



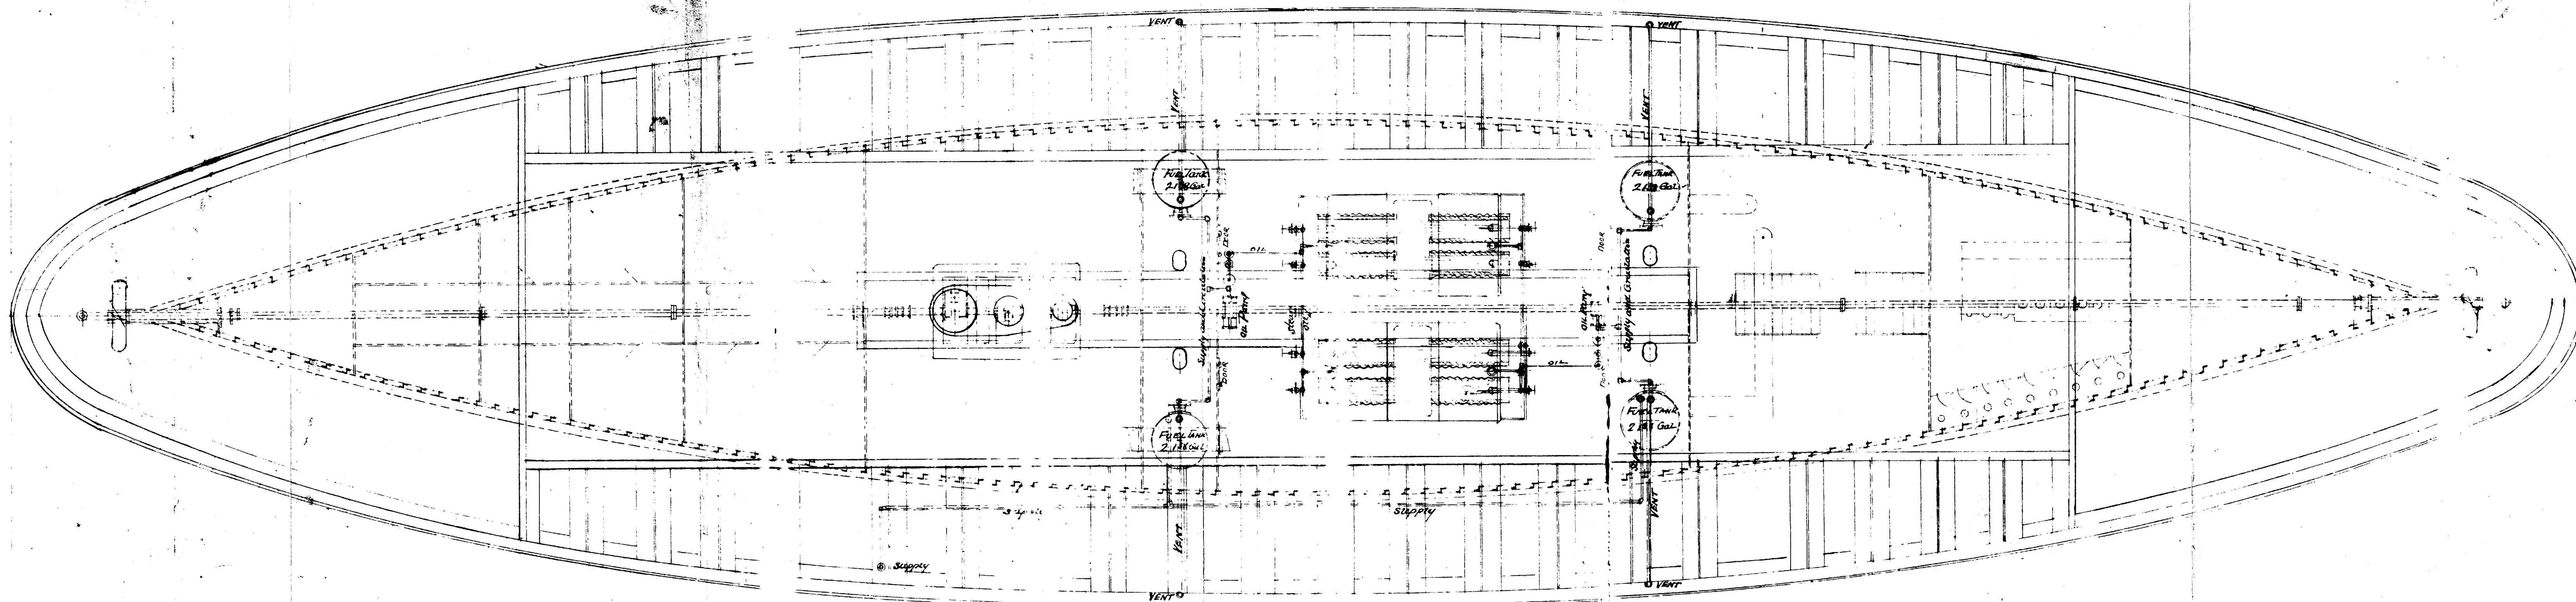

GENERAL ARRANGEMENT

TANKS and OIL PIPES

SPG Steer E. Keley
West Island Nov 1901
Scale 1/8" = 1 ft

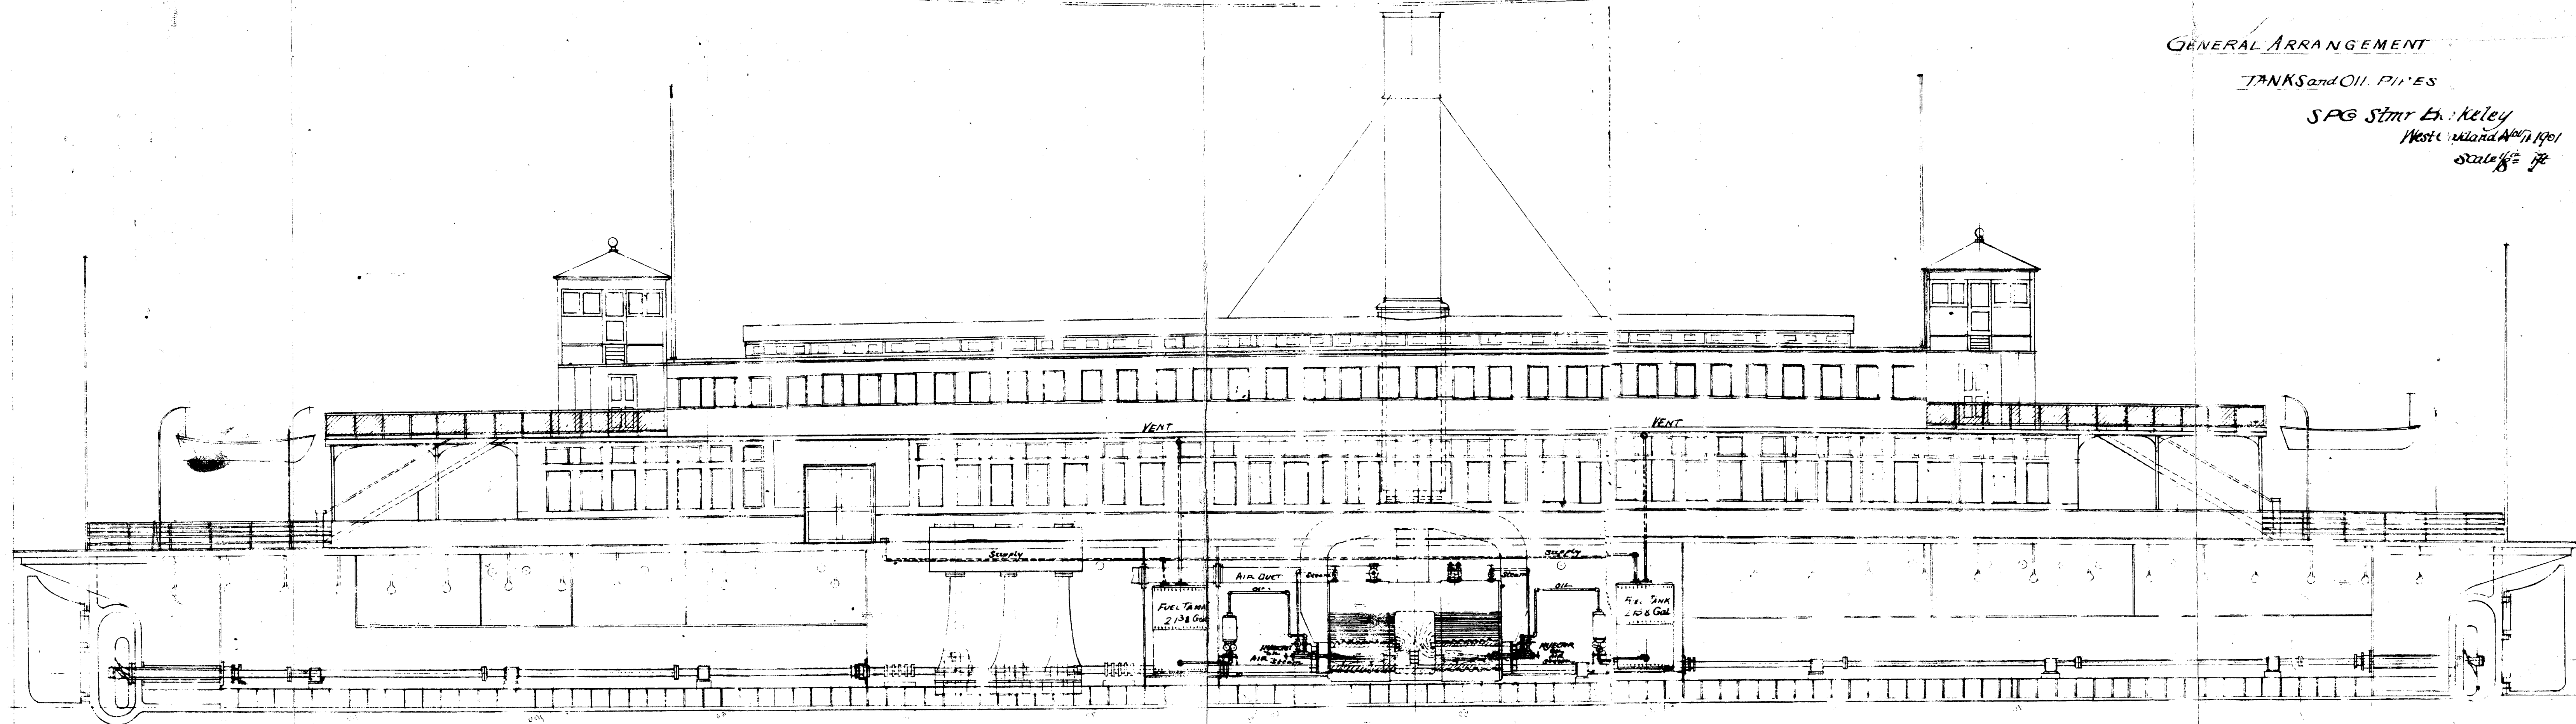

0171-1
Extra copy

DUP. 2