




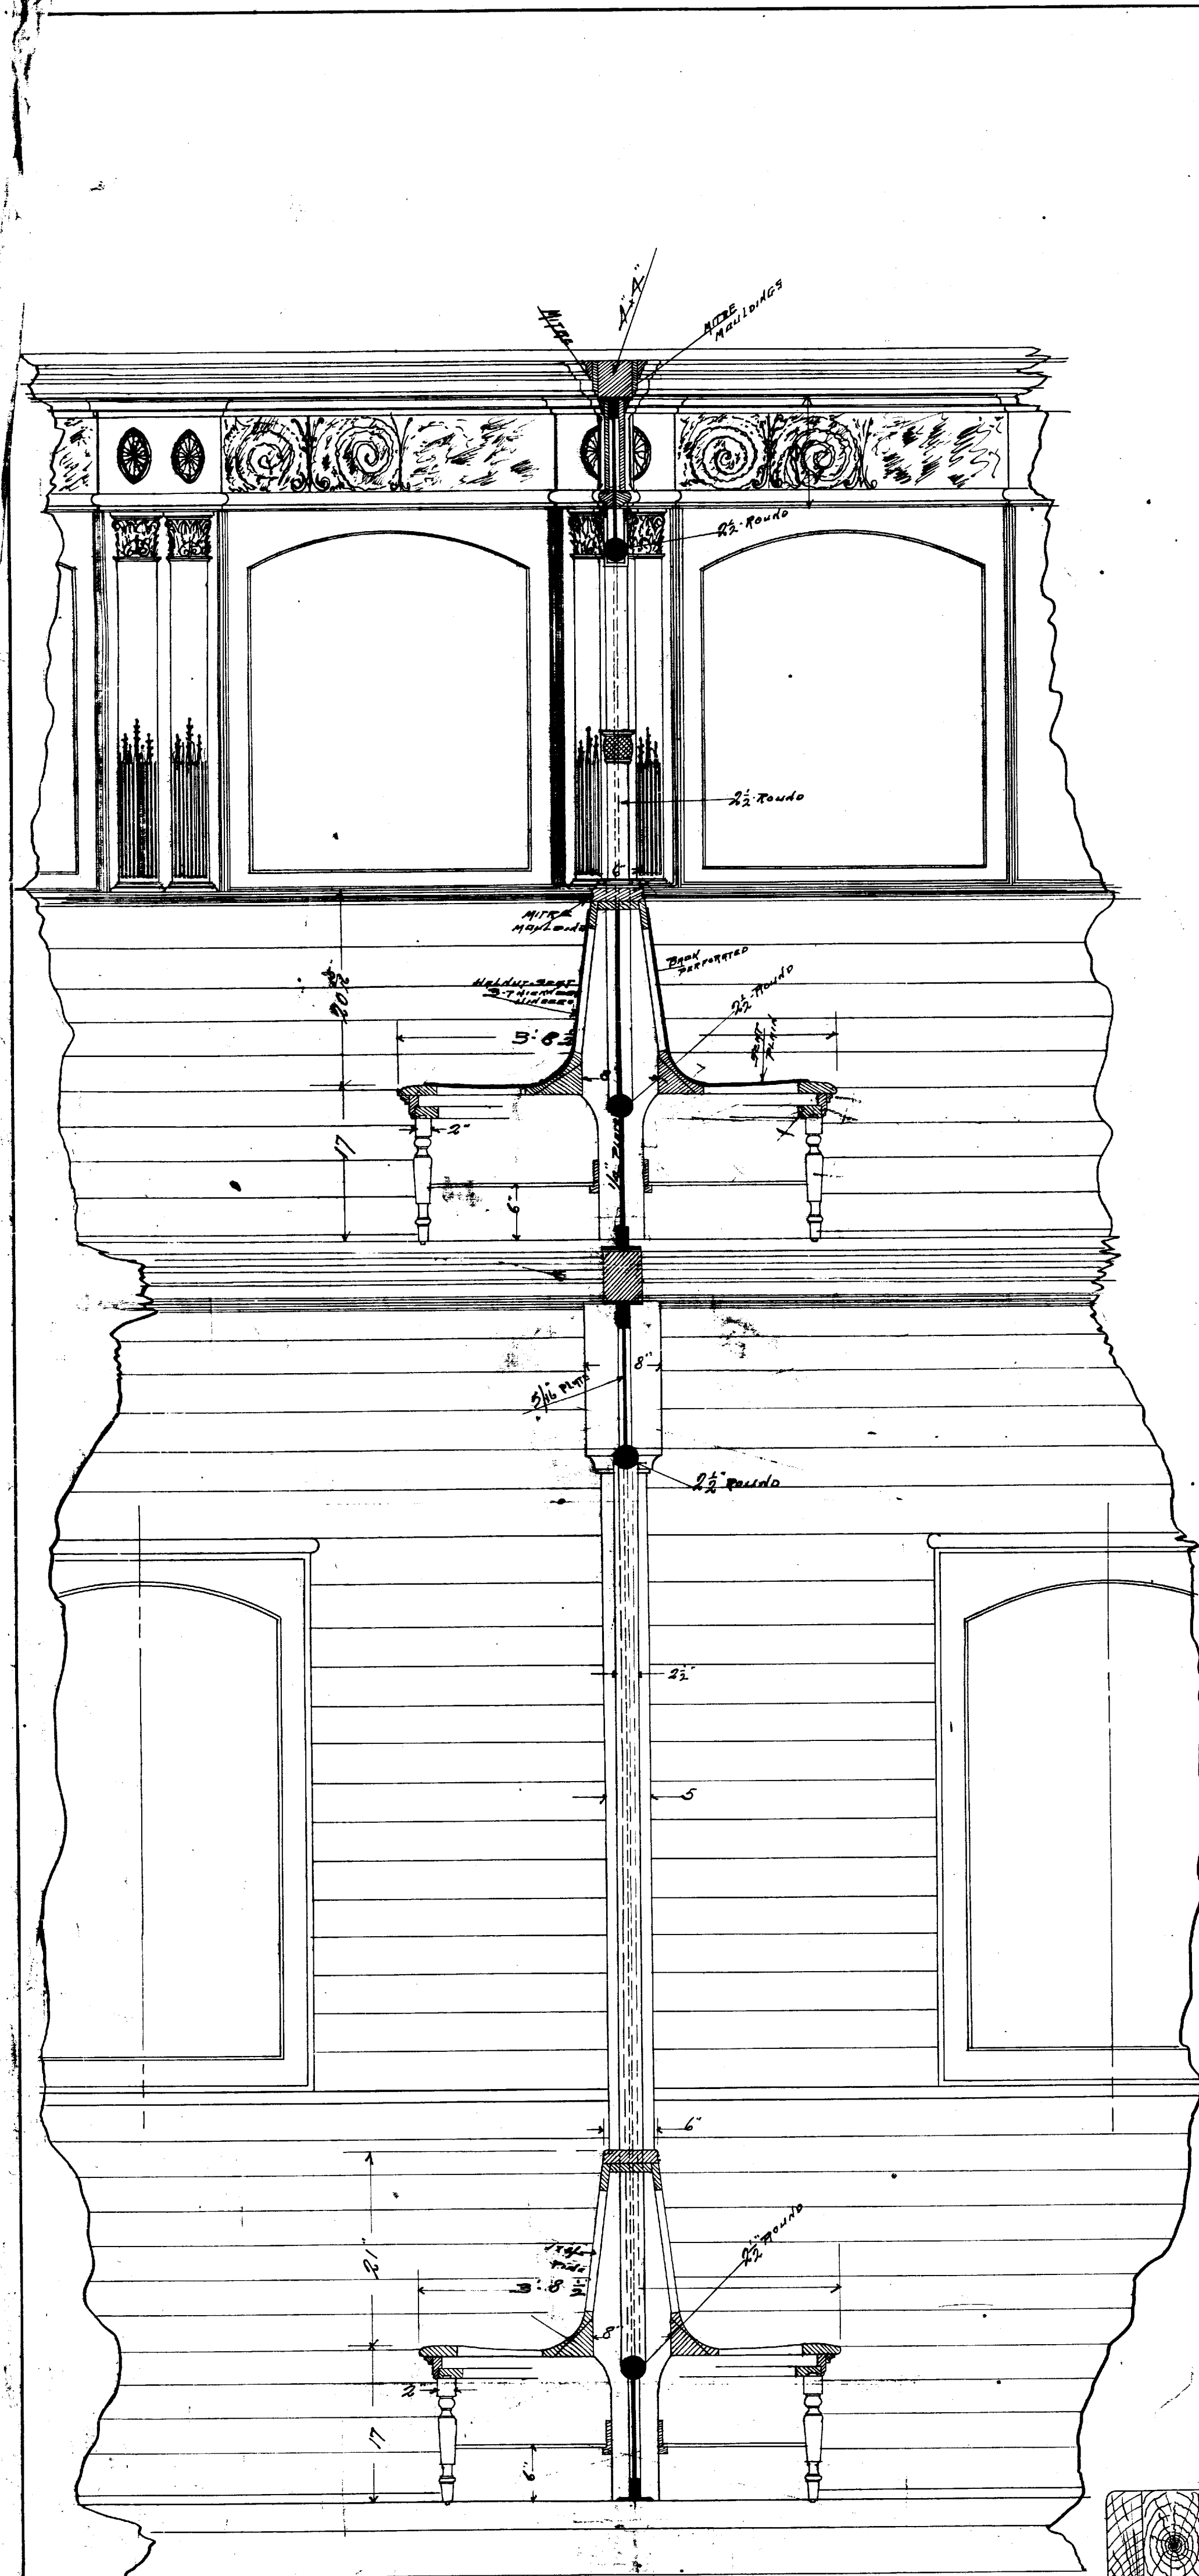

SECTION AT A-B

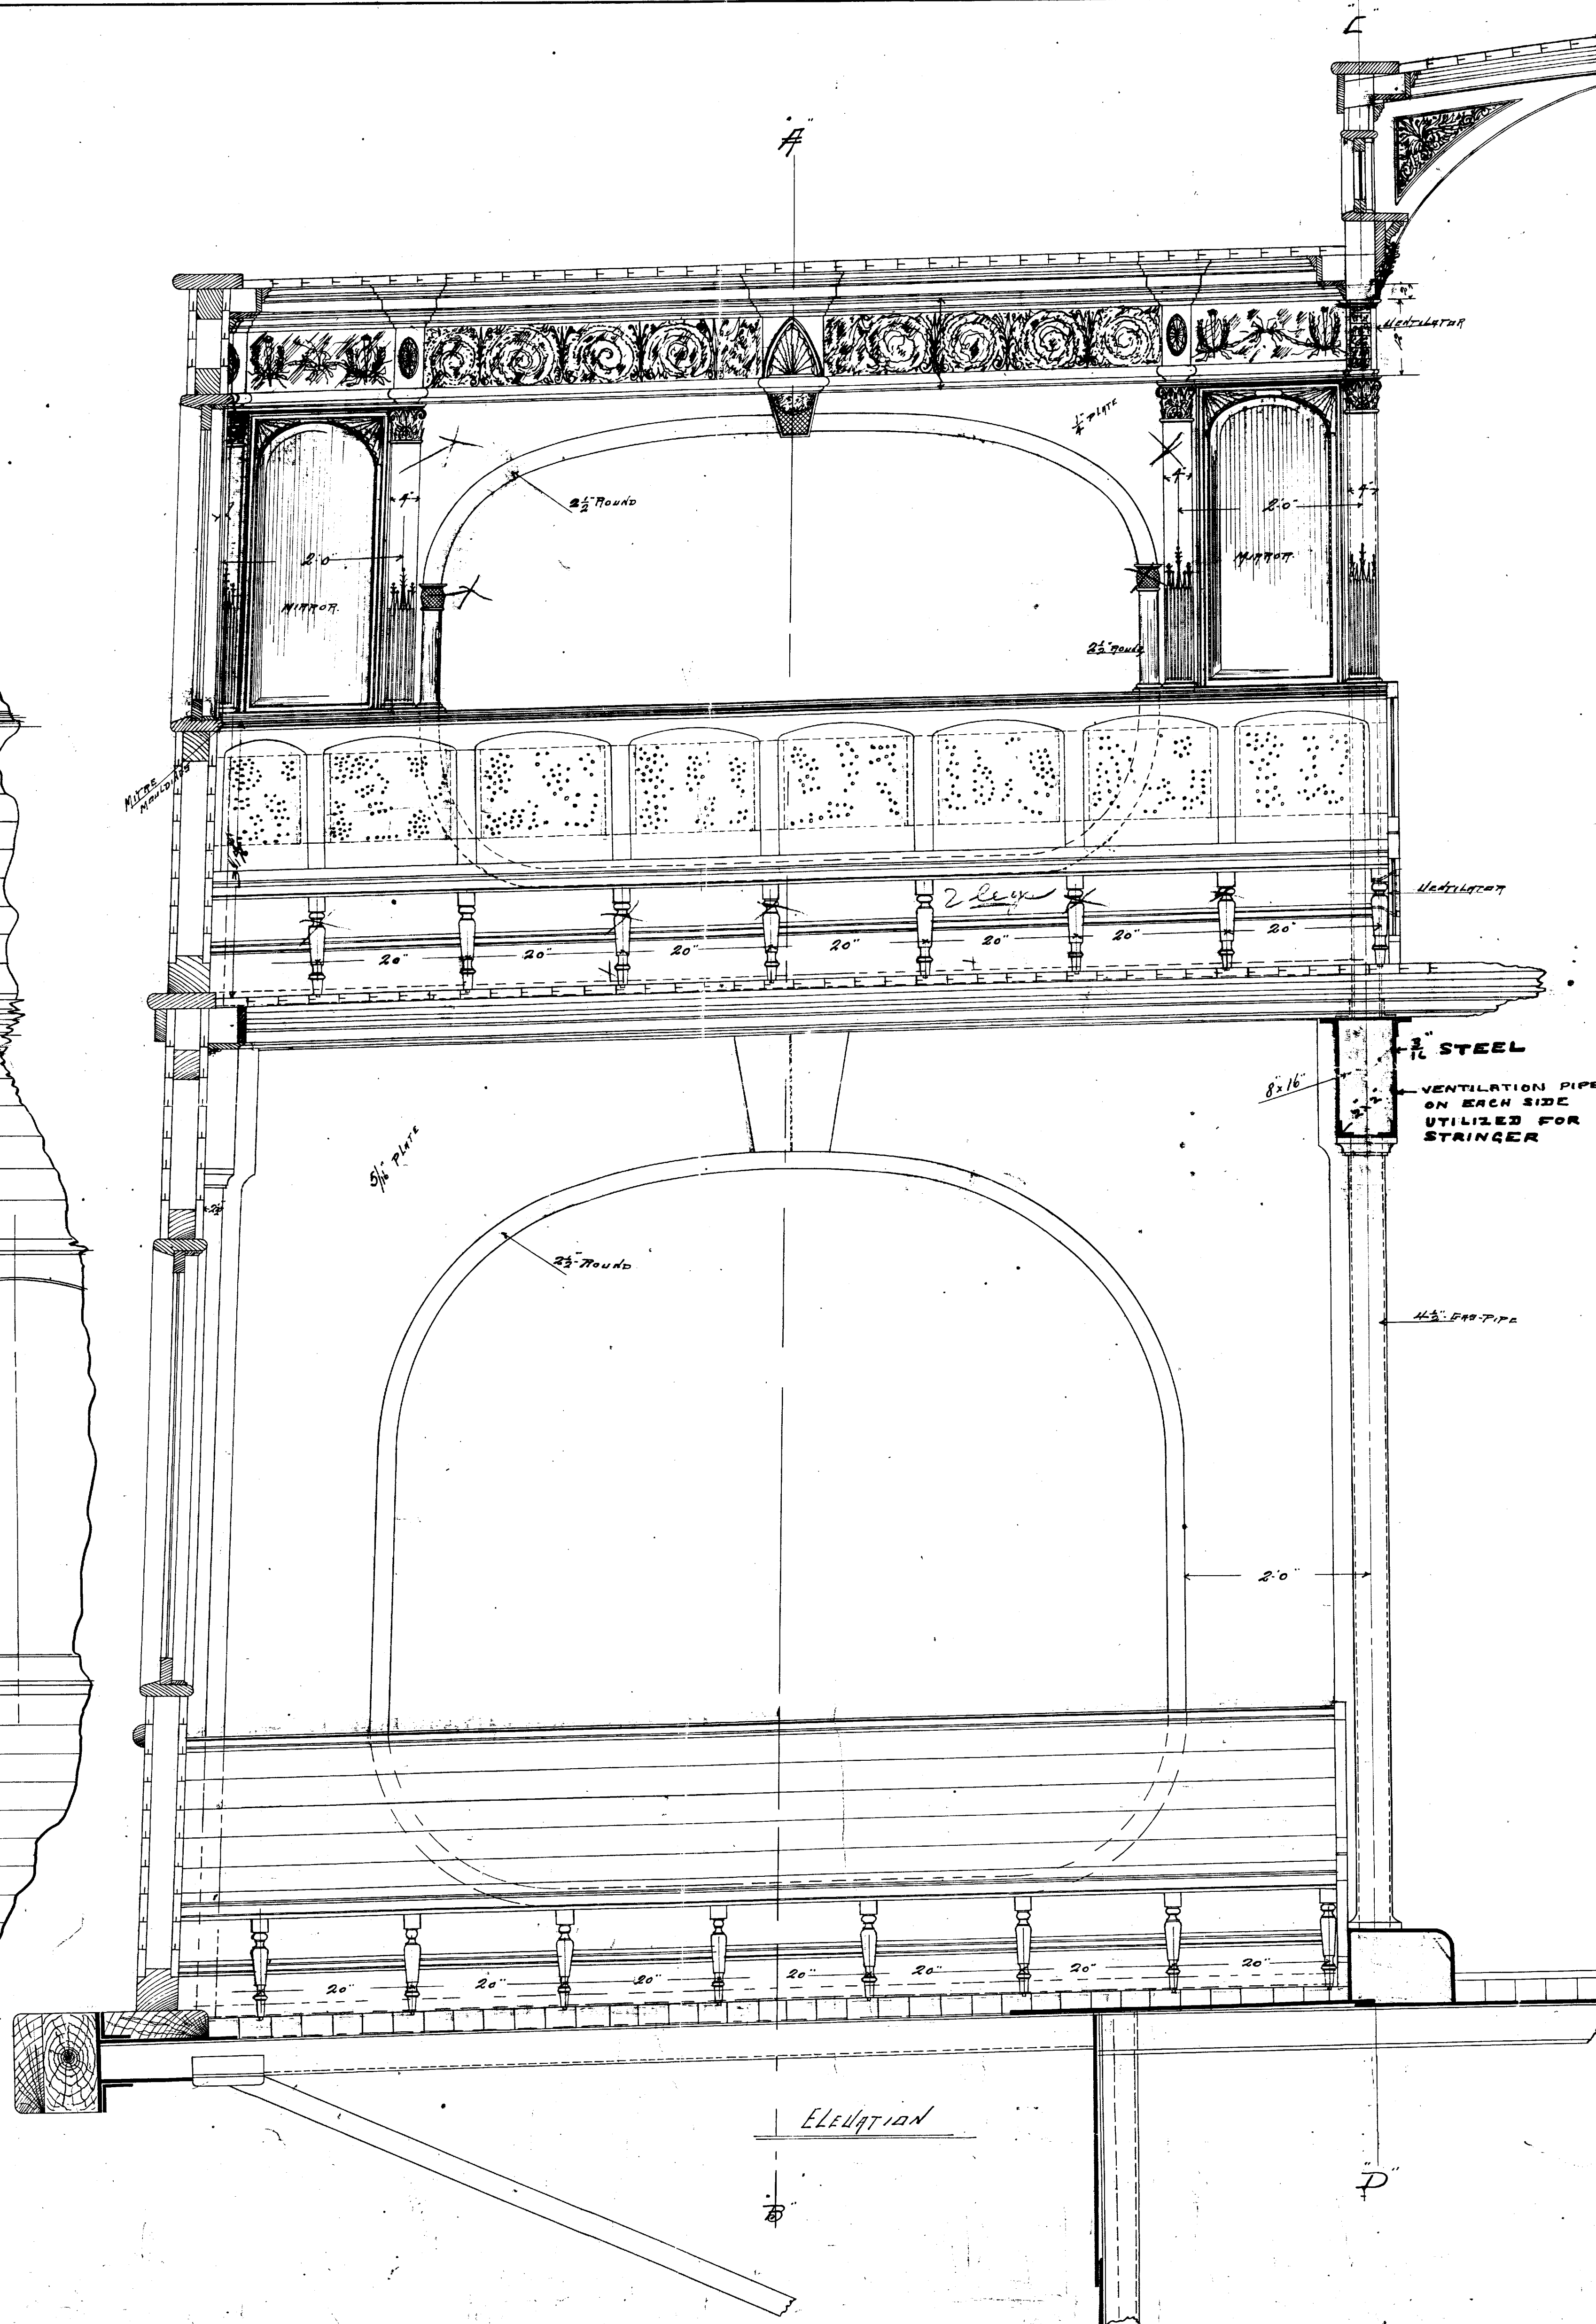

ELEVATION

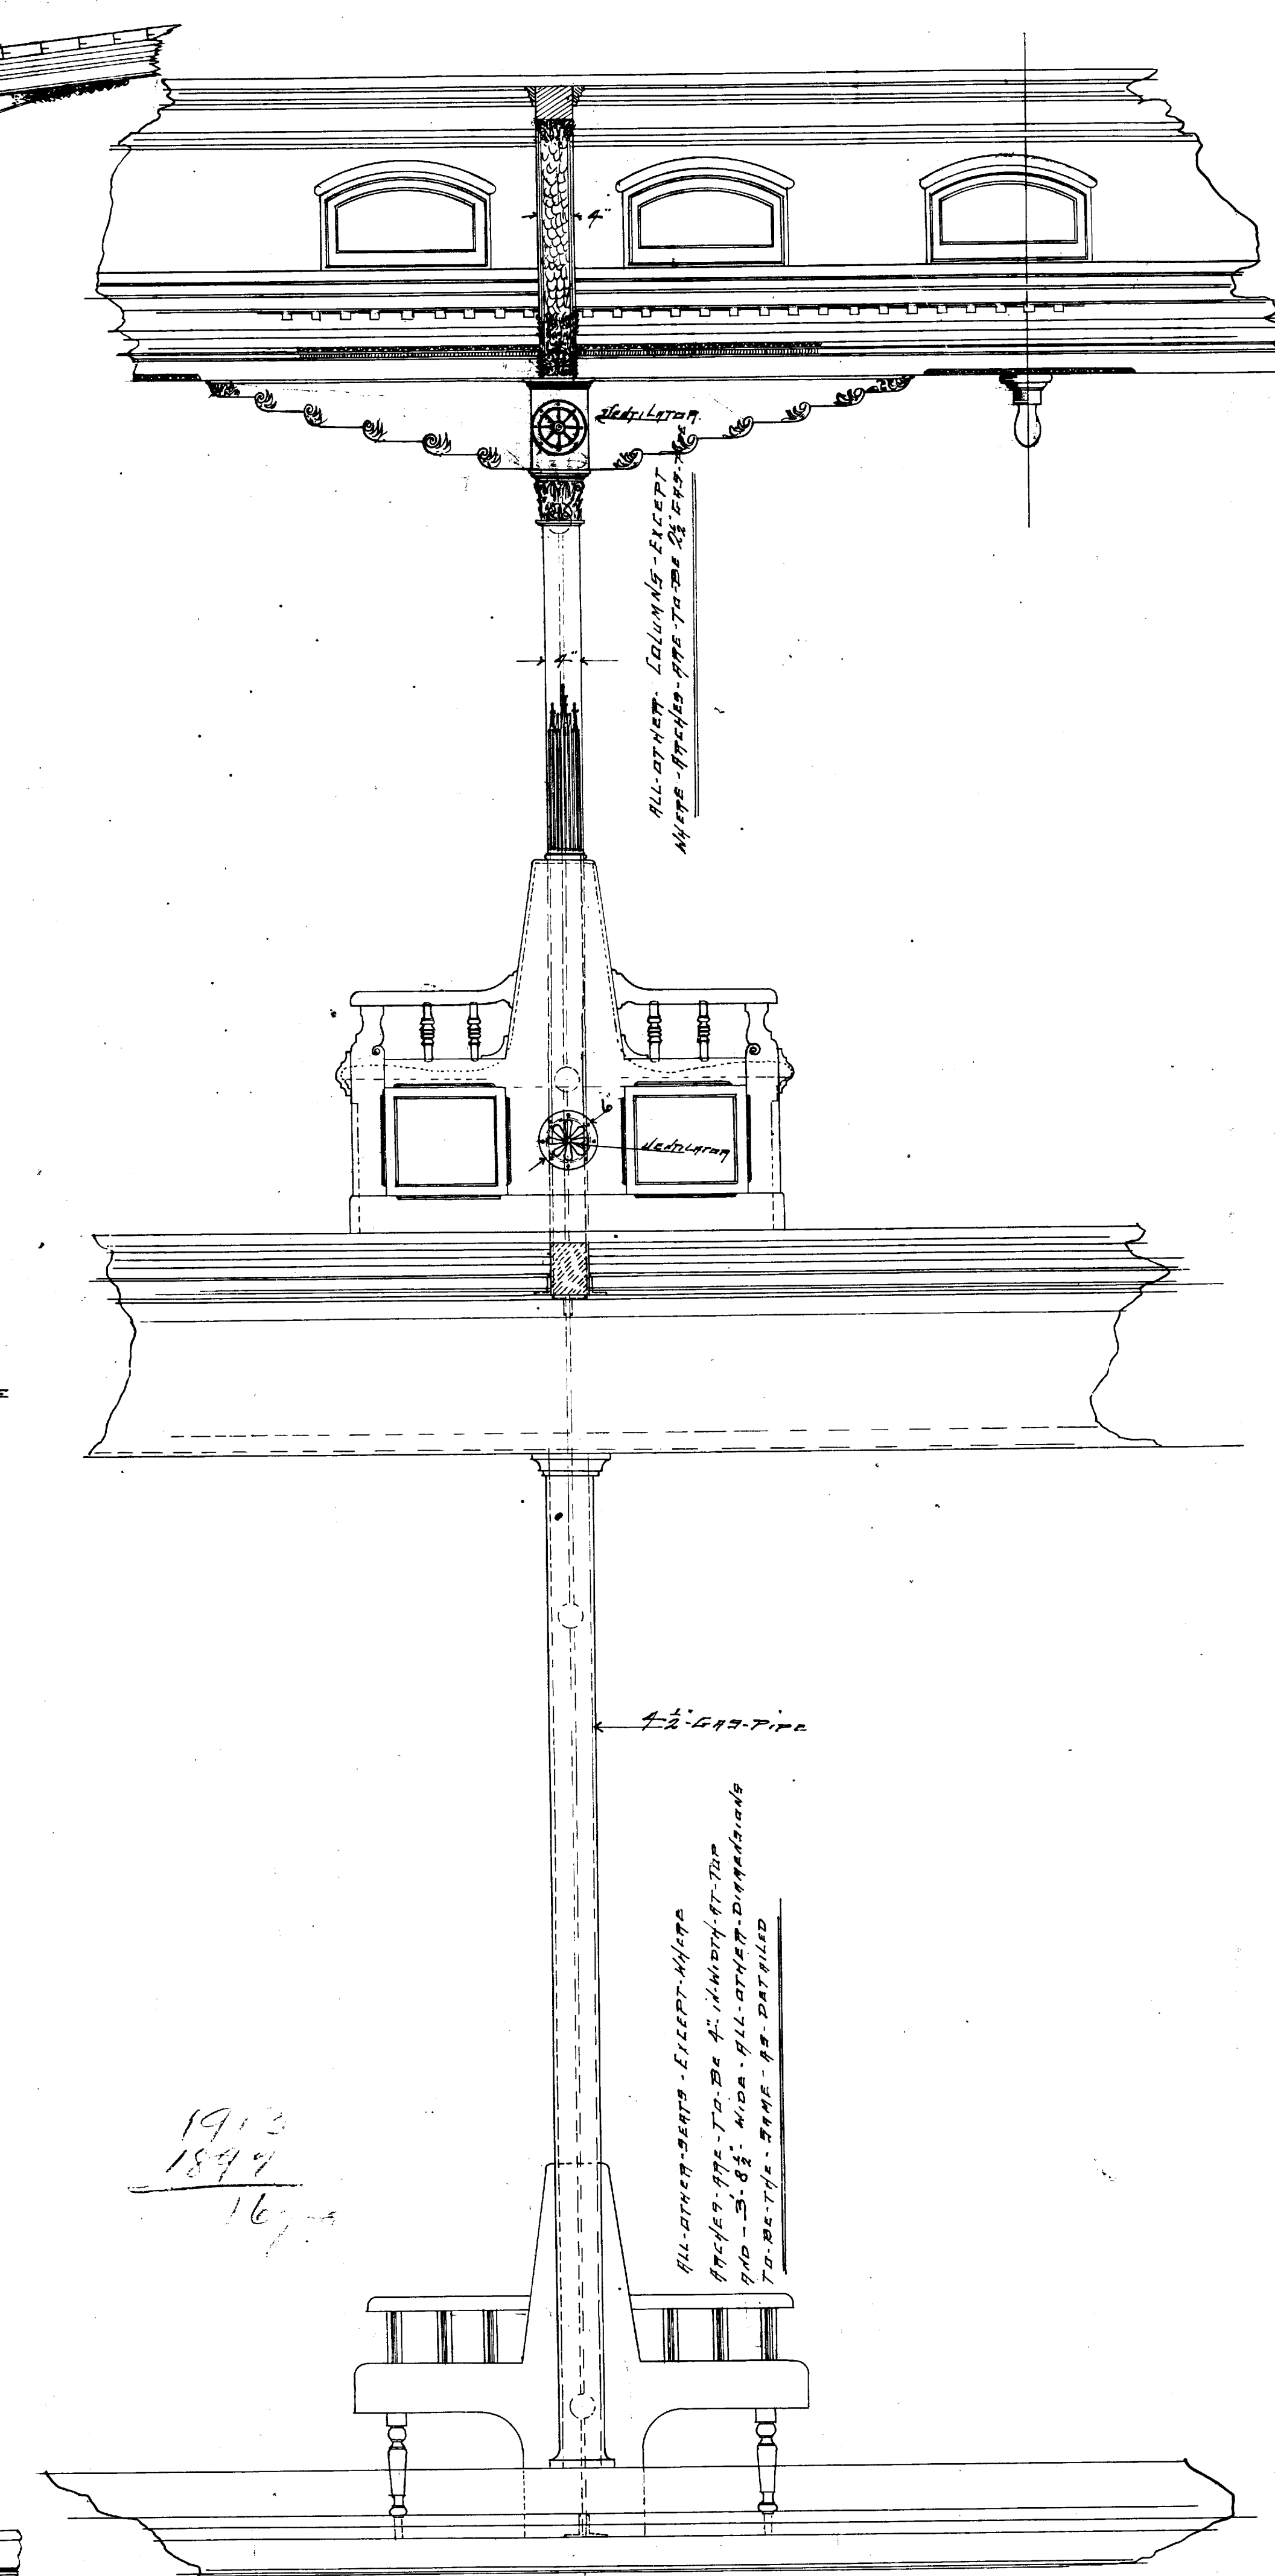

SECTION AT C-D

NOTE 2 ARCHES ON EACH
SIDE OF MAIN AND
SALOON DECKS
ON FRAMES 52 & 80

UNION IRON WORKS SHIP-YARD DEPT.		SCALE: 1" = 1'-0"		SHEET NO. 11503	
DETAIL OF ARCHES 76" INSIDE-PAVED		SAN FRANCISCO, CAL. 41003		DATE 11-1-13	
CASE No. 1395		DESIGNED AND CONSTRUCTED FOR		APPROVED BY	
ORDER NO. 1395		S.P. C. FERRY BOAT "BERKELEY"		DATE 11-1-13	