


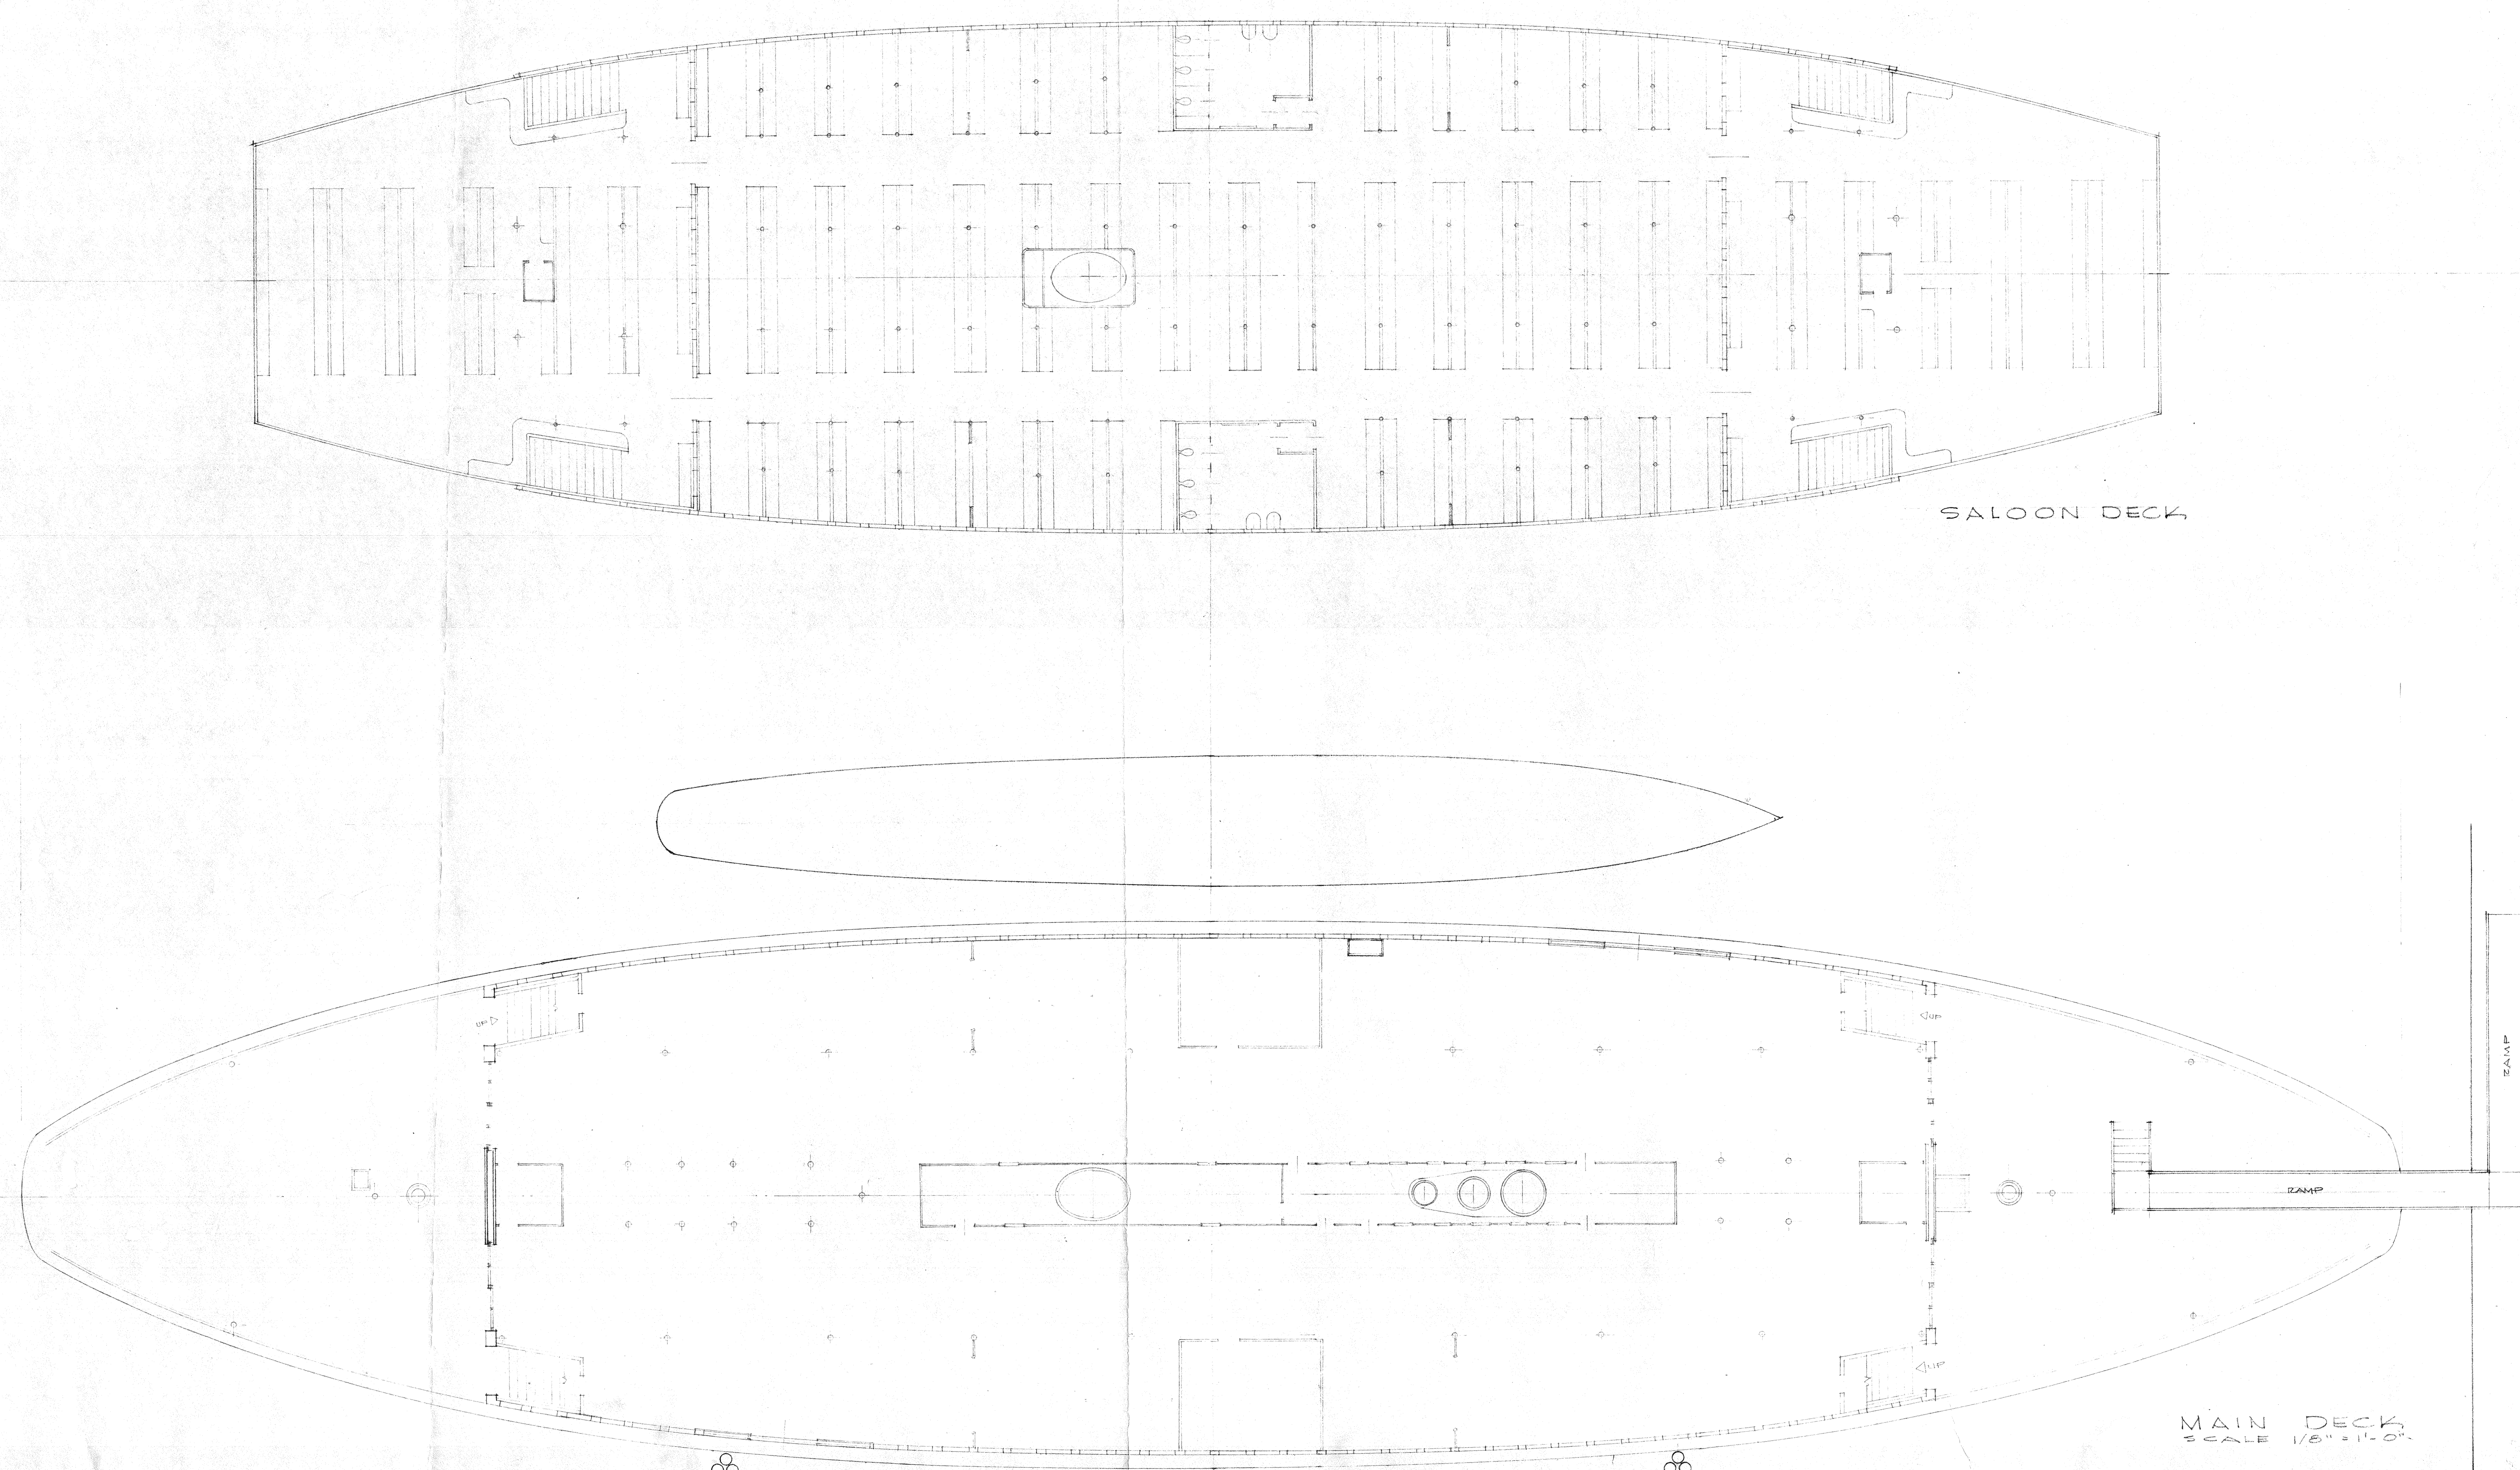

SALOON DECK

MAIN DECK
SCALE 1/8" = 1'-0"

"B" STREET PIER

HARBOR DRIVE

Project
MARITIME MUSEUM ASSOC.
OF SAN DIEGO
STEAMER BERKELEY

Mosher/Drew/Watson Associates
Architects

1555 Card Boulevard
San Diego, CA 92108
Telephone 714 495 4581
Robert Mosher FAIA
William Watson FAIA
William Kammerick
Associates
David Farnsworth
Director

All ideas, designs, and arrangements indicated on these drawings are the property of Mosher/Drew/Watson Associates and are intended to be used in connection with this specific project only and shall not otherwise be used for any purpose whatsoever without the written consent of Mosher/Drew/Watson Associates. There shall be no changes or deviations from these drawings or the accompanying specifications without the written consent of Mosher/Drew/Watson Associates.

Architect

Owner

Drawn :

Checked :

Project No. :

Date :

Revisions :

Sheet Title

DECK PLANS