
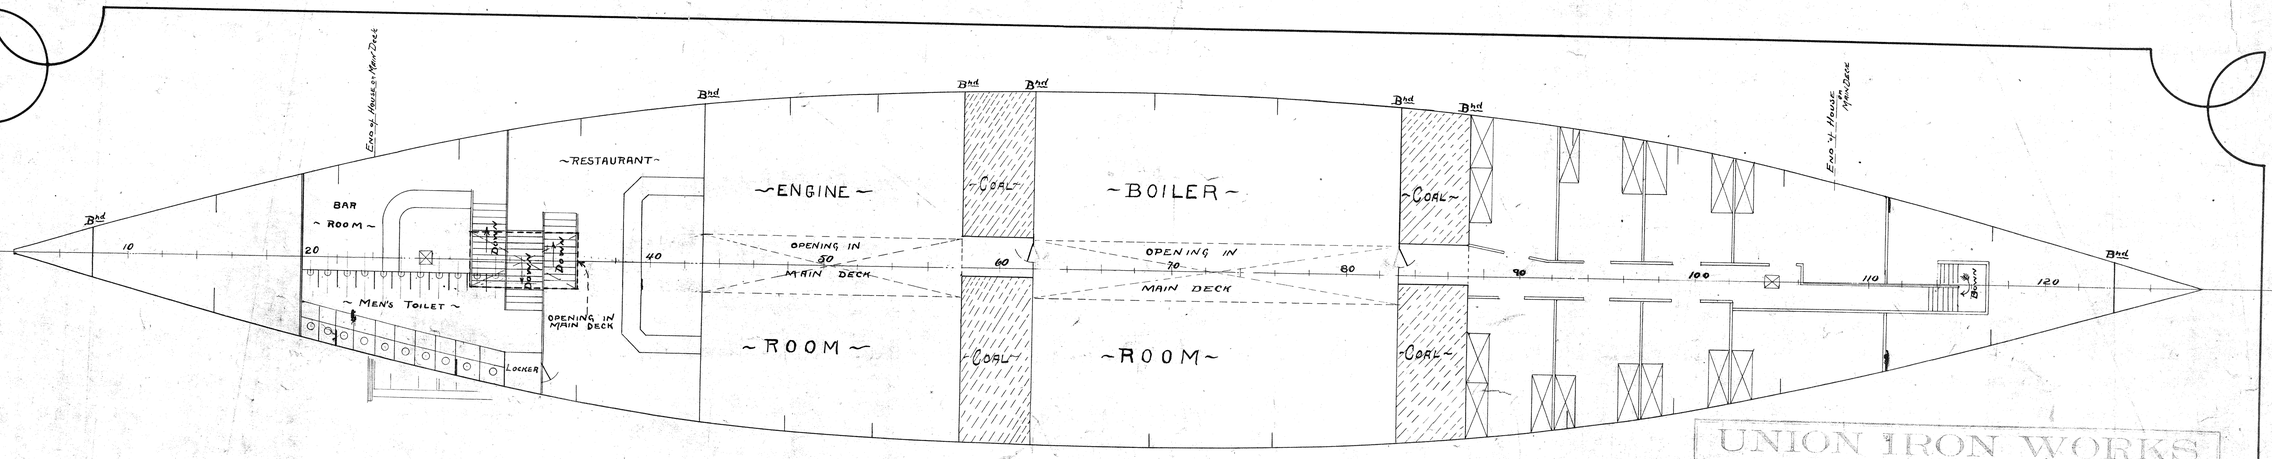


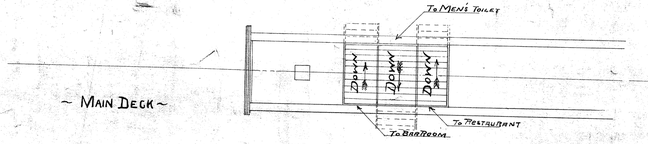

UNION IRON WORKS
SHIP-YARD DEP'T.

FERRY BOAT ~ ~

~ ~ LOWER DECK ARRANGEMENT

SCALE: 1/8" = 1 FOOT

CASE No. ~~1215~~ S 1395 | SAN FRANCISCO, CAL. 40997 | DRAWING NO. ~~1166~~ S

ORDER No.	DATE	No. WANT	DESIGNED AND CONSTRUCTED FOR	BUILT	APPROVED BY	DATE
			~SOUTHERN PACIFIC~ S.S. BERKELEY.			

0233-53
BERKELEY
DWK-2