



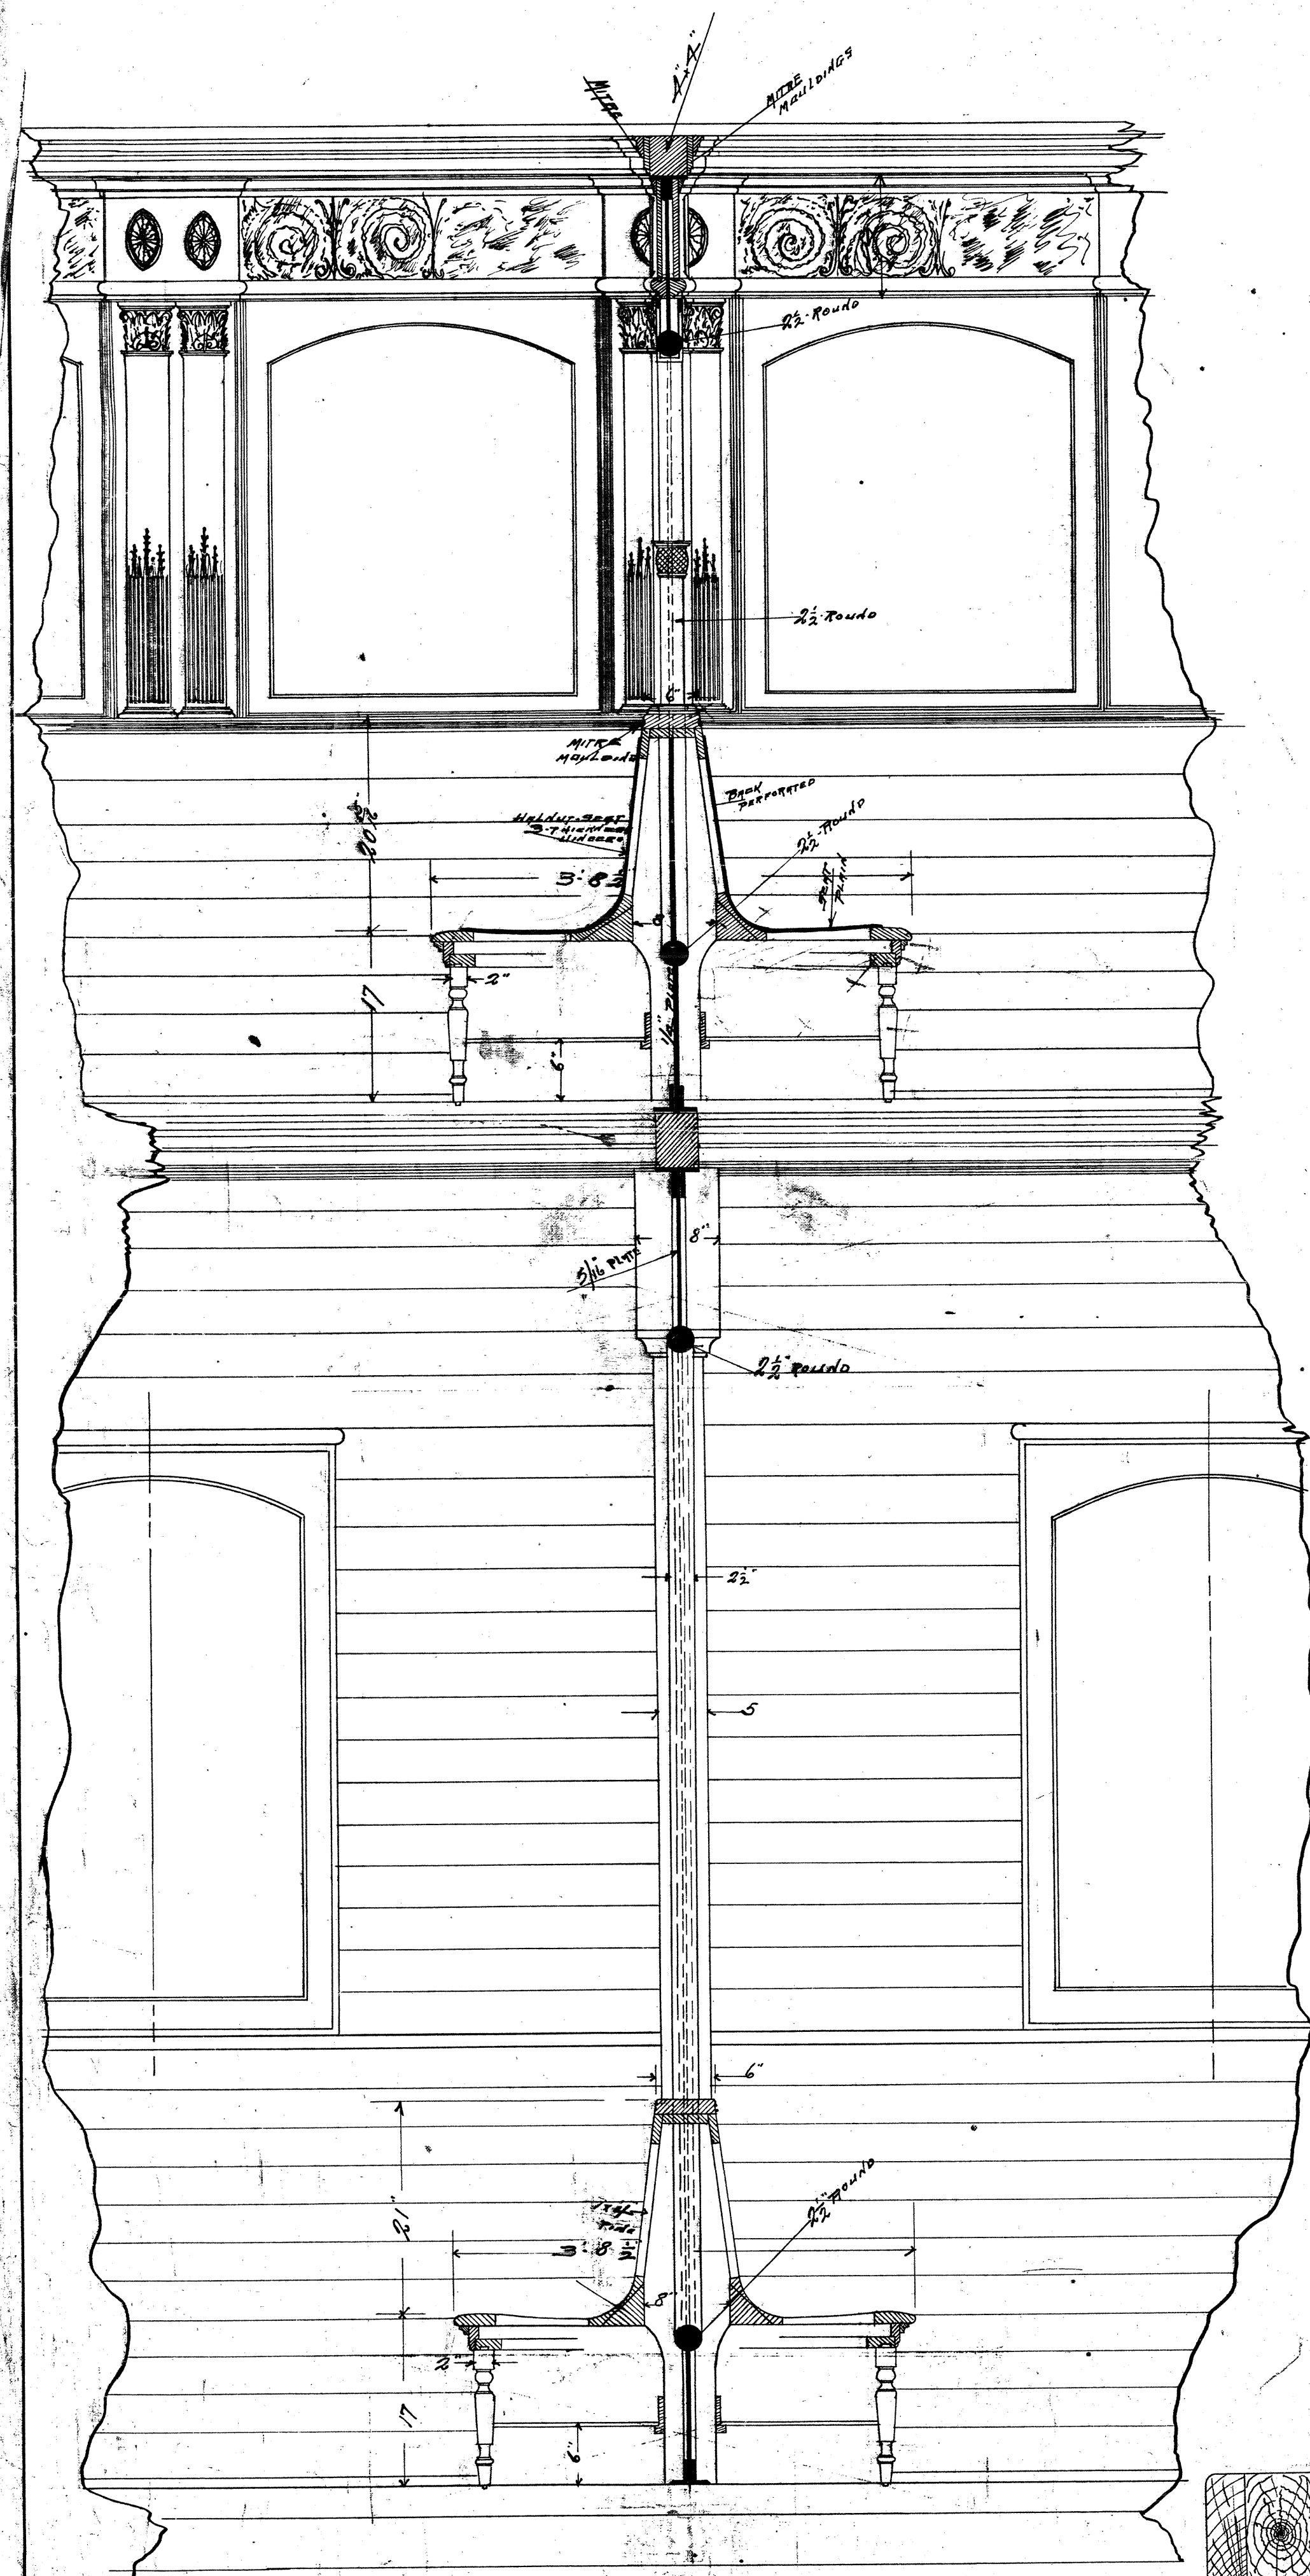


SECTION AT A-B

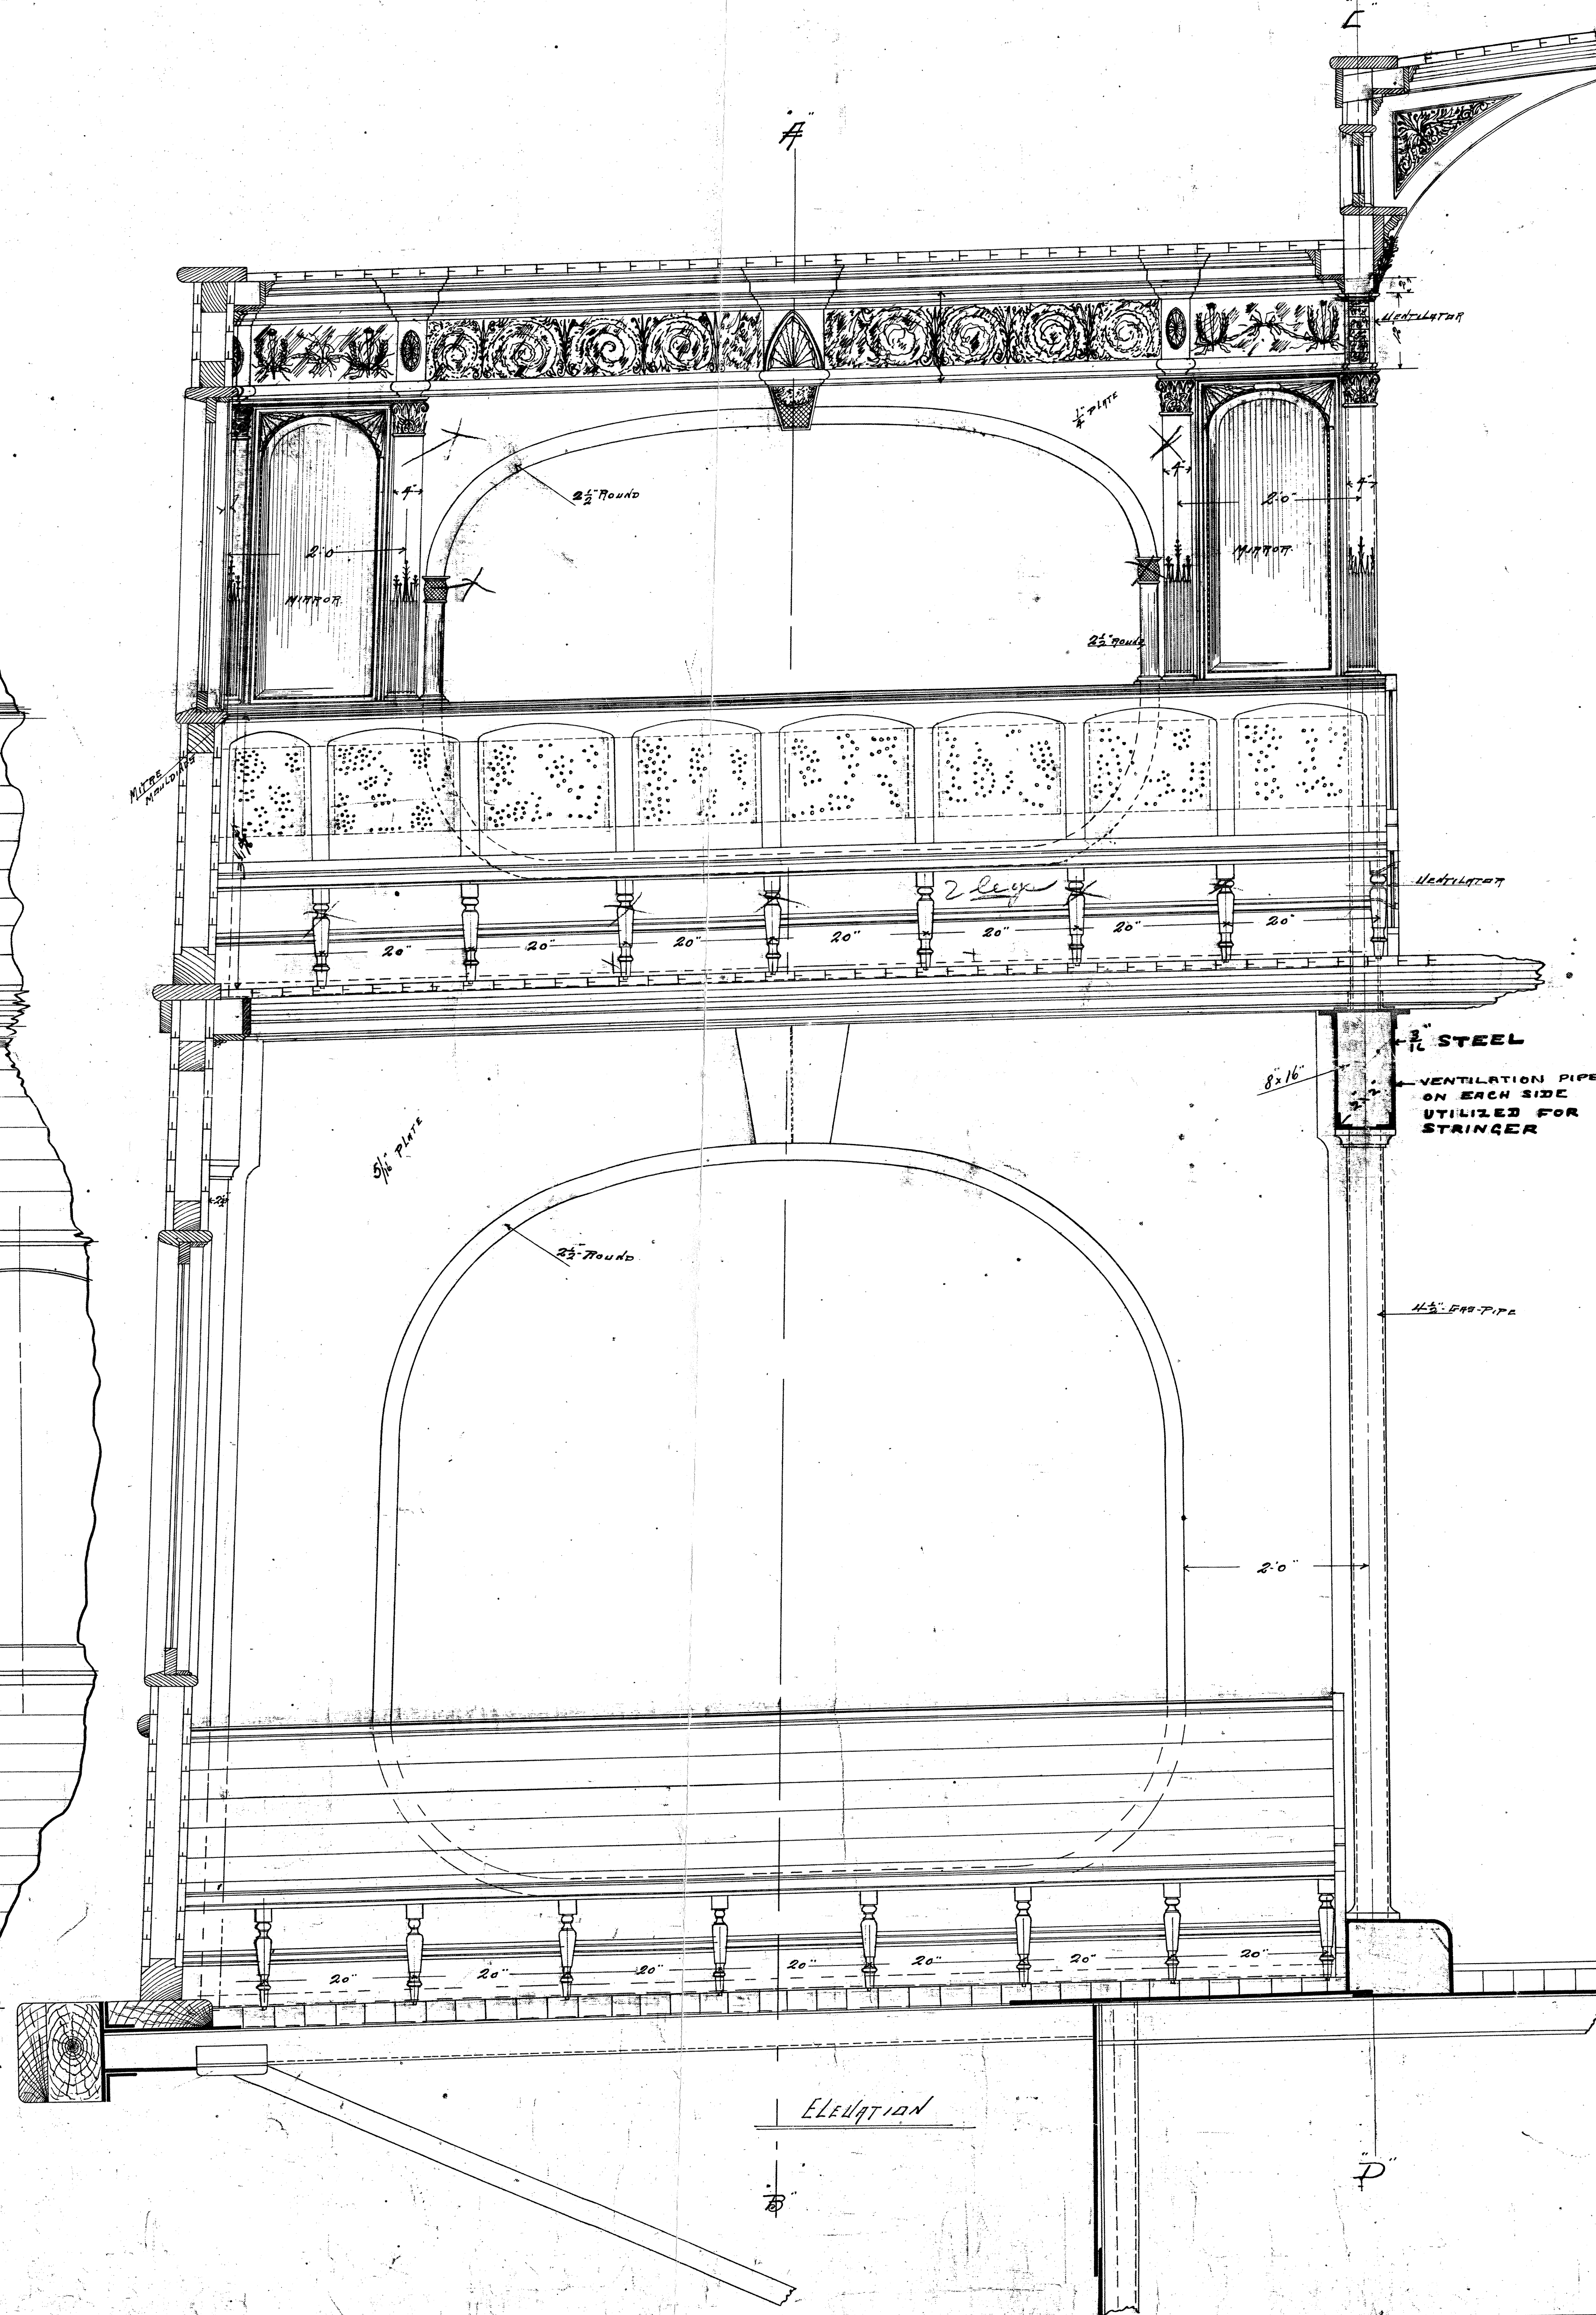

ELEVATION

NOTE 2 ARCHES ON EACH
SIDE OF MAIN AND
SALOON DECKS
ON JOISTES 52 X 80

2 P. 11

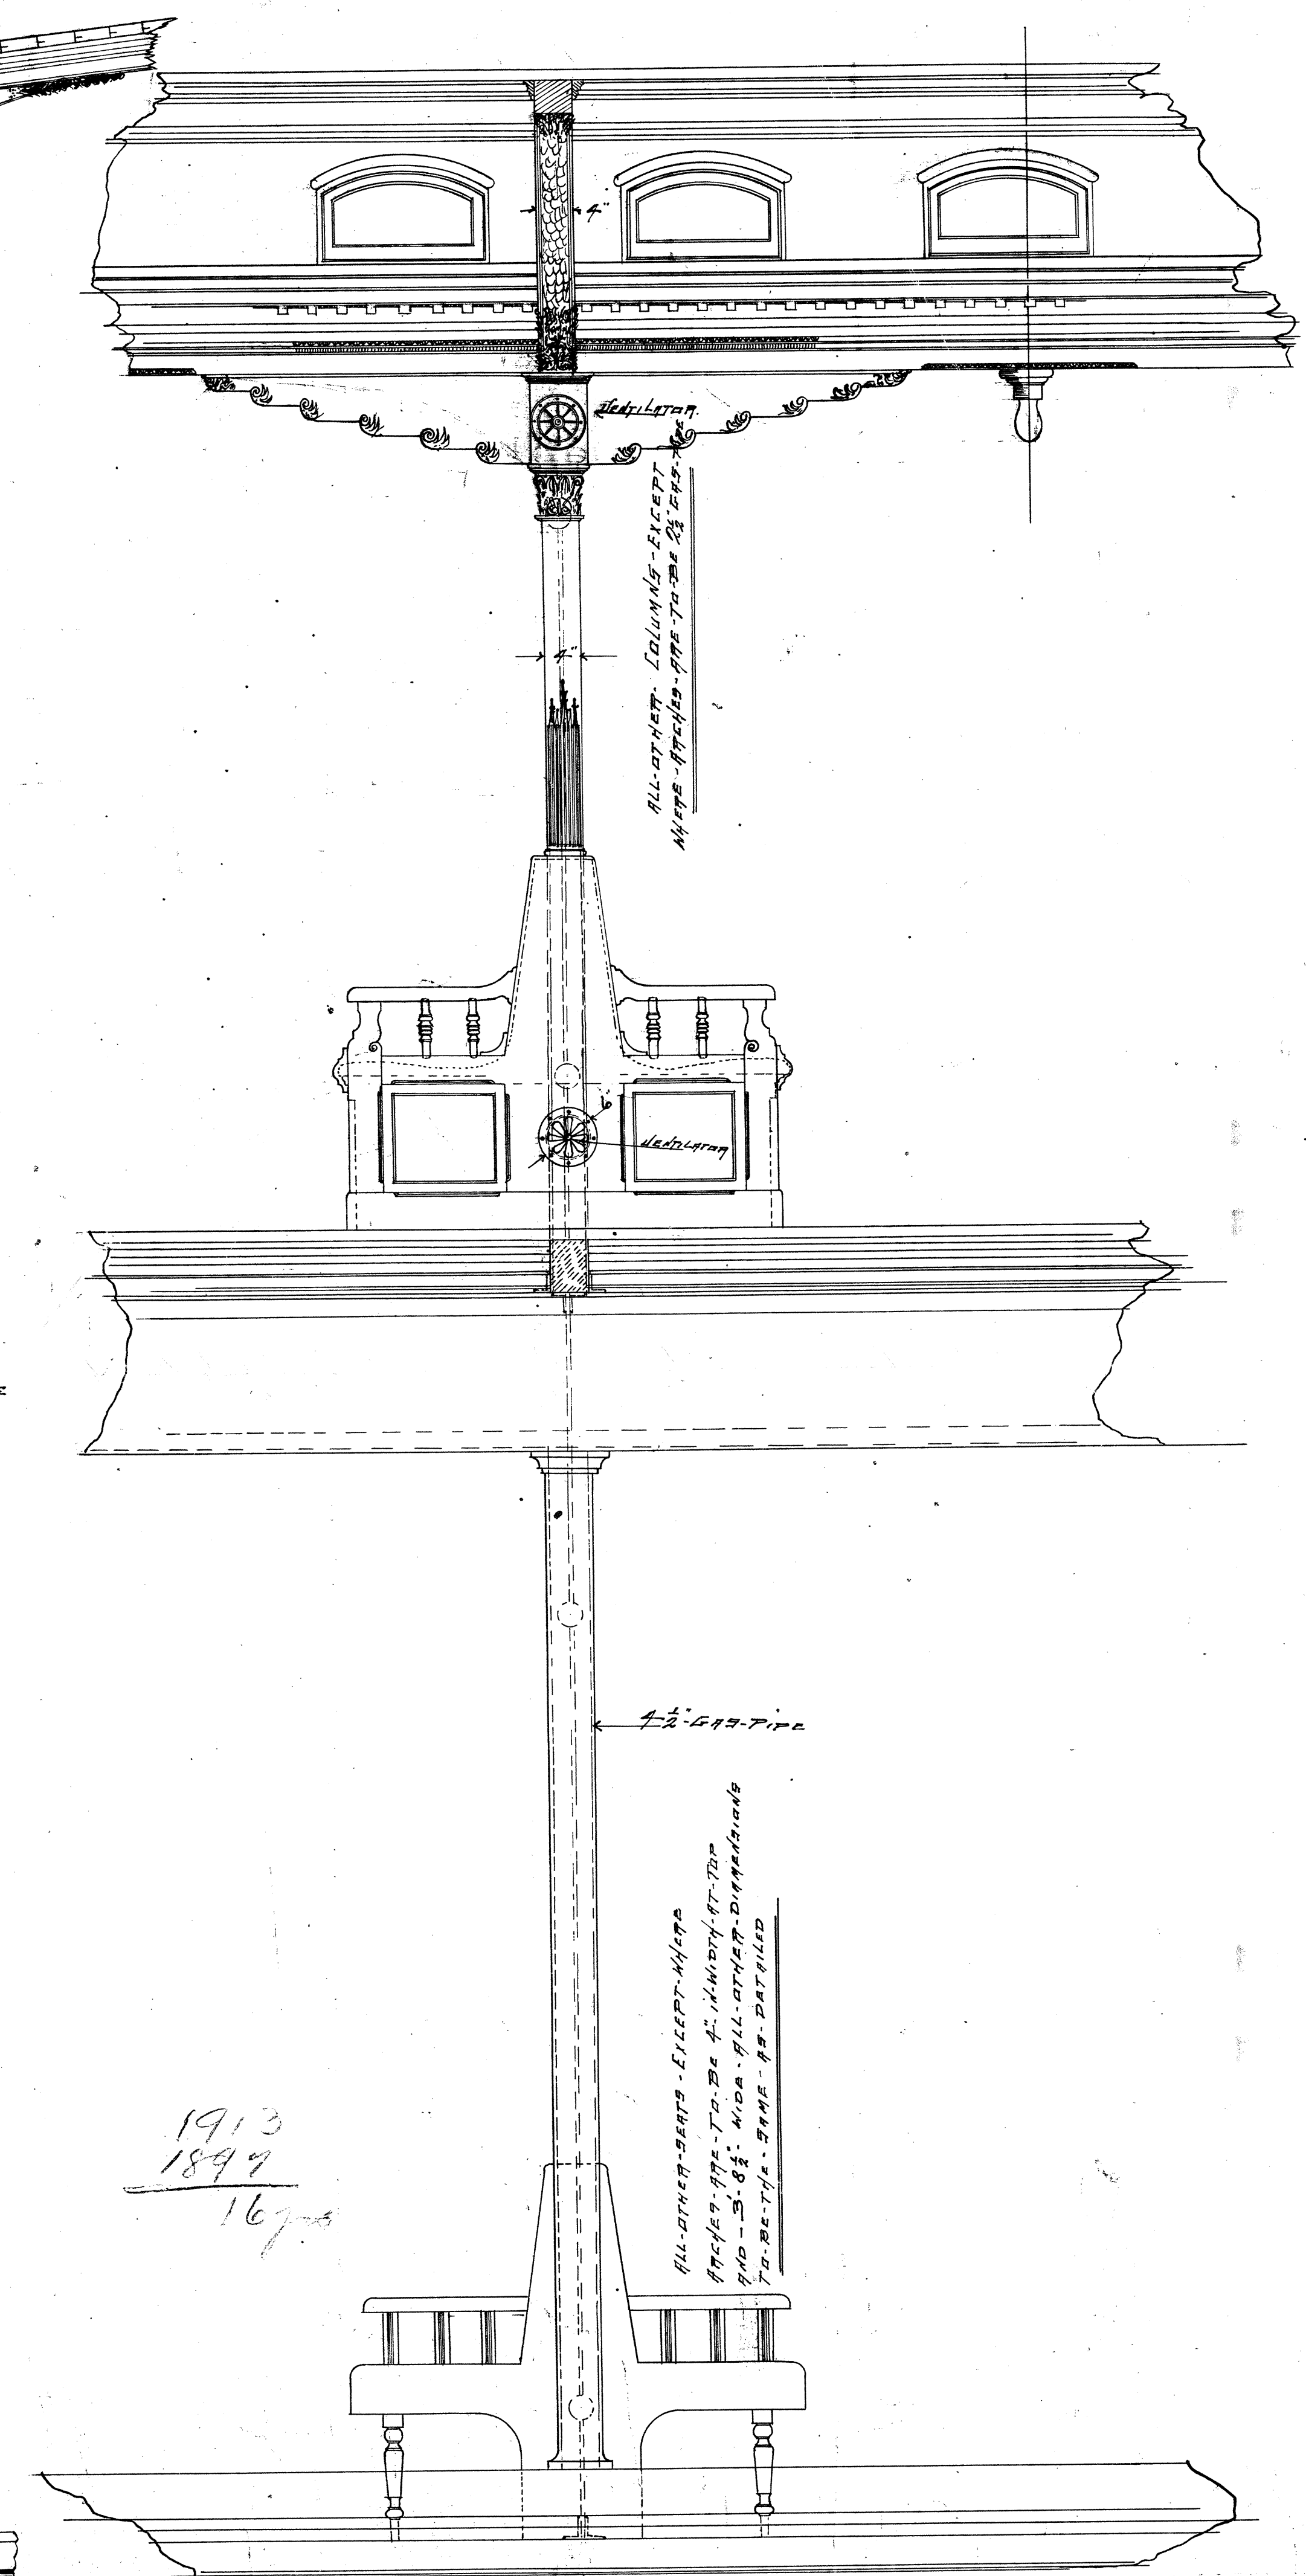

SECTION AT E-F

UNION IRON WORKS SHIP-YARD DEPT.			
DETAIL OF ARCHES IN INSIDE-TURN			
DOUBLE-END-TURN-TURN-BENT			
CASE No.	1395	SCALE: 1" = 1'-0"	SHEET No. 4568
DESIGNED AND CONSTRUCTED FOR	SAN FRANCISCO, CAL.	41003	DATE
ORDER No.	1345	DATE	1346
S.P. Co. FERRY BOAT BERKELEY		APPROVED BY	

Bethlehem Steel Corp., Shipbuilding Division, S.F.
Collision use is restricted until July 31, 2000.
For permission to publish, exhibit or quote, contact:

Manager of Public Relations
Bethlehem Steel Corporation
Martin Tower
Bethlehem, PA 18018
610/634-5722

For Study Purposes Only
All Other Uses Require Permission
and Credit of
San Francisco Maritime
National Historical Park
HDC 345, June 1935

0341-1
Berkeley
DWR-2