


HEATER ① MARKEL F3254 T 208V, 1 ϕ , 4KW
HEATER ② MARKEL F3226 T 208V, 1 ϕ , 2KW

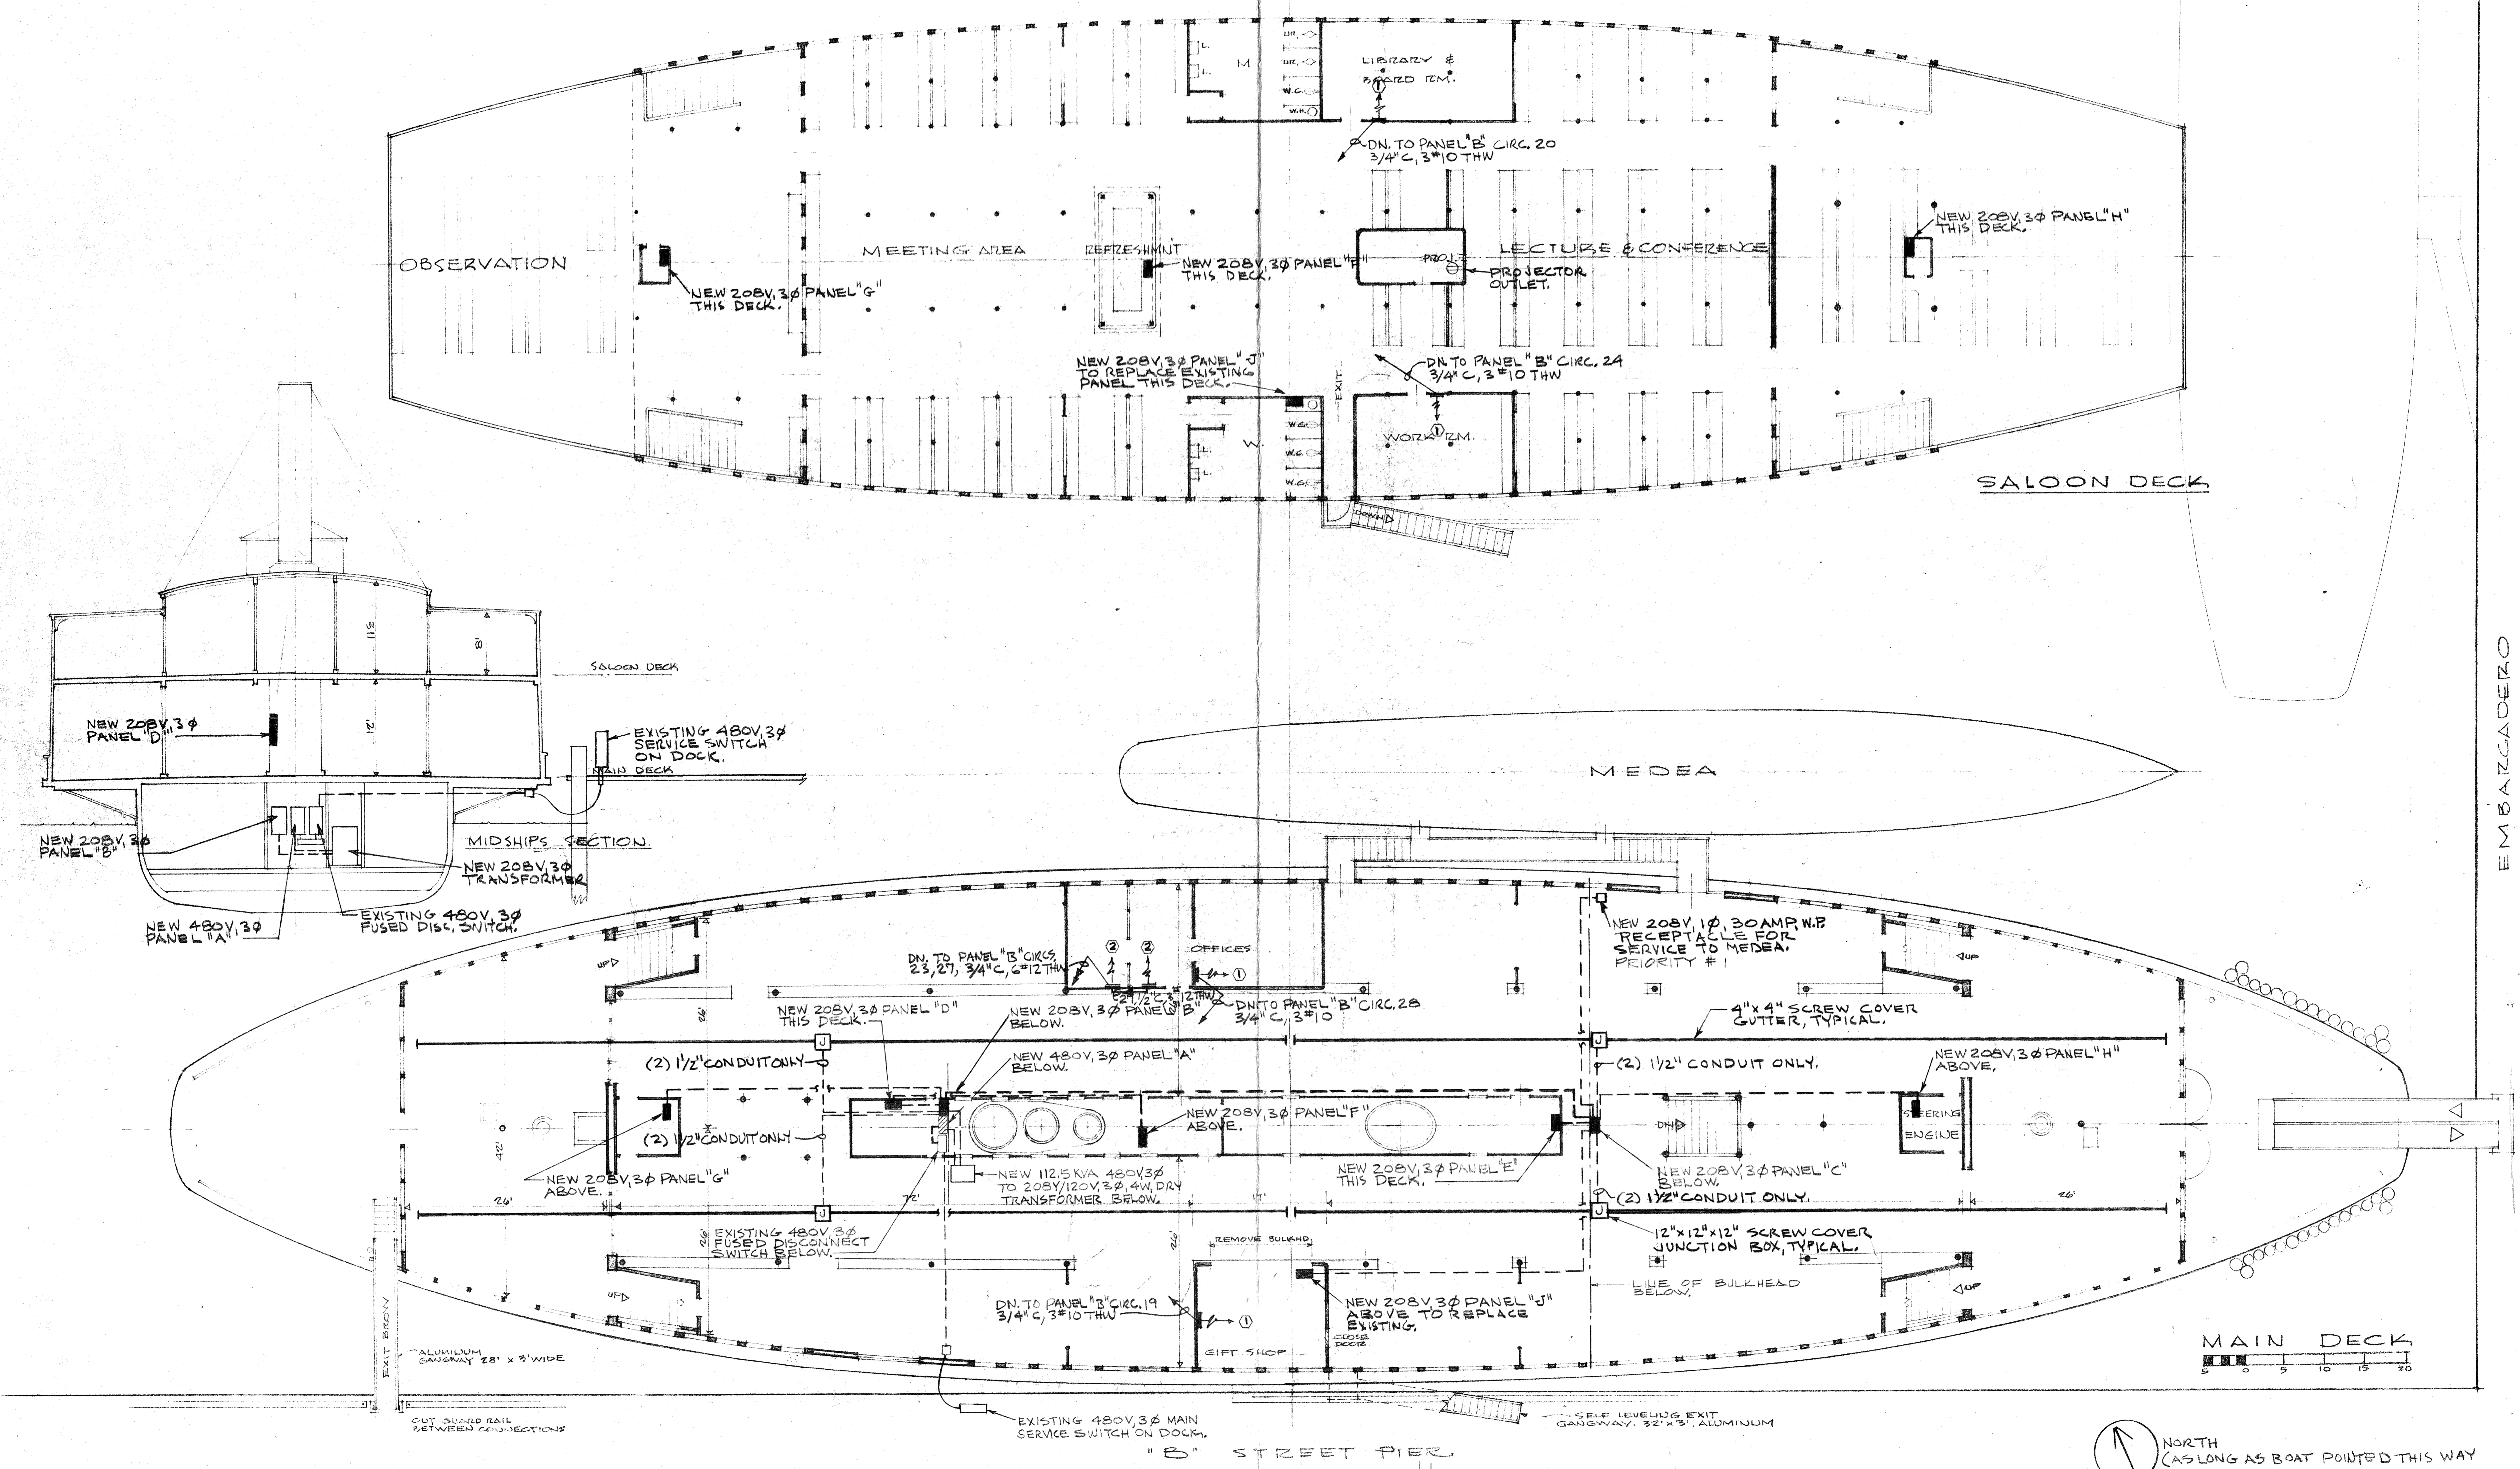

EMBARCADERO
DEVELOP RELATIONSHIP BETWEEN STAR OF INDIA
& BERKELEY IN CHARACTER WITH TURN OF THE CENTURY

HARBOR DRIVE

Moshier / Drew / Watson Associates Architects	
MARITIME MUSEUM ASSOC. OF SAN DIEGO	
STEAMER BERKELEY	
Project	
All ideas, designs, and arrangements indicated on these drawings are the property of Moshier / Drew / Watson Associates and are intended to be used in connection with this specific project only and shall not otherwise be used for any purpose whatsoever without the written consent of Moshier / Drew / Watson Associates. There shall be no changes or deviations from these drawings or the accompanying specifications without the written consent of Moshier / Drew / Watson Associates.	
Architect	
Owner	
Drawn :	
Checked :	
Project No. :	
Date : JUNE 22 '73	
Revisions :	
JULY 17 '73 - SEPT 1	
SEPT 11 '73	
FEB 18 '74	
Sheet Title	
DECK PLANS ELECTRICAL	
0762-1 Berkeley Dwr-2	