


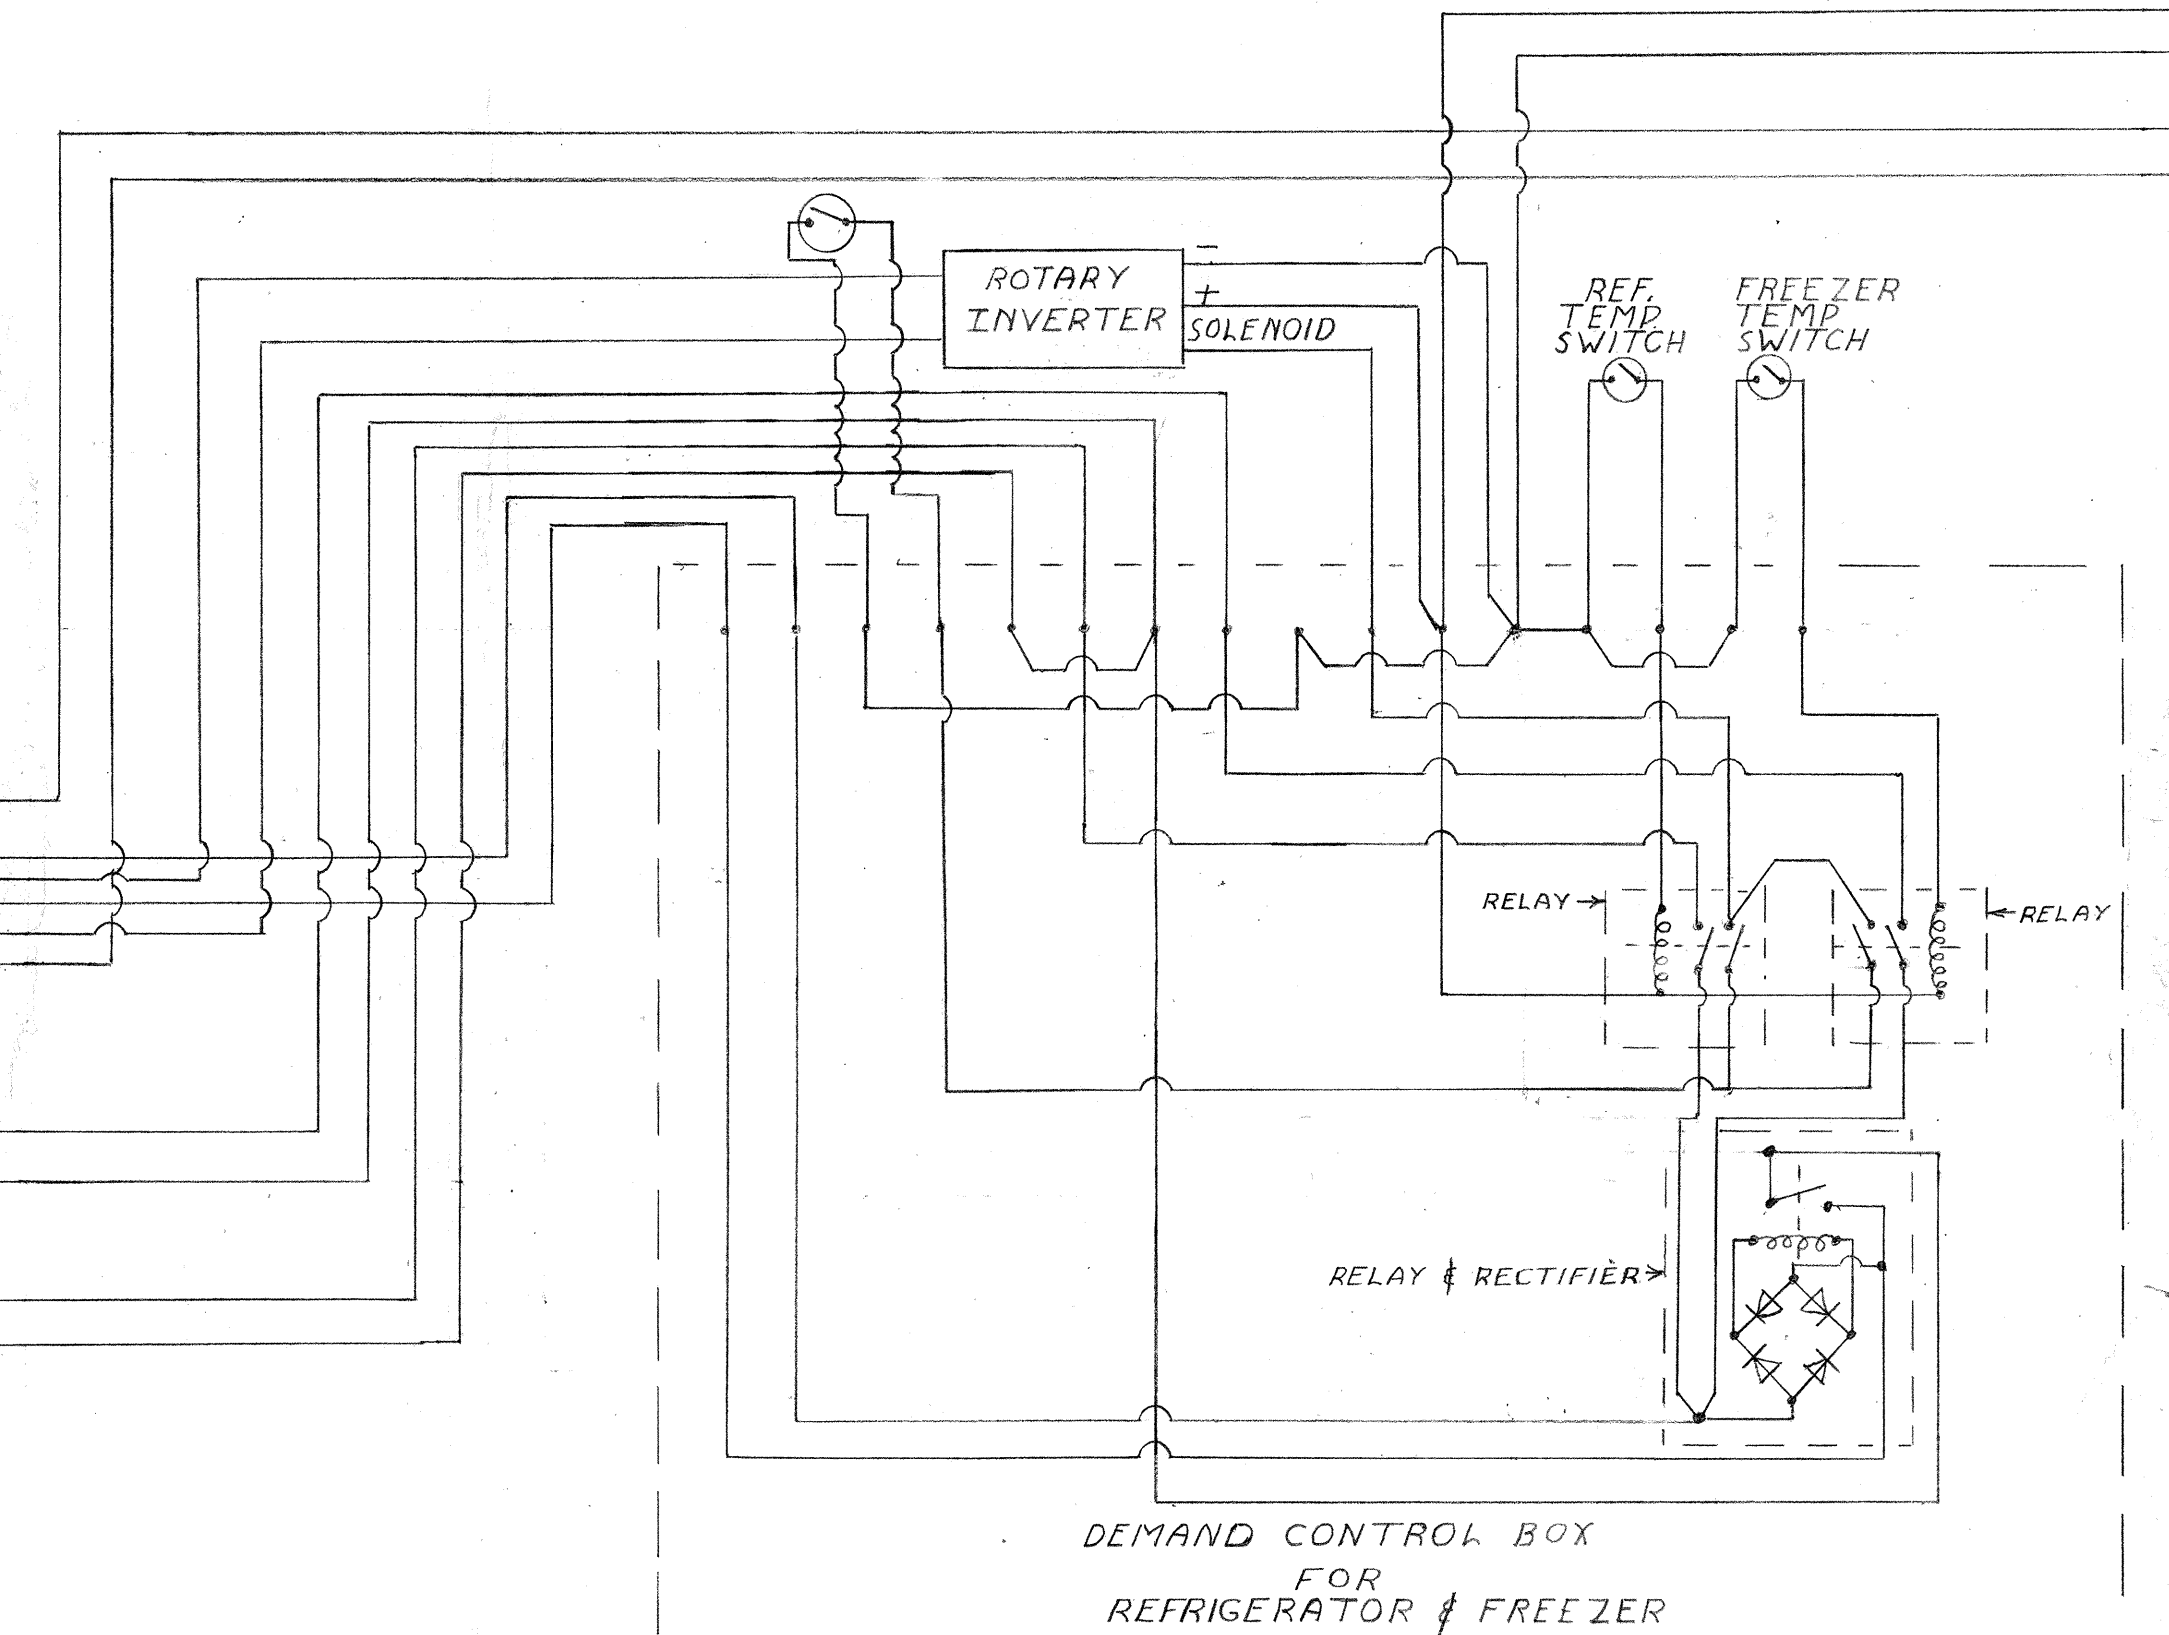

0875-15
 K-47 Kell
 Door 3 51.3-A

K009.016