


MAIN HALYARD - $\frac{3}{16}$ " - 7 X 19 - 102'

JIB HALYARD - $\frac{3}{16}$ " - 7 X 19 - 58'

KETTENBURG DESIGNERS & BUILDERS			
47 FOOT MOTOR SAILER			
SAIL PLAN			
TWO CABIN ~ SLOOP RIG			
NAVAL ARCHITECT	G. Moore	SCALE	$\frac{1}{2}$ " = 1'-0"
DRAWN BY	R. PALMER	DATE	8-9-58
APPROVED BY	P.A.K.	DESIGN NO.	B3

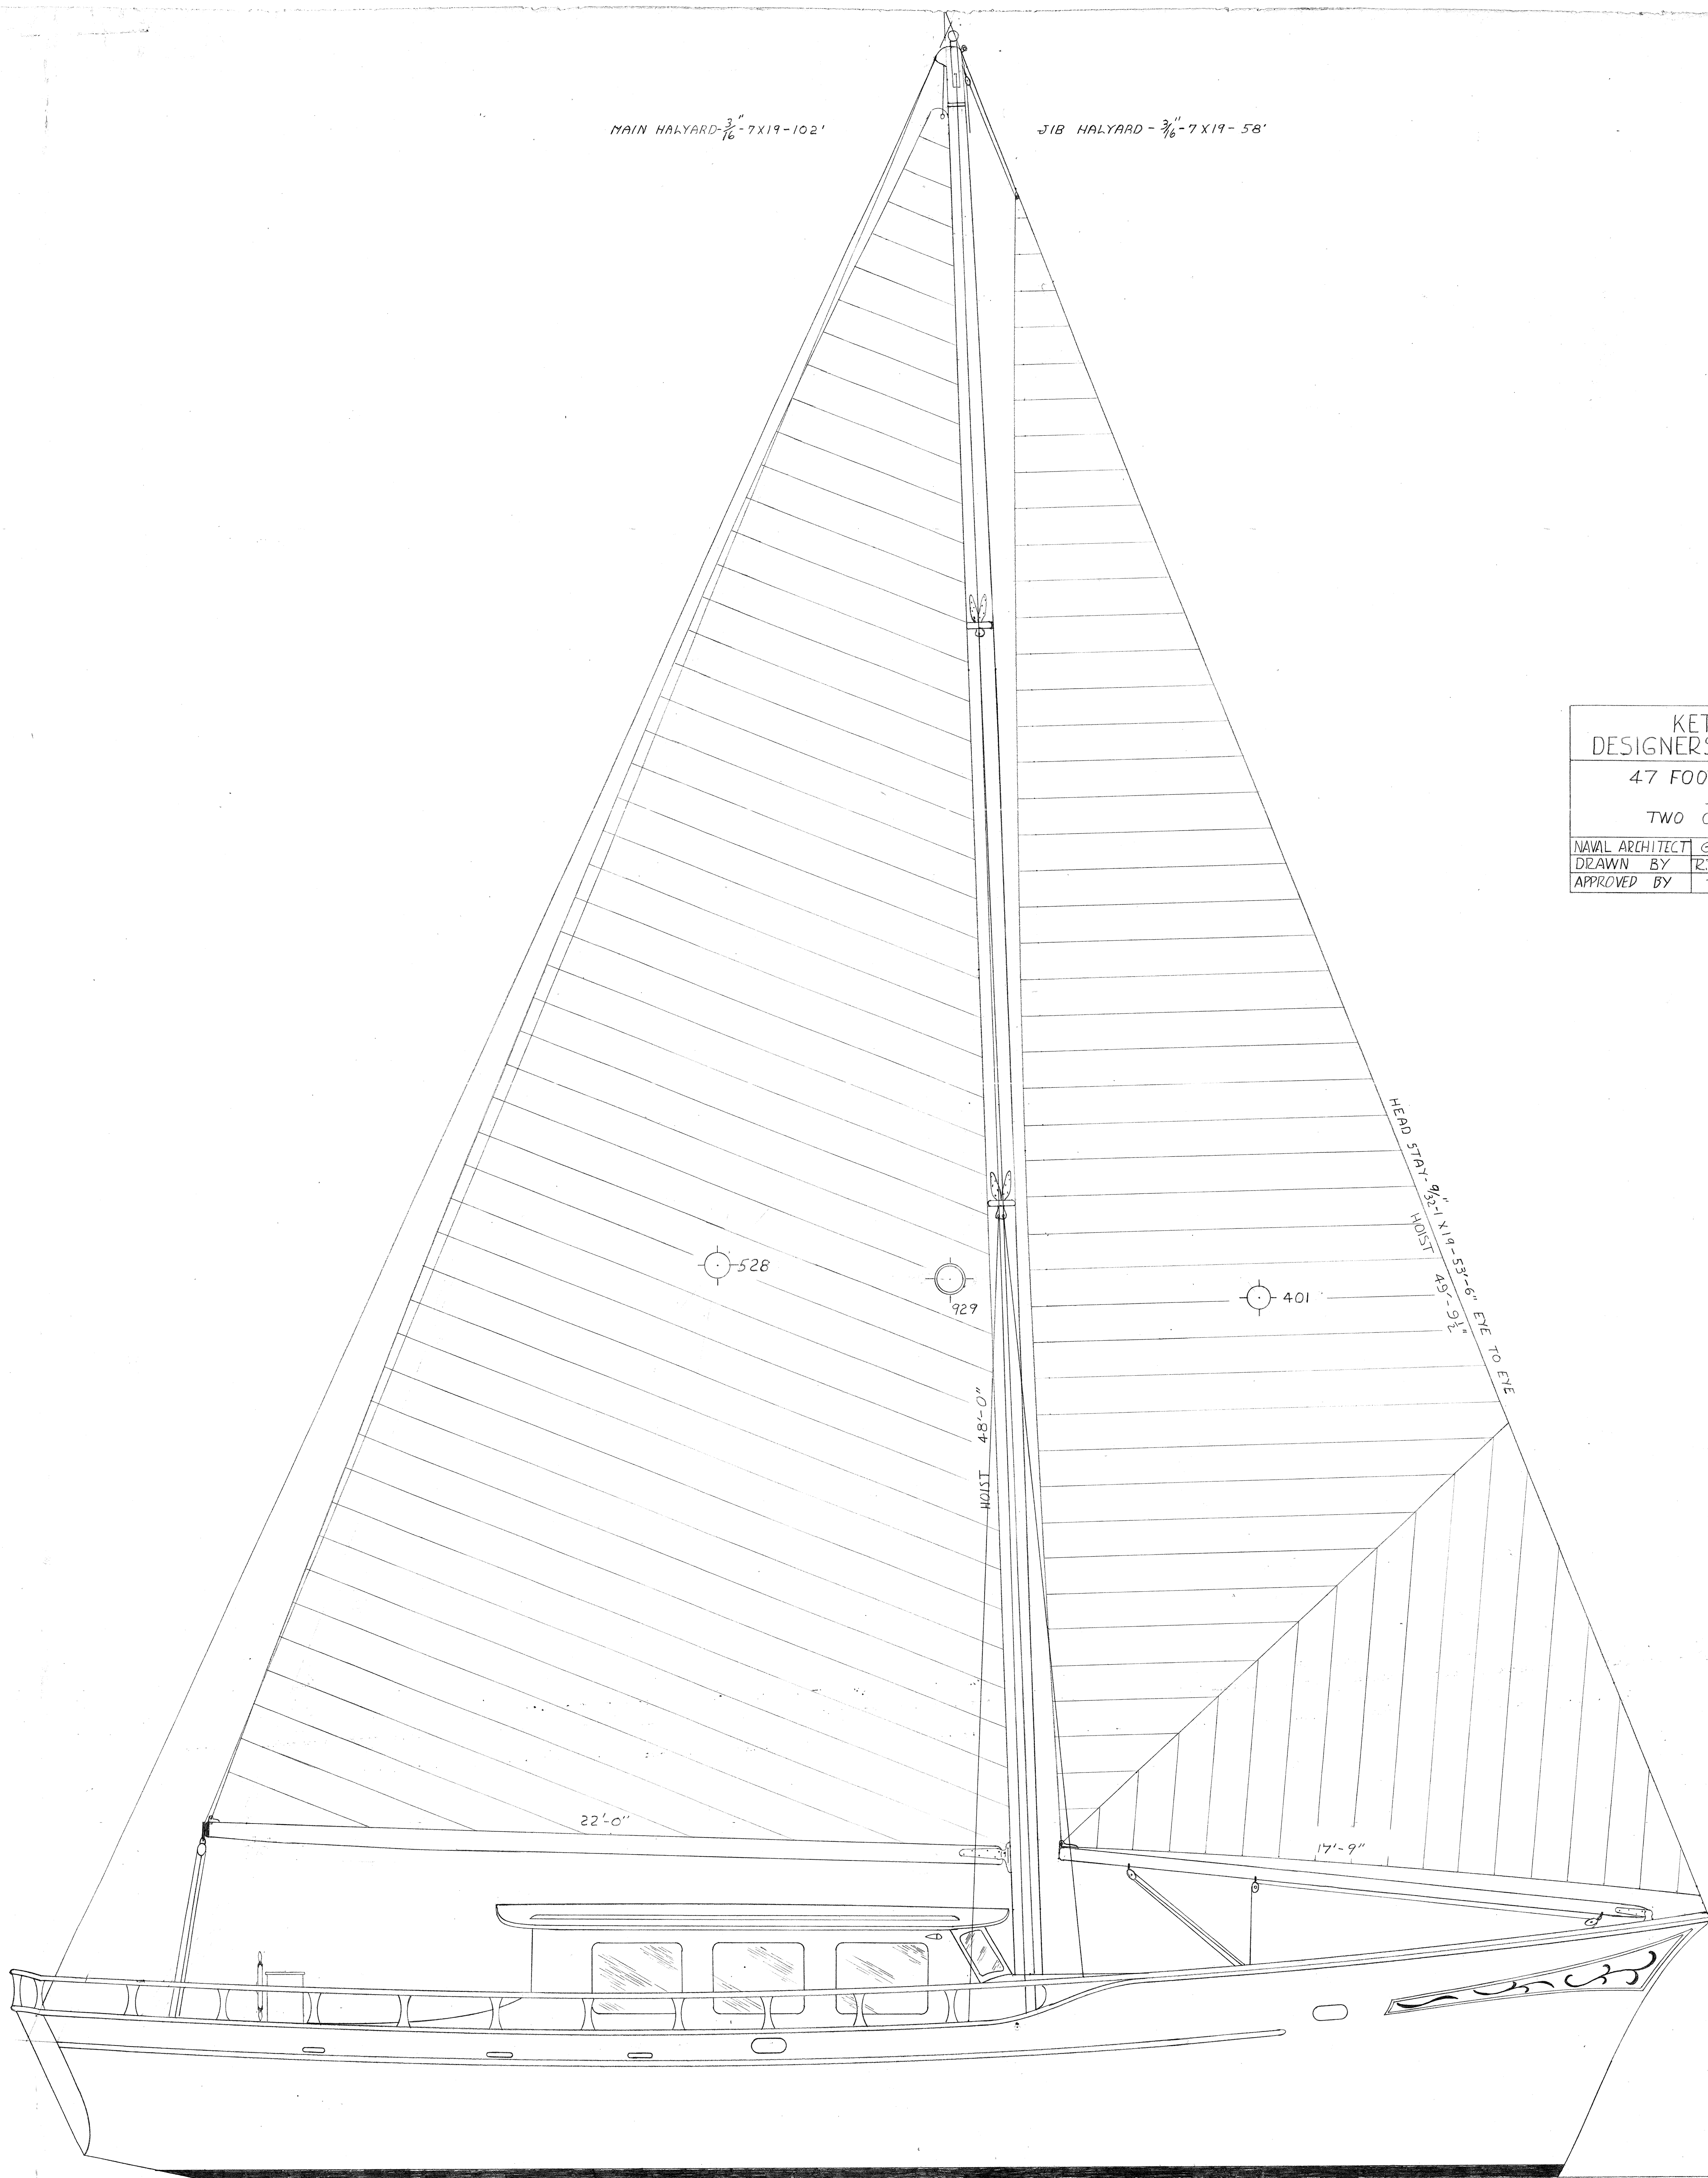

0875-5
K-47 Keth.
0001 B - 0 R

K009.009

K47 SLOOP BIG OBD. PEOPLE FINISHED