
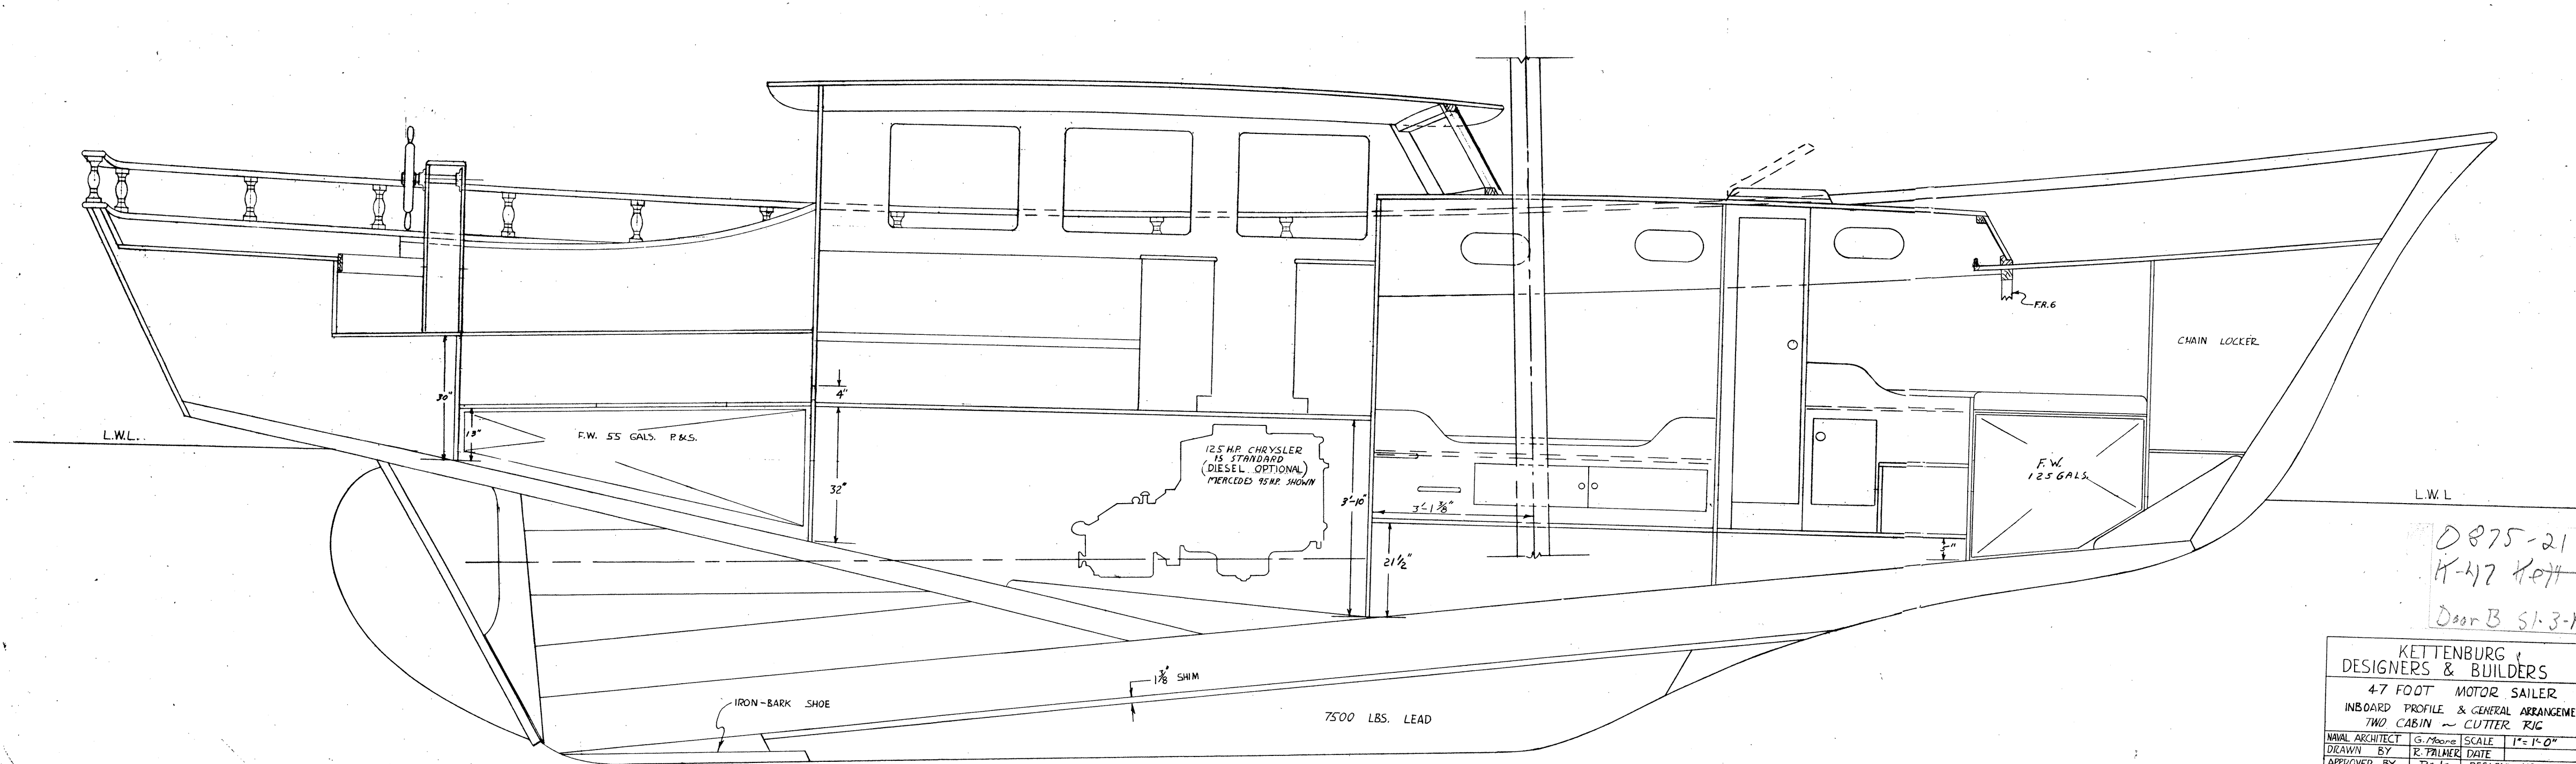


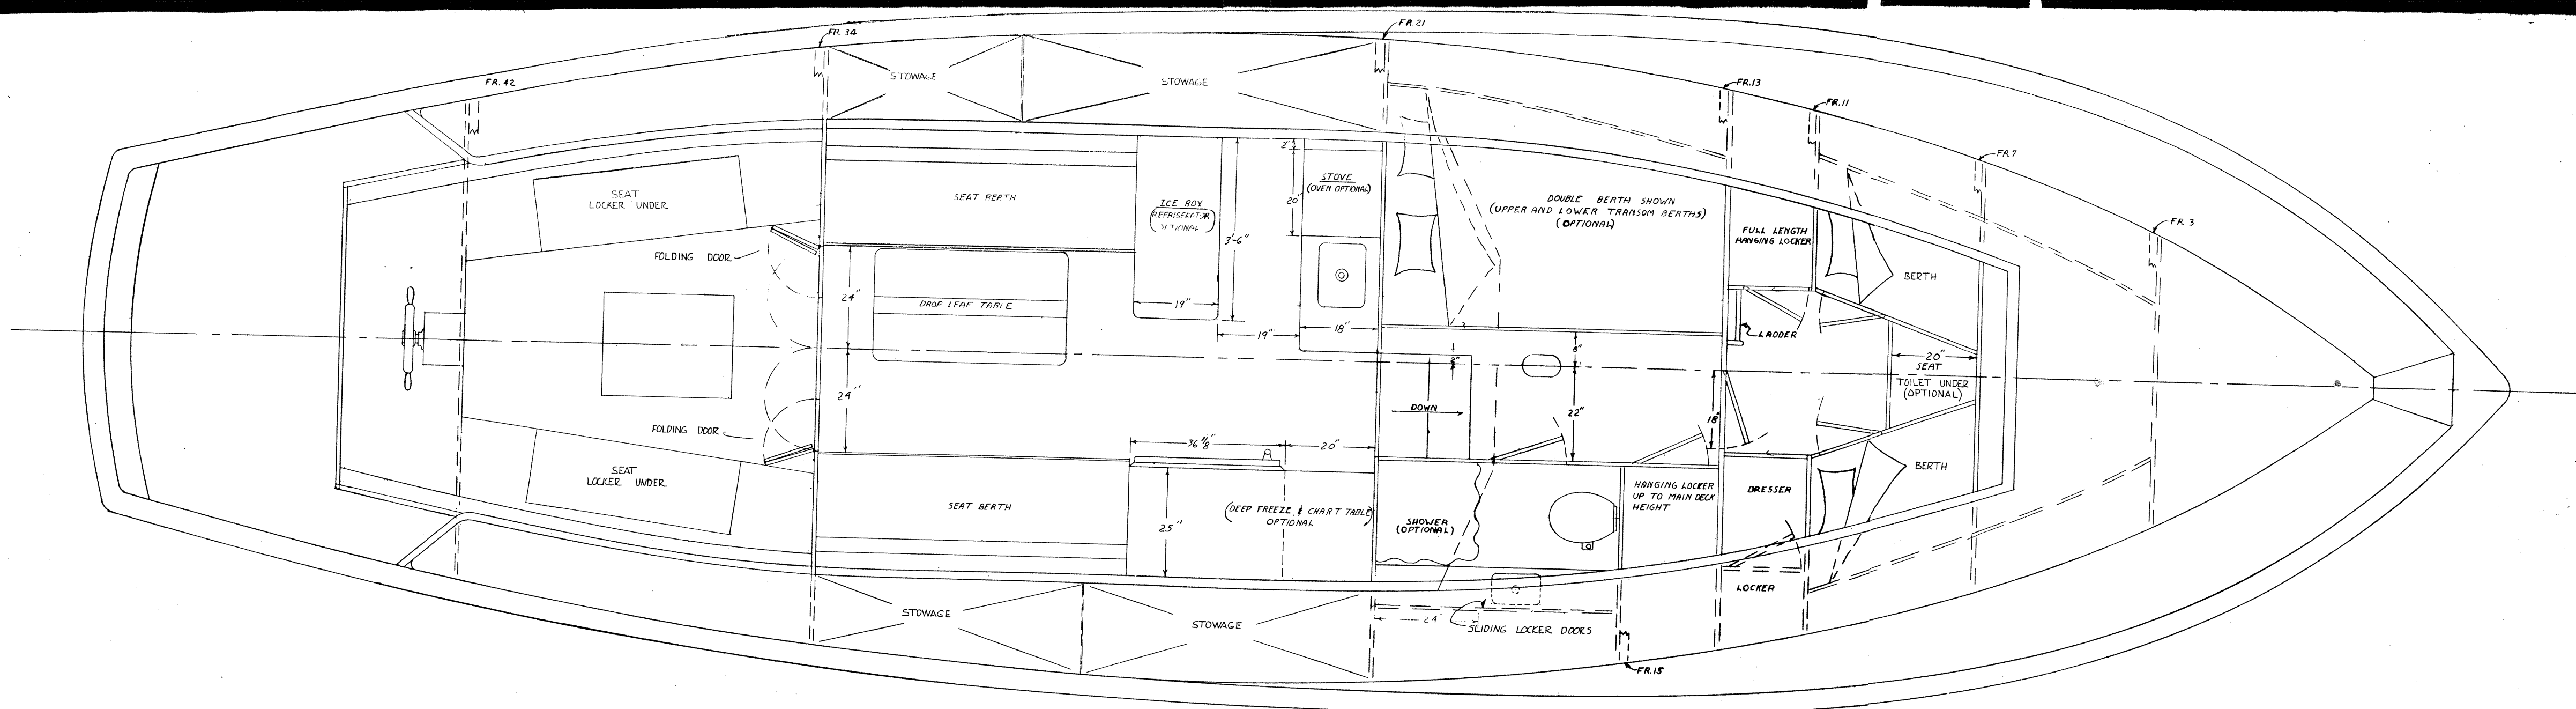

0875-21
K-47 Kett
Door B 51-3-A

KETTENBURG & BUILDERS
47 FOOT MOTOR SAILER
INBOARD PROFILE & GENERAL ARRANGEMENT
TWO CABIN CUTTER RIG

NAVAL ARCHITECT	G. Moore	SCALE	1" = 1'-0"
DRAWN BY	R. PALMER	DATE	
APPROVED BY	P.A.K.	DESIGN NO.	83

11/1/83
K009.005.0009