
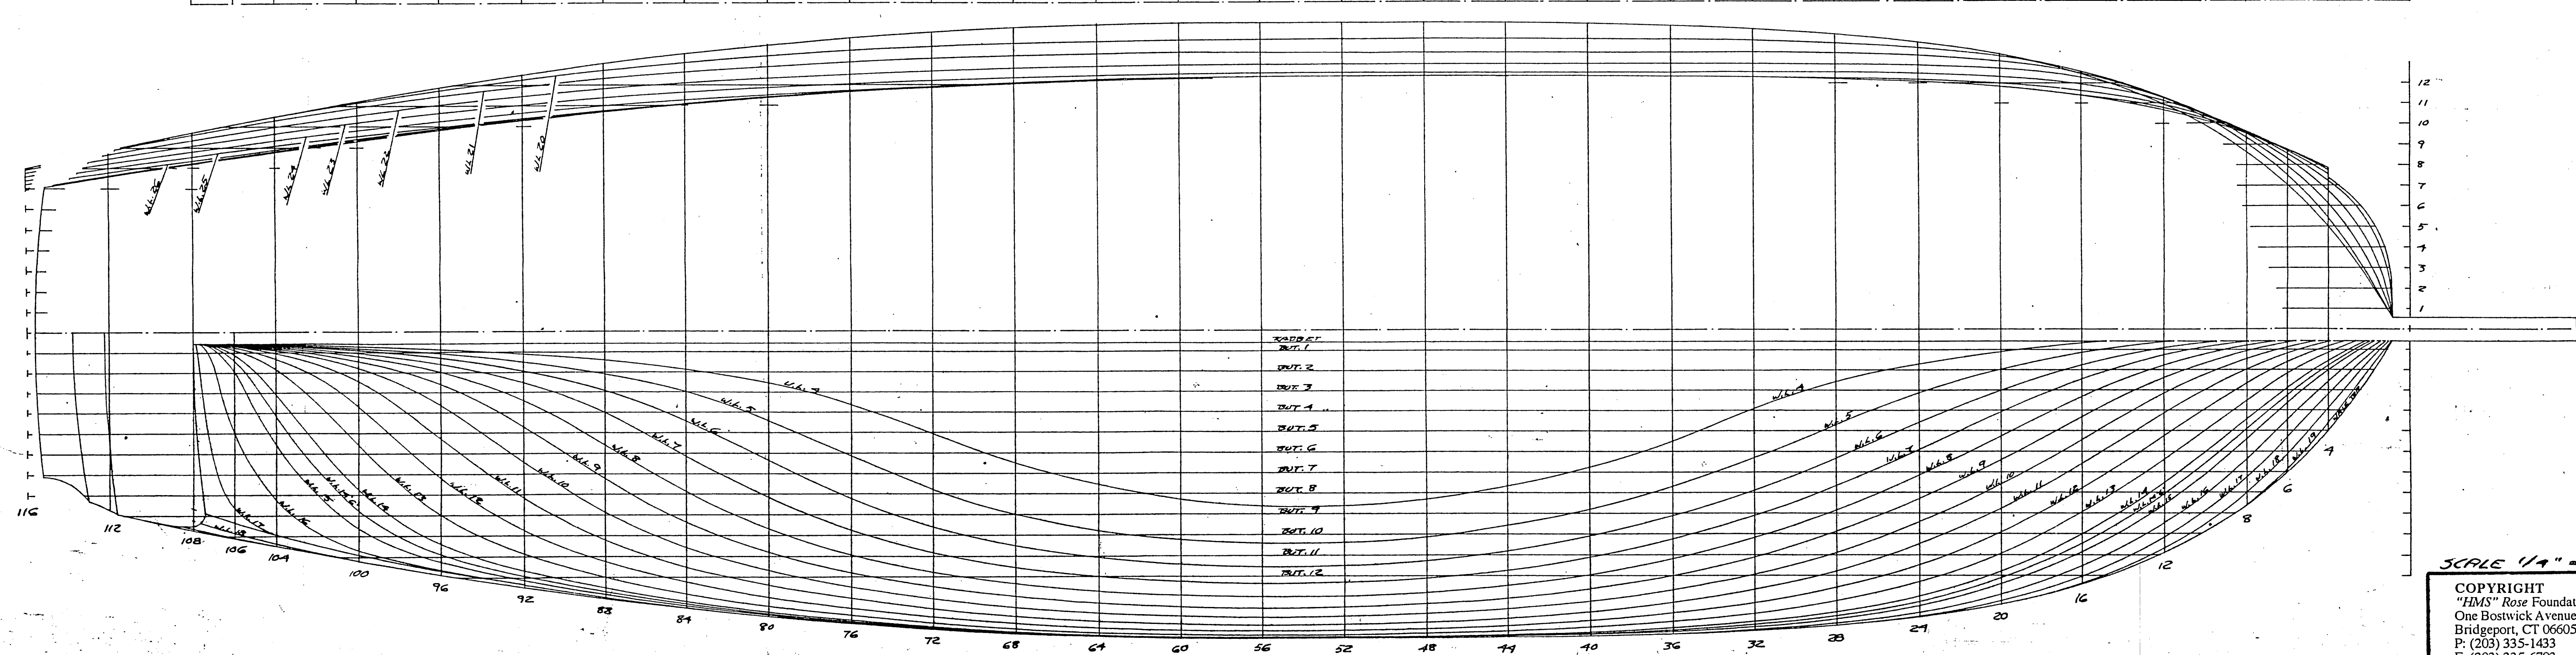
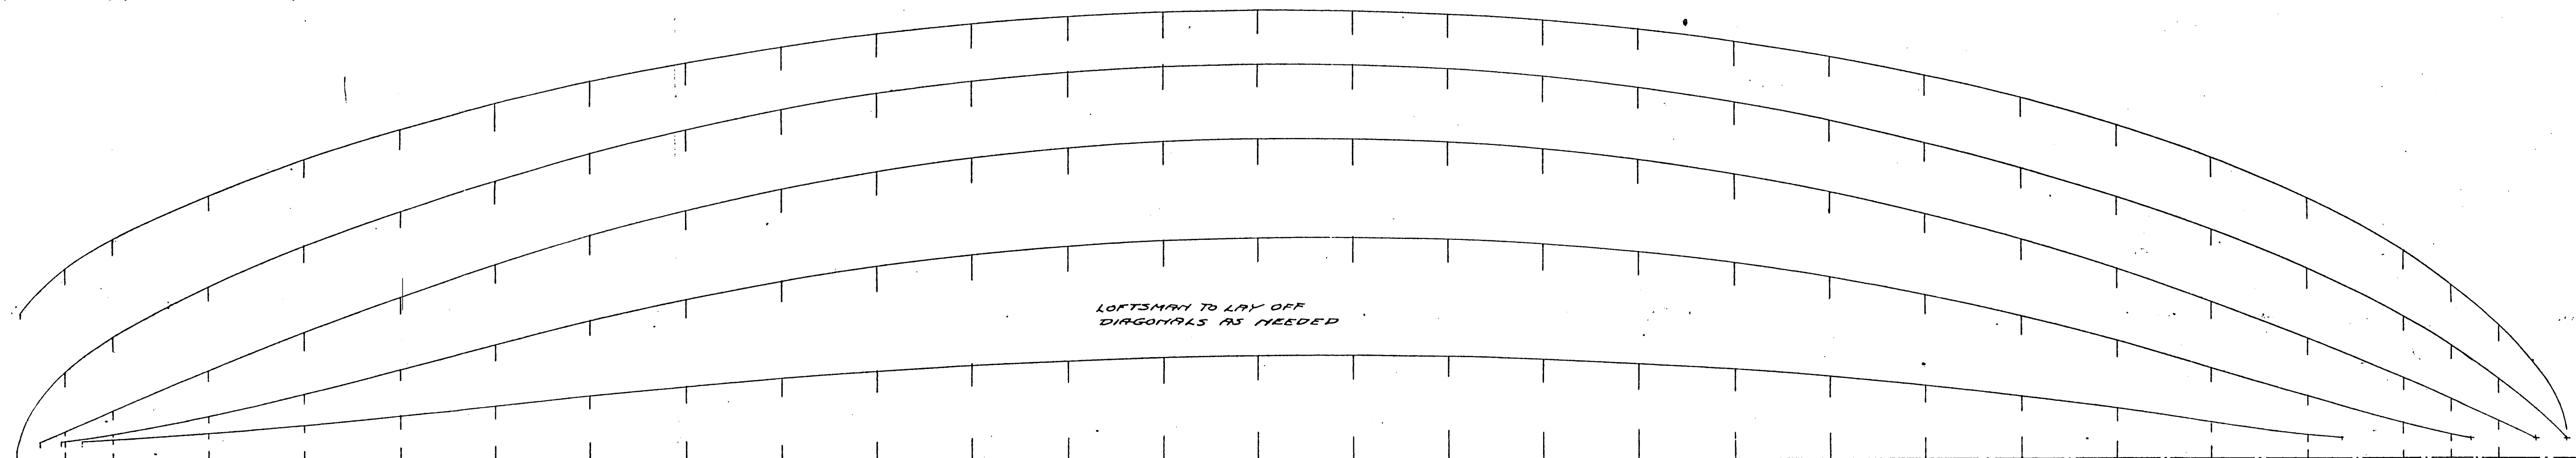


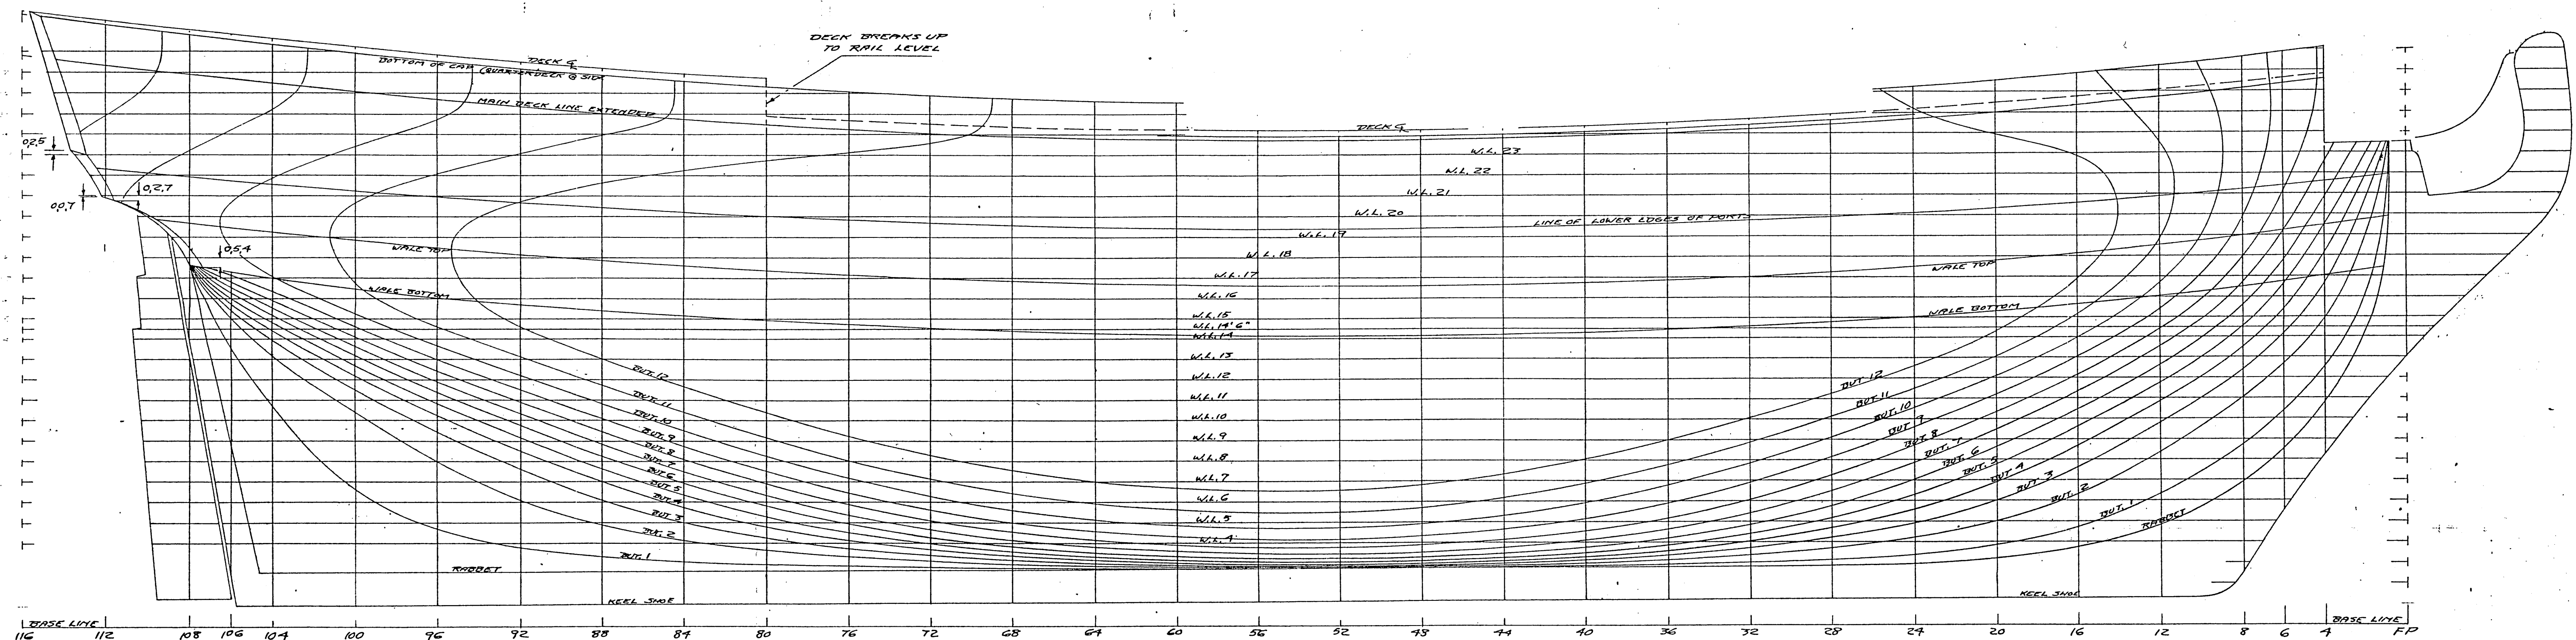

SCALE 1/4" = 1'0"

COPYRIGHT
"HMS" Rose Foundation, Inc.
One Bostwick Avenue
Bridgeport, CT 06605
P: (203) 335-1433
F: (203) 335-6793

LINES ELEVATION & PLAN I