


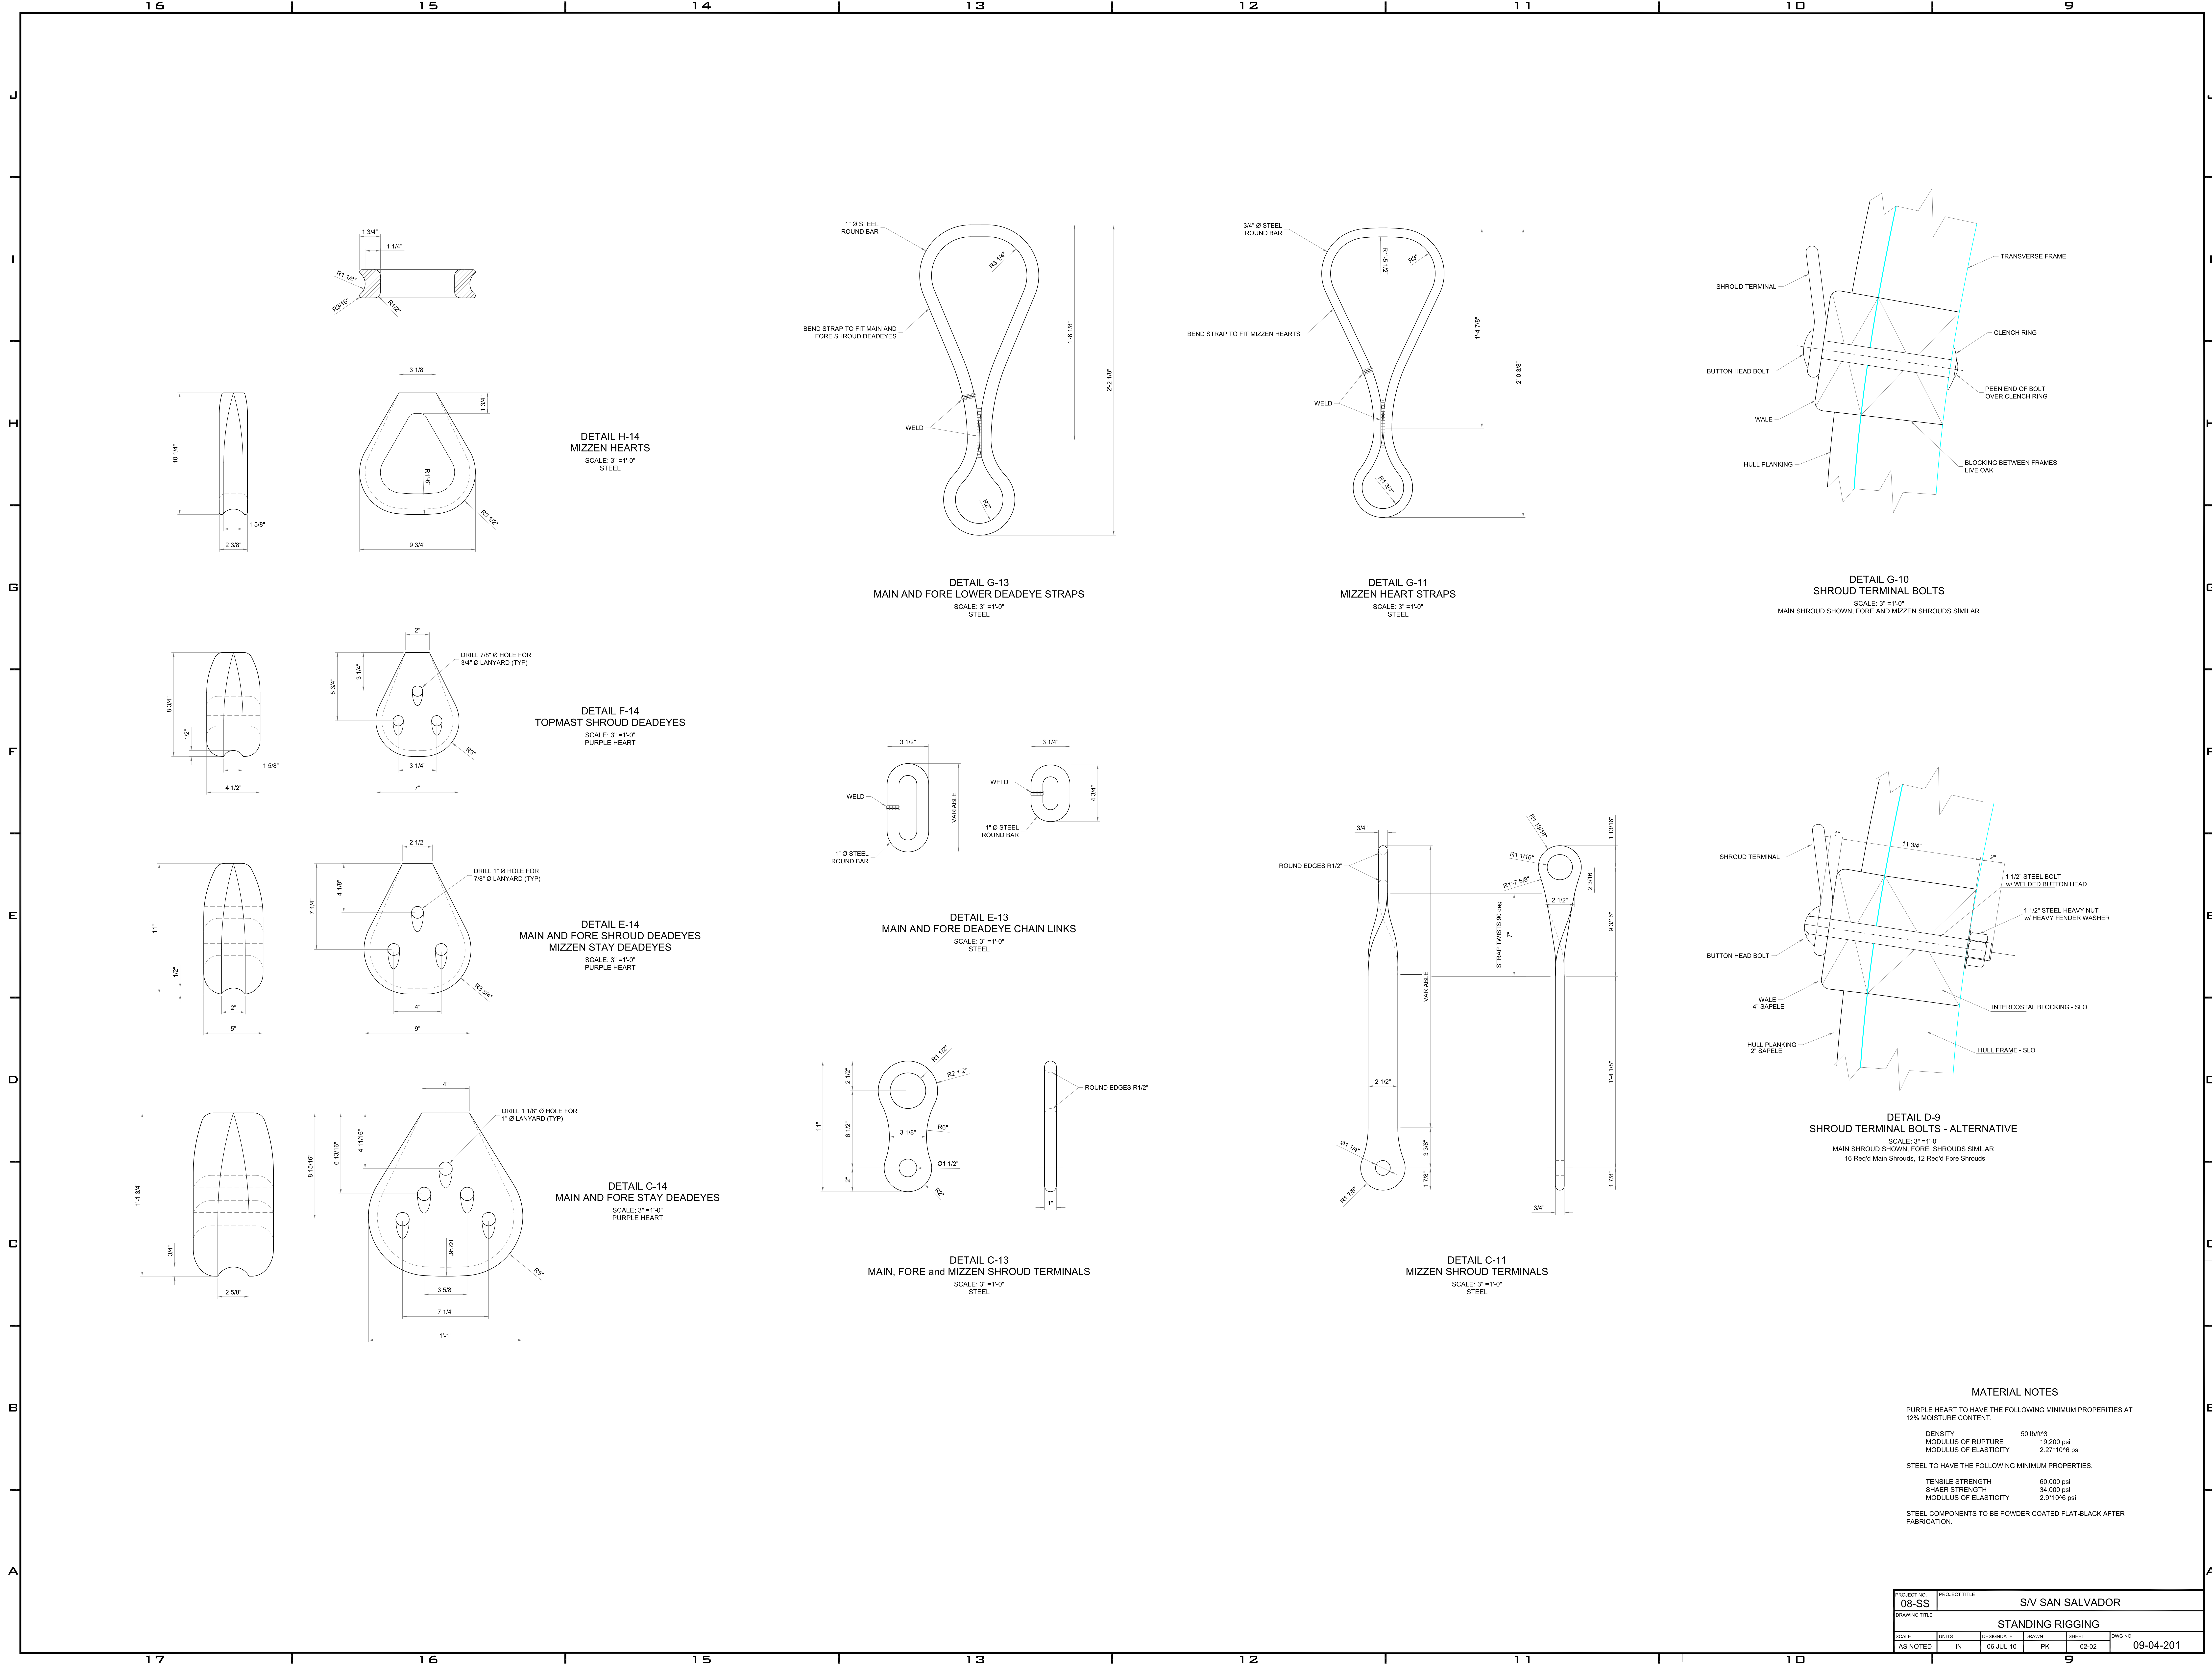

PROJECT NO. 08-SS		PROJECT TITLE S/V SAN SALVADOR			
DRAWING TITLE STANDING RIGGING					
SCALE	UNITS	DESIGNDATE	DRAWN	SHEET	DWG NO.
AS NOTED	IN	06 JUL 10	PK	02-02	09-04-201