
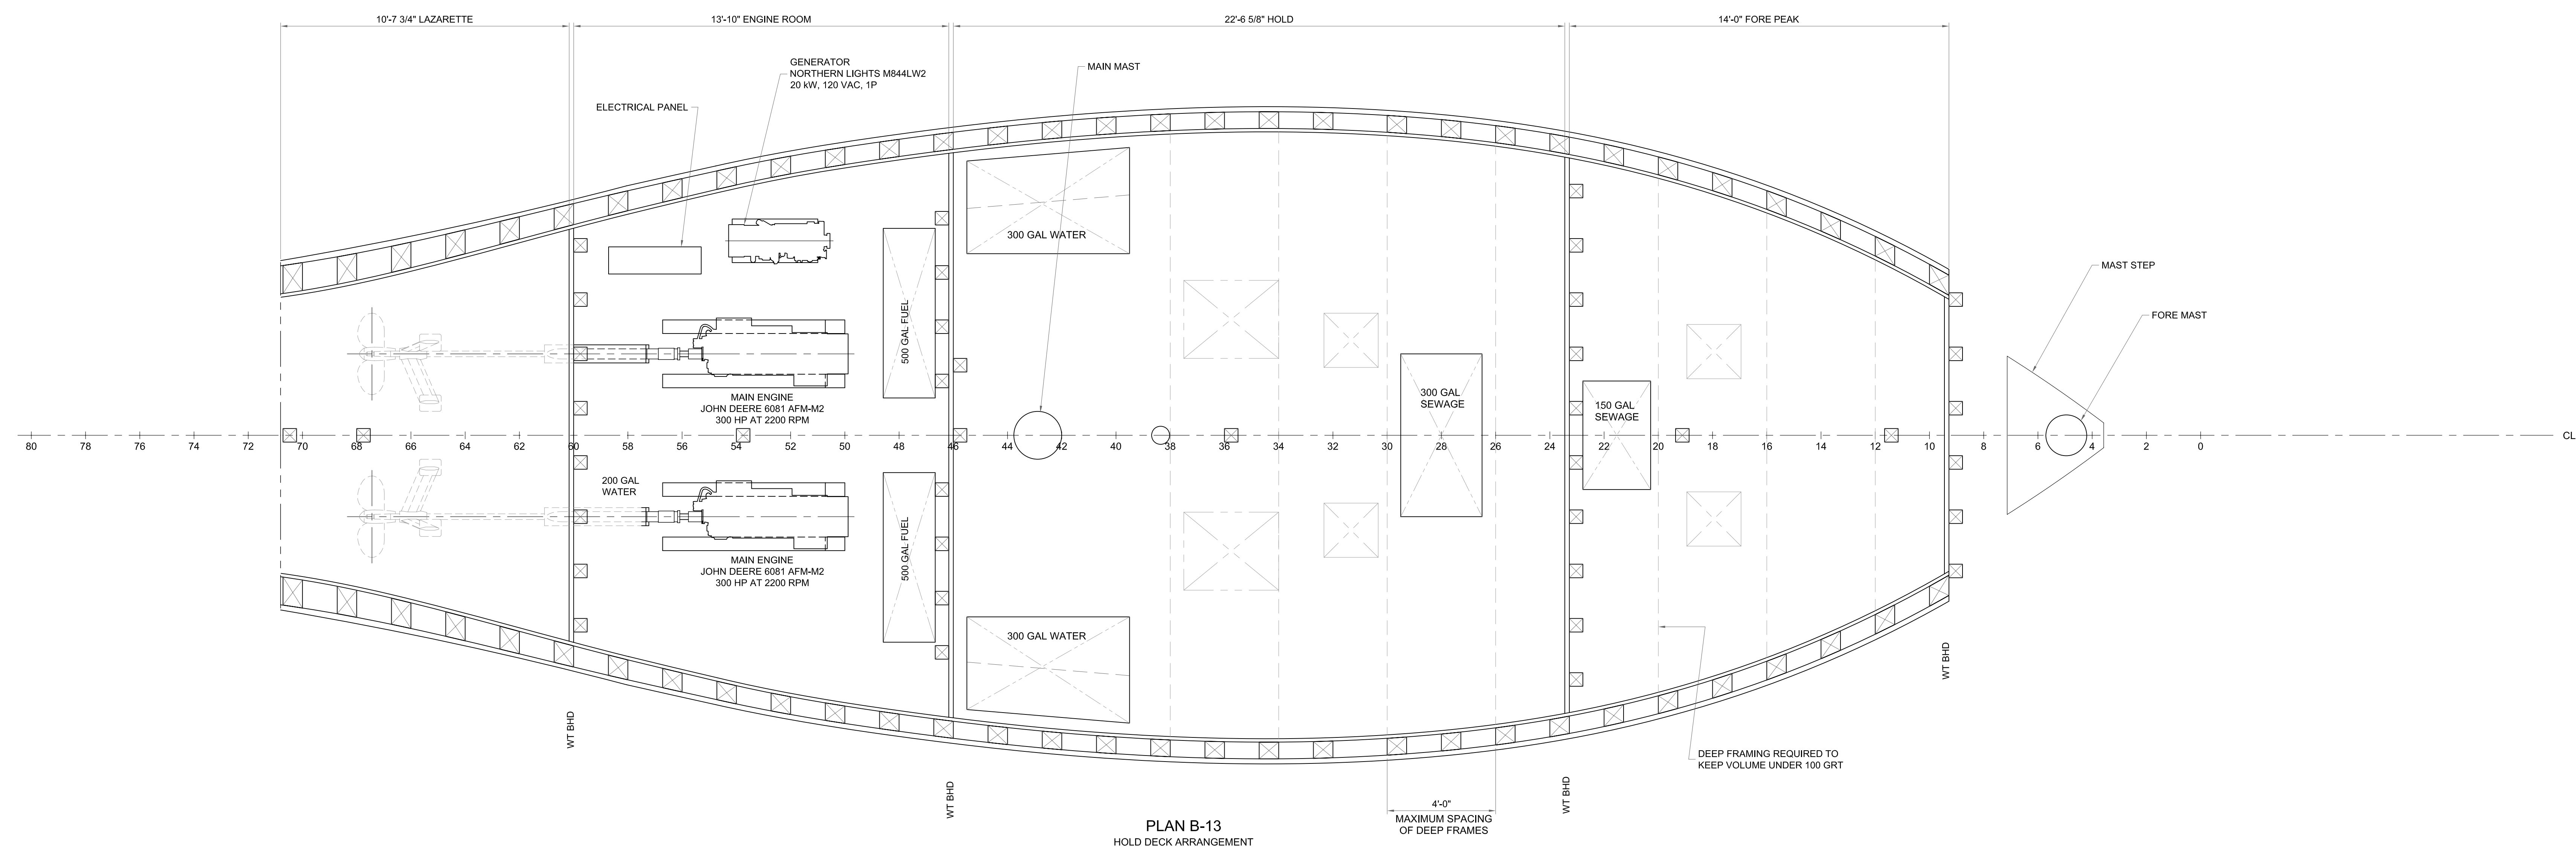


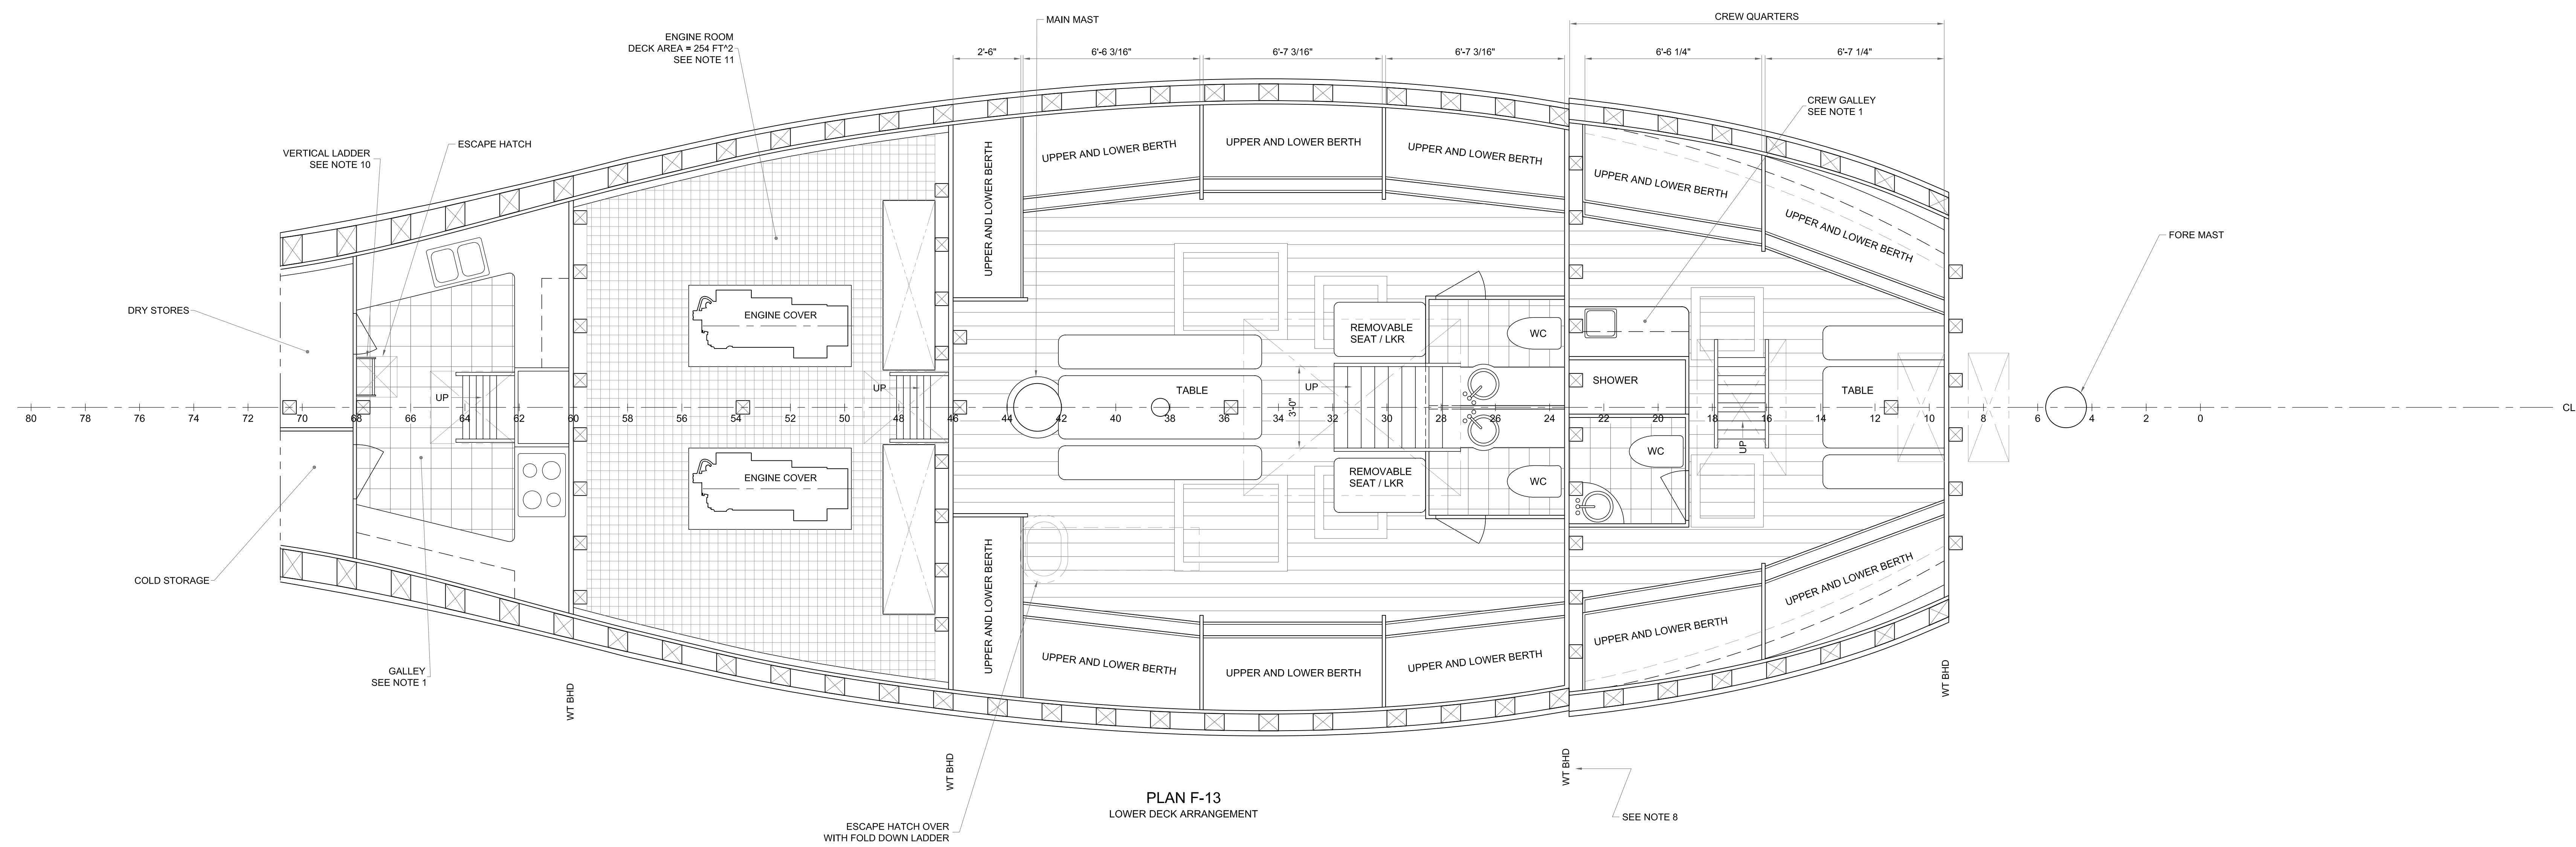

PROJECT NO. 08-SS		PROJECT TITLE S/V SAN SALVADOR			
DRAWING TITLE DECK ARRANGEMENTS					
SCALE 3/8"-1"=1'	UNITS IN	DESIGNATE 7/31/09	DRAWN PK / EV	SHEET 02-02	DWG NO. 16-00-002