
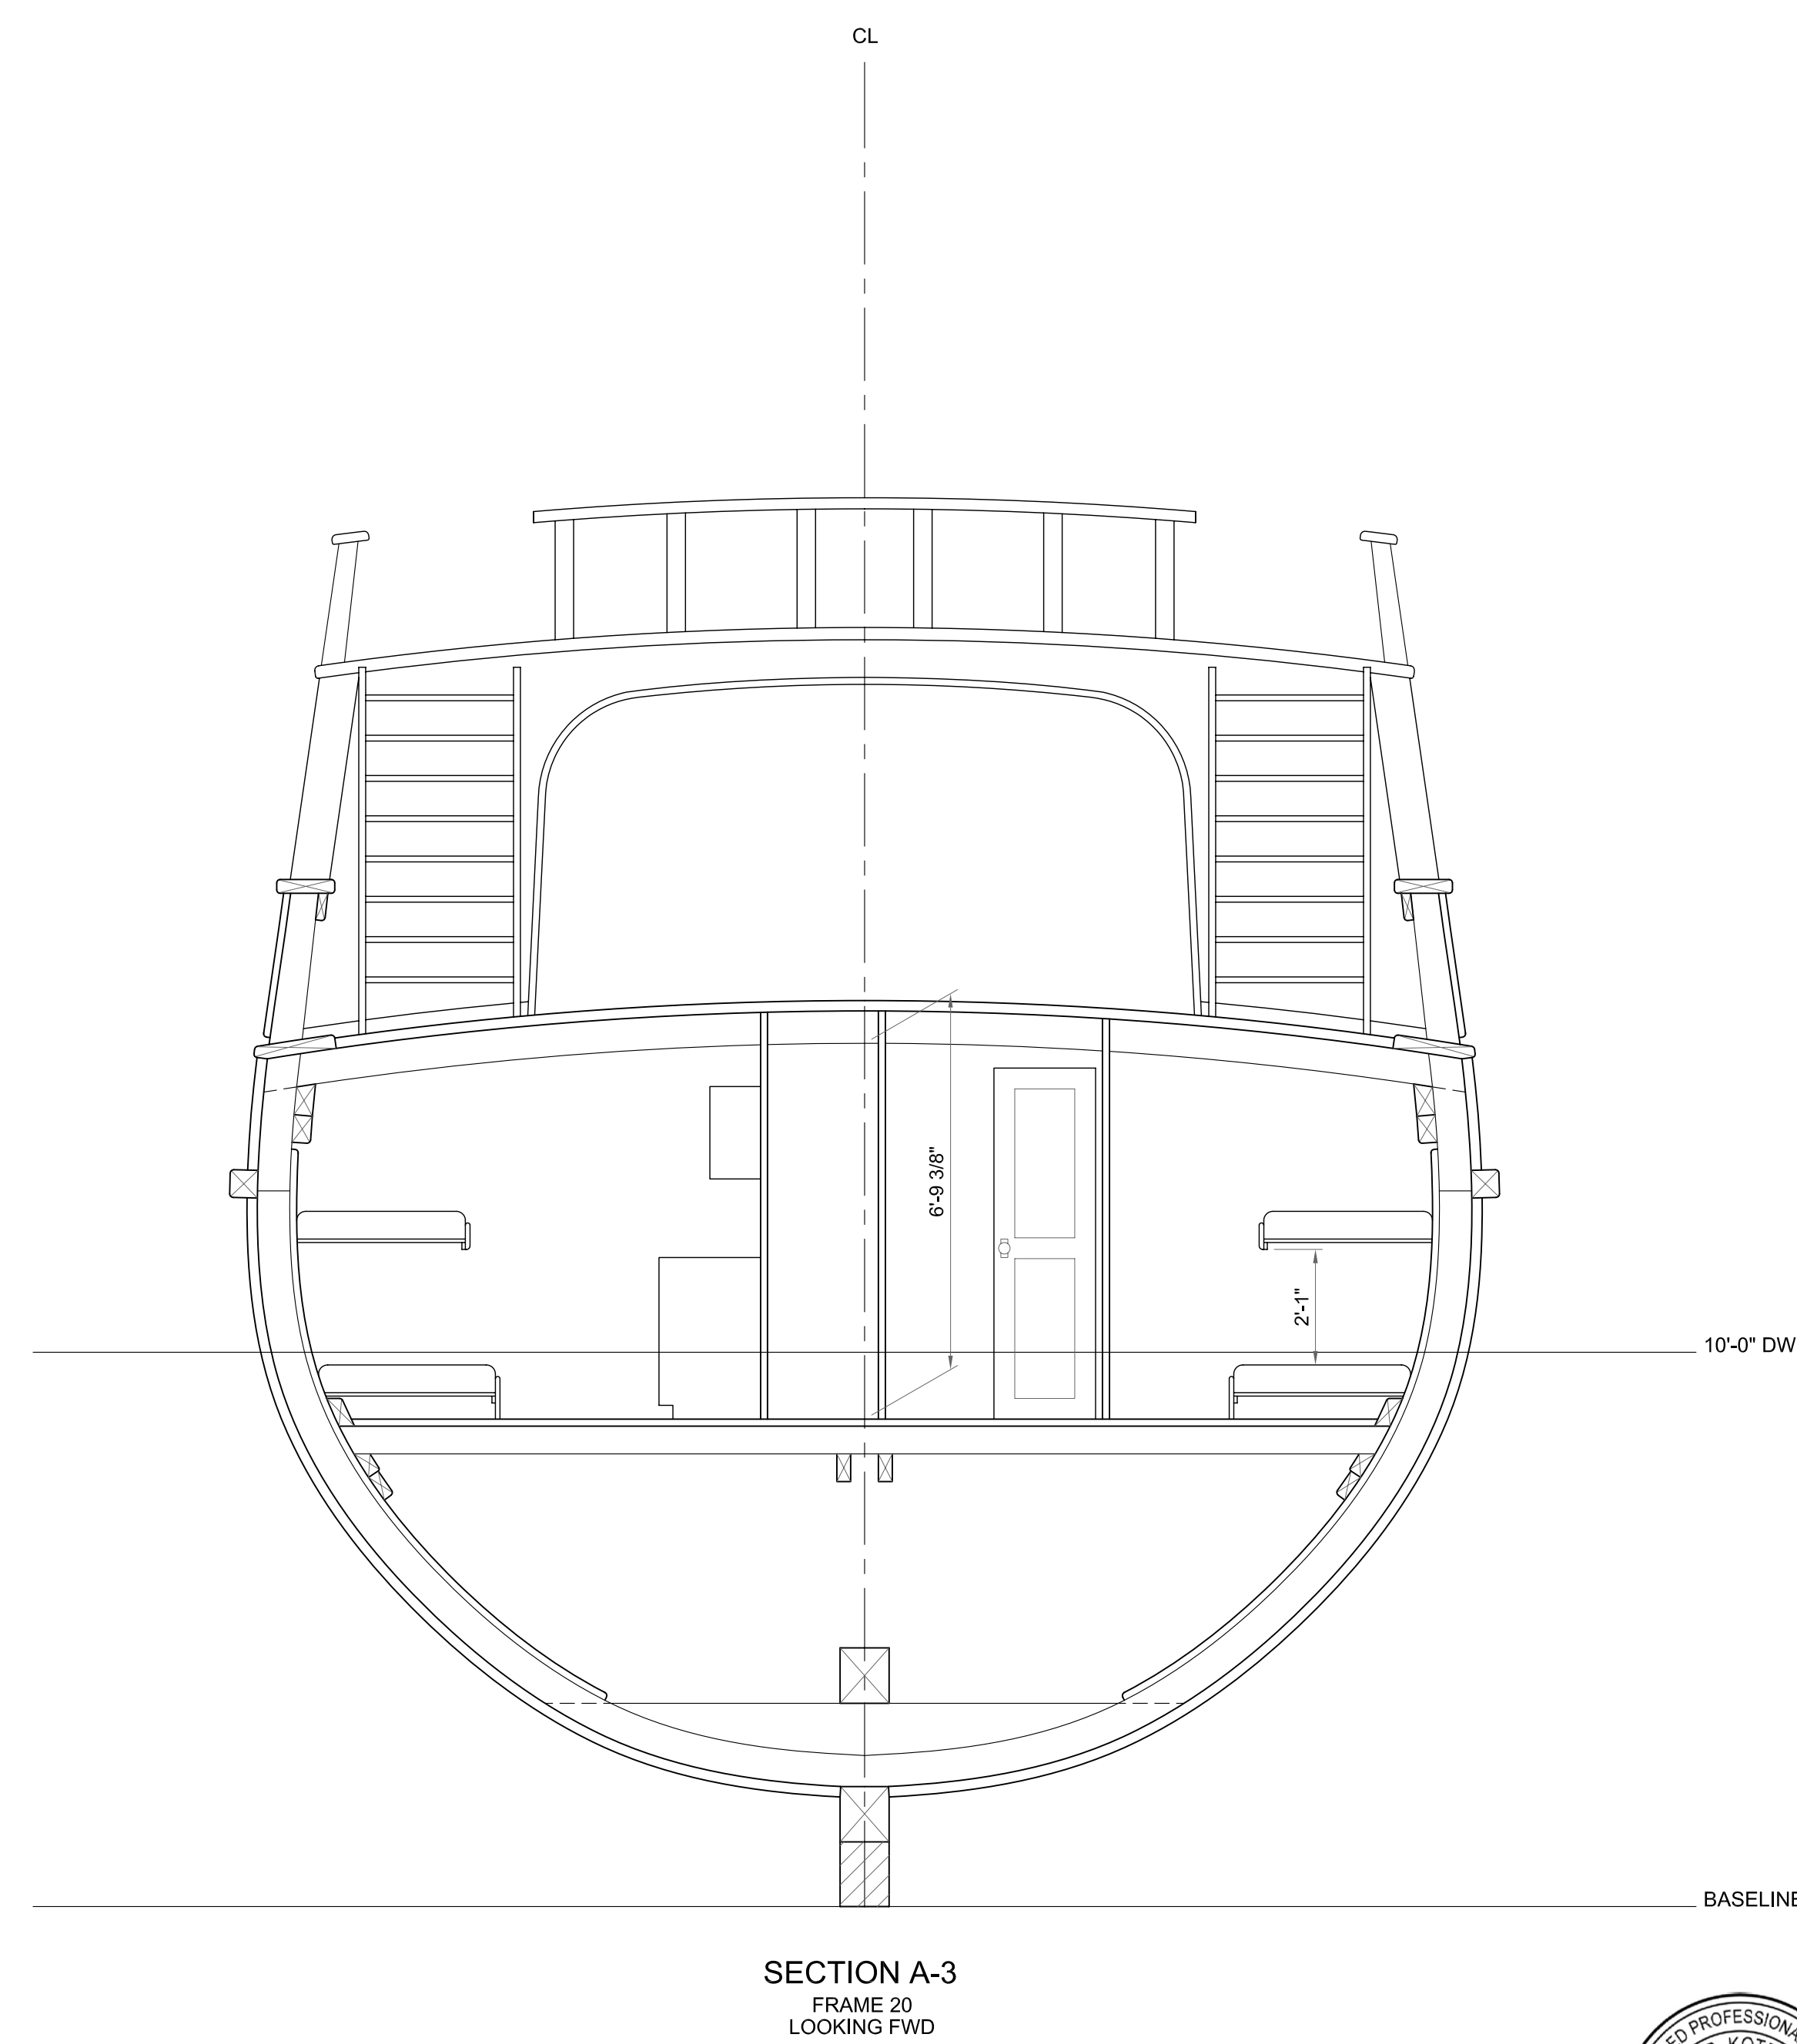
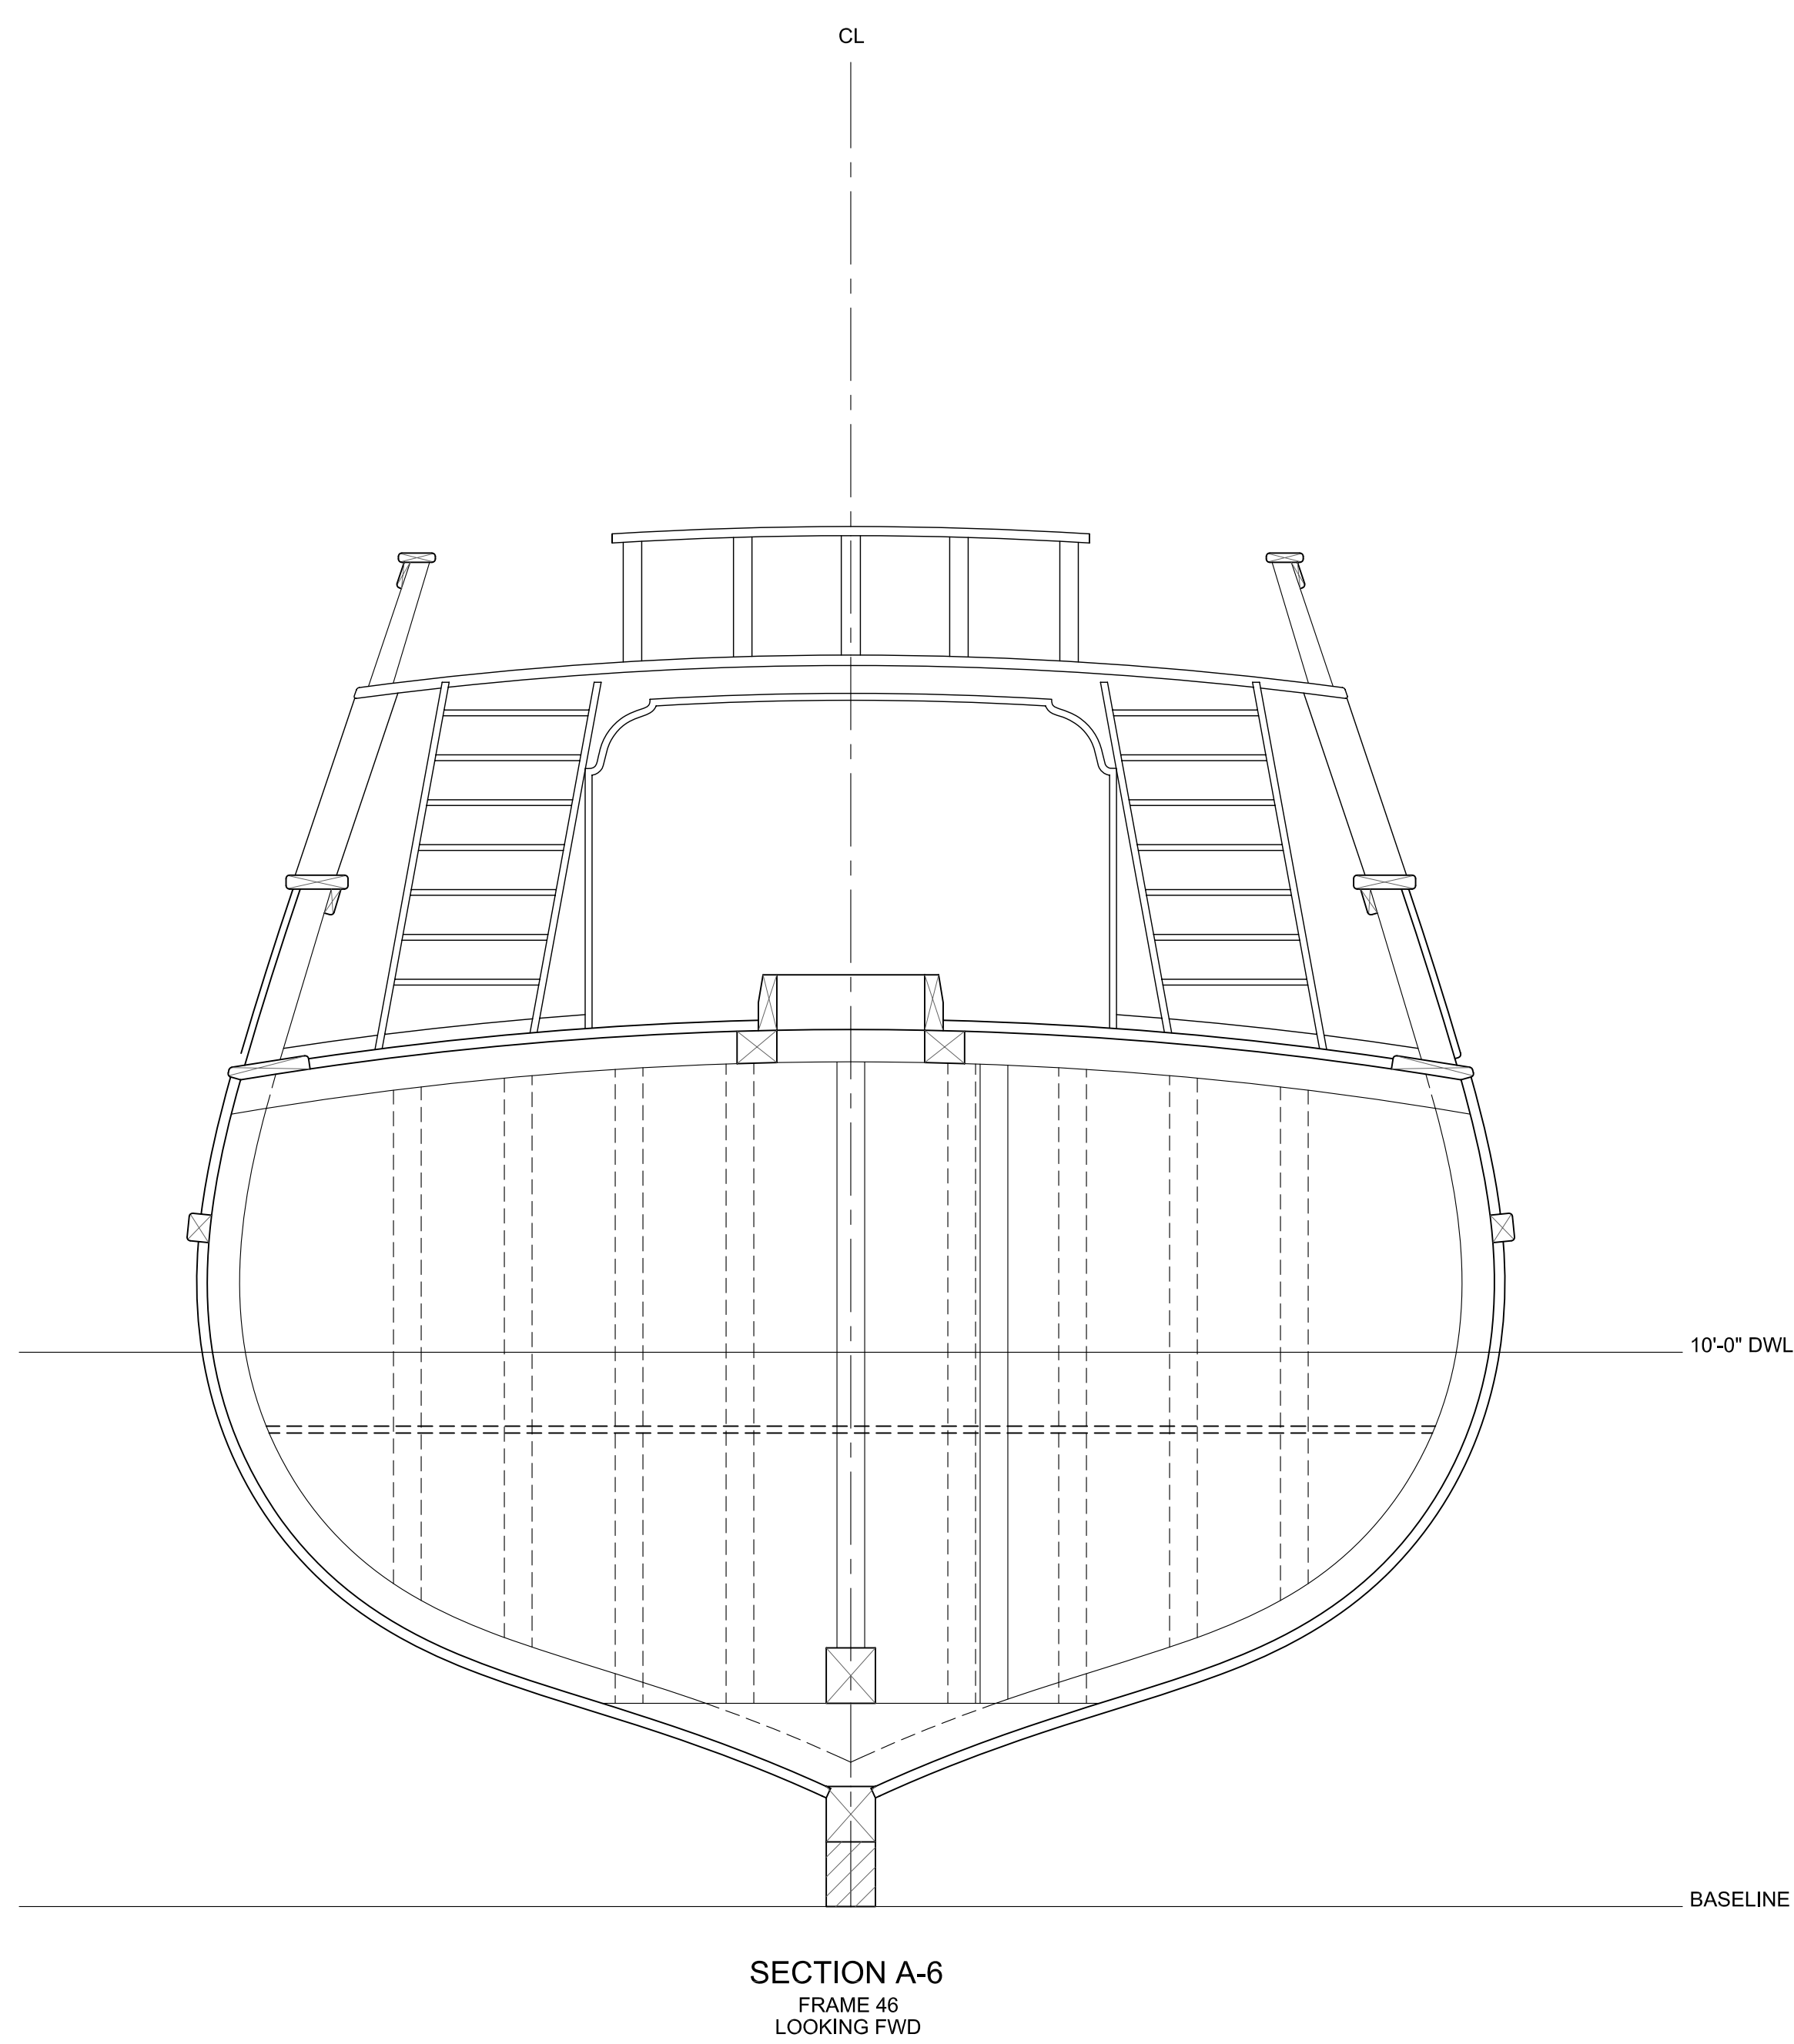


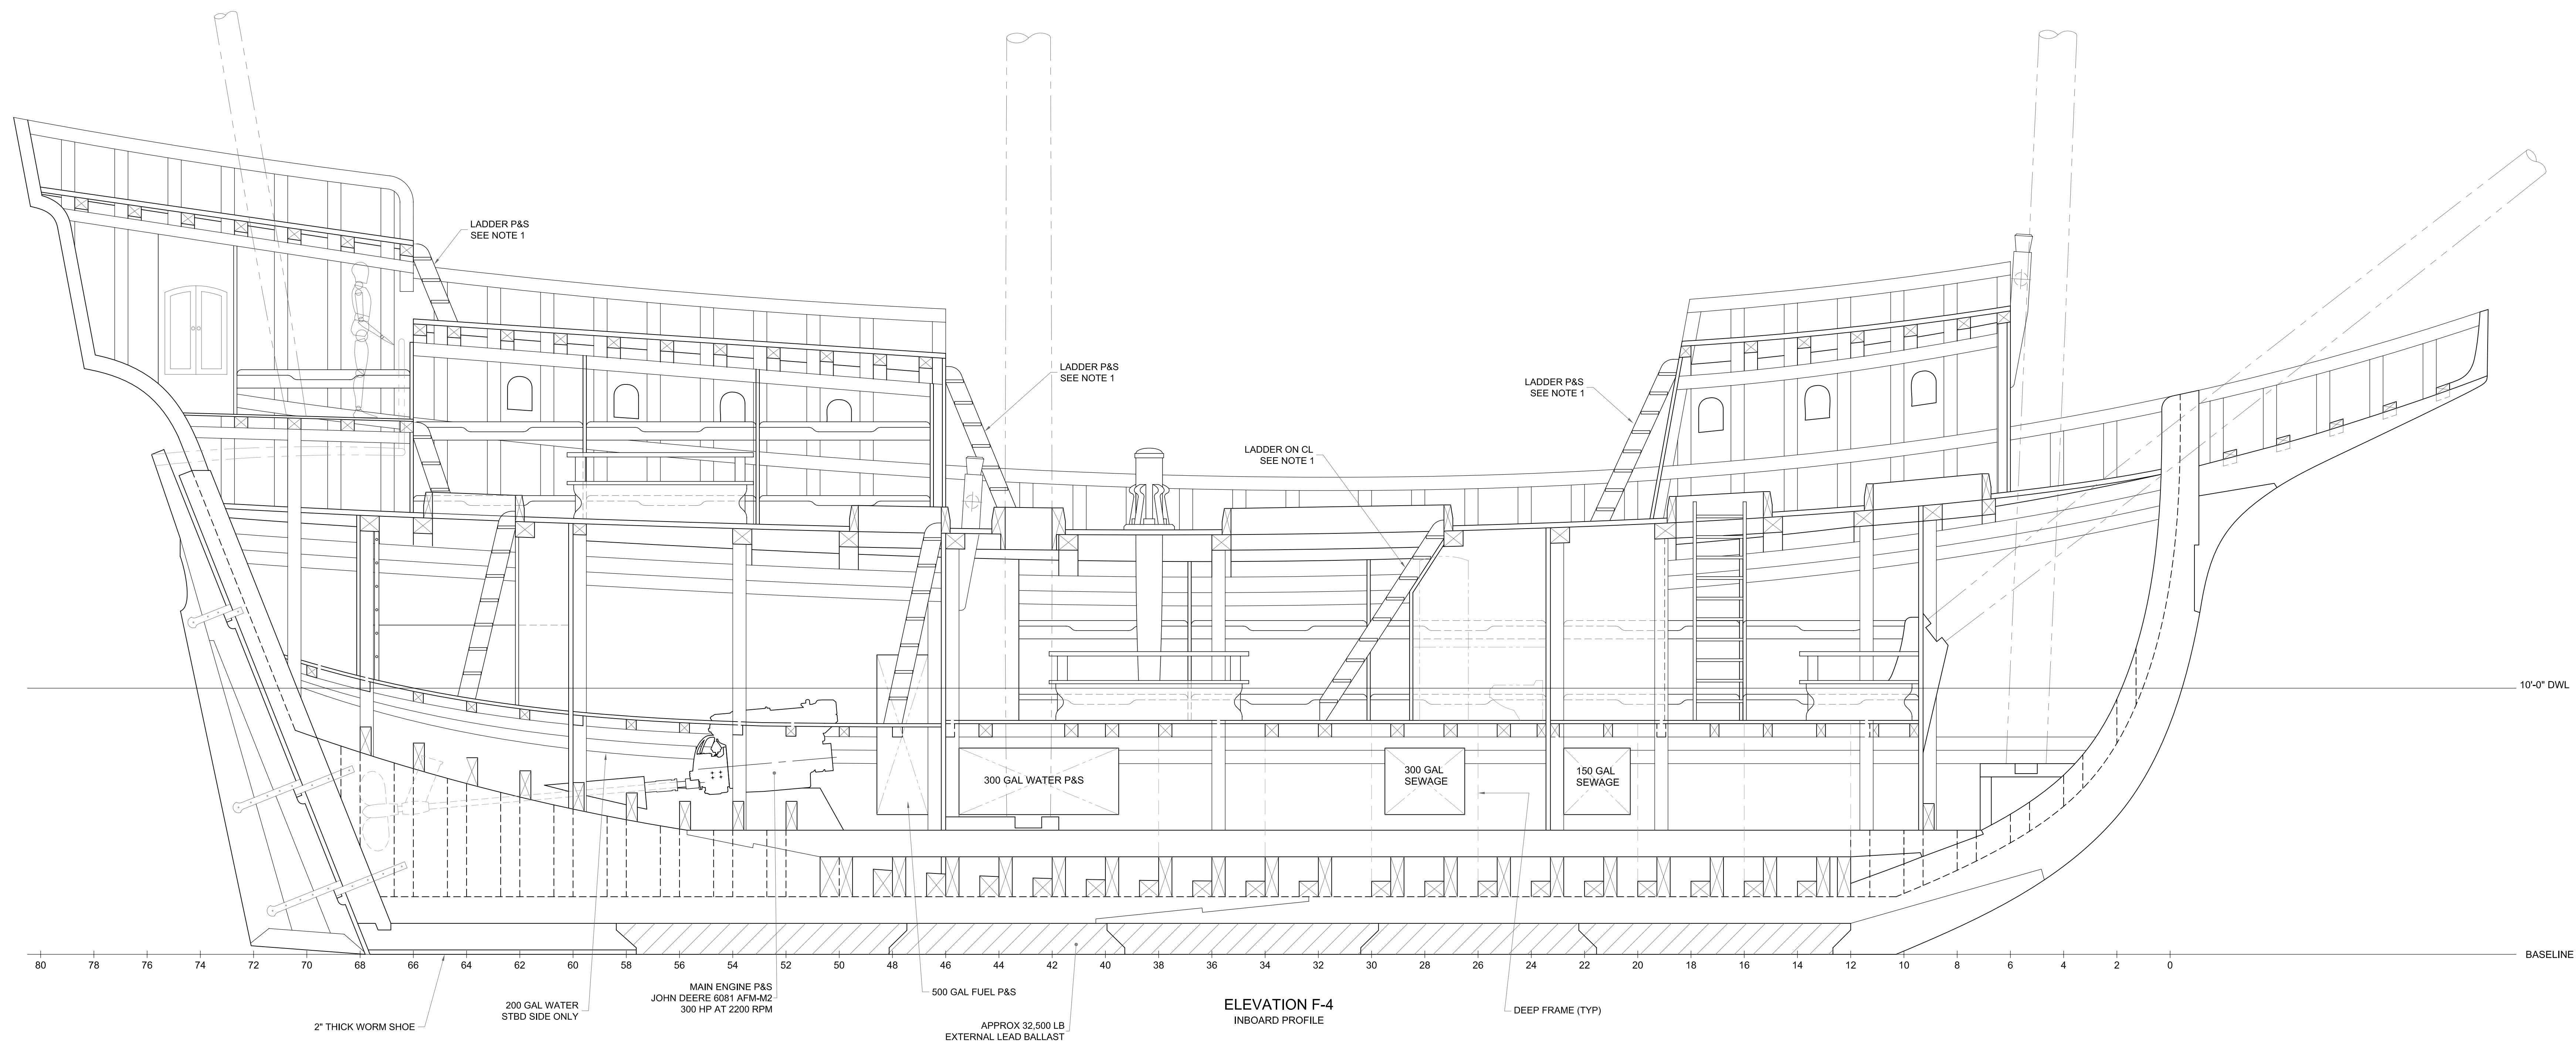

- GENERAL NOTES
- HANDRAILS TO BE INSTALLED ON LADDERS ACCESSIBLE TO PASSENGERS. HANDRAILS TO BE LOCATED 36 INCHES ABOVE TREADS.

REVISIONS					
NO.	DATE	DESCRIPTION	INITIALS		
4					
3					
2					
1	03 FEB 10	UPDATE PER 1/13/10 SHARP DESIGN MEMO	PK		
0	04 JAN 10	ORIGINAL ISSUE	PK		
APPROVED					
DATE	APPROVED BY	REMARKS			
					
THE LOFT AT DRESCOLL BOAT WORKS 2500 SHELTER ISLAND DRIVE, SAN DIEGO, CALIFORNIA, USA 92106 TEL: (619) 223 4860 FAX: (619) 223 6312 INFO@SHARPDESIGN-NA.COM / WWW.SHARPDESIGN-NA.COM					
THIS DRAWING INCORPORATES THE ORIGINAL DESIGNS AND CONCEPTIONS OF SHARP DESIGN GROUP IS PROTECTED BY COPYRIGHT AND PROPERTY OF SHARP DESIGN GROUP, INC. NO PART WHATSOEVER MAY BE COPIED, REPRODUCED, MODIFIED OR USED IN ANY MANNER WITHOUT PERMISSION. PURCHASERS OF THIS DRAWING DO NOT OBTAIN ANY RIGHT TO THE COPYRIGHT, BUT ONLY A LICENSE FOR USING THIS DRAWING FOR A SINGLE VESSEL.					
PROJECT NO.	PROJECT TITLE				
08-SS	SV SAN SALVADOR				
DRAWING TITLE					
INBOARD PROFILE AND SECTIONS					
SCALE	UNITS	DESIGNATE	DRAWN	SHEET	DWG NO.
3/8"=1'-0"	IN	04 JAN 10	PK	01-01	16-00-100