


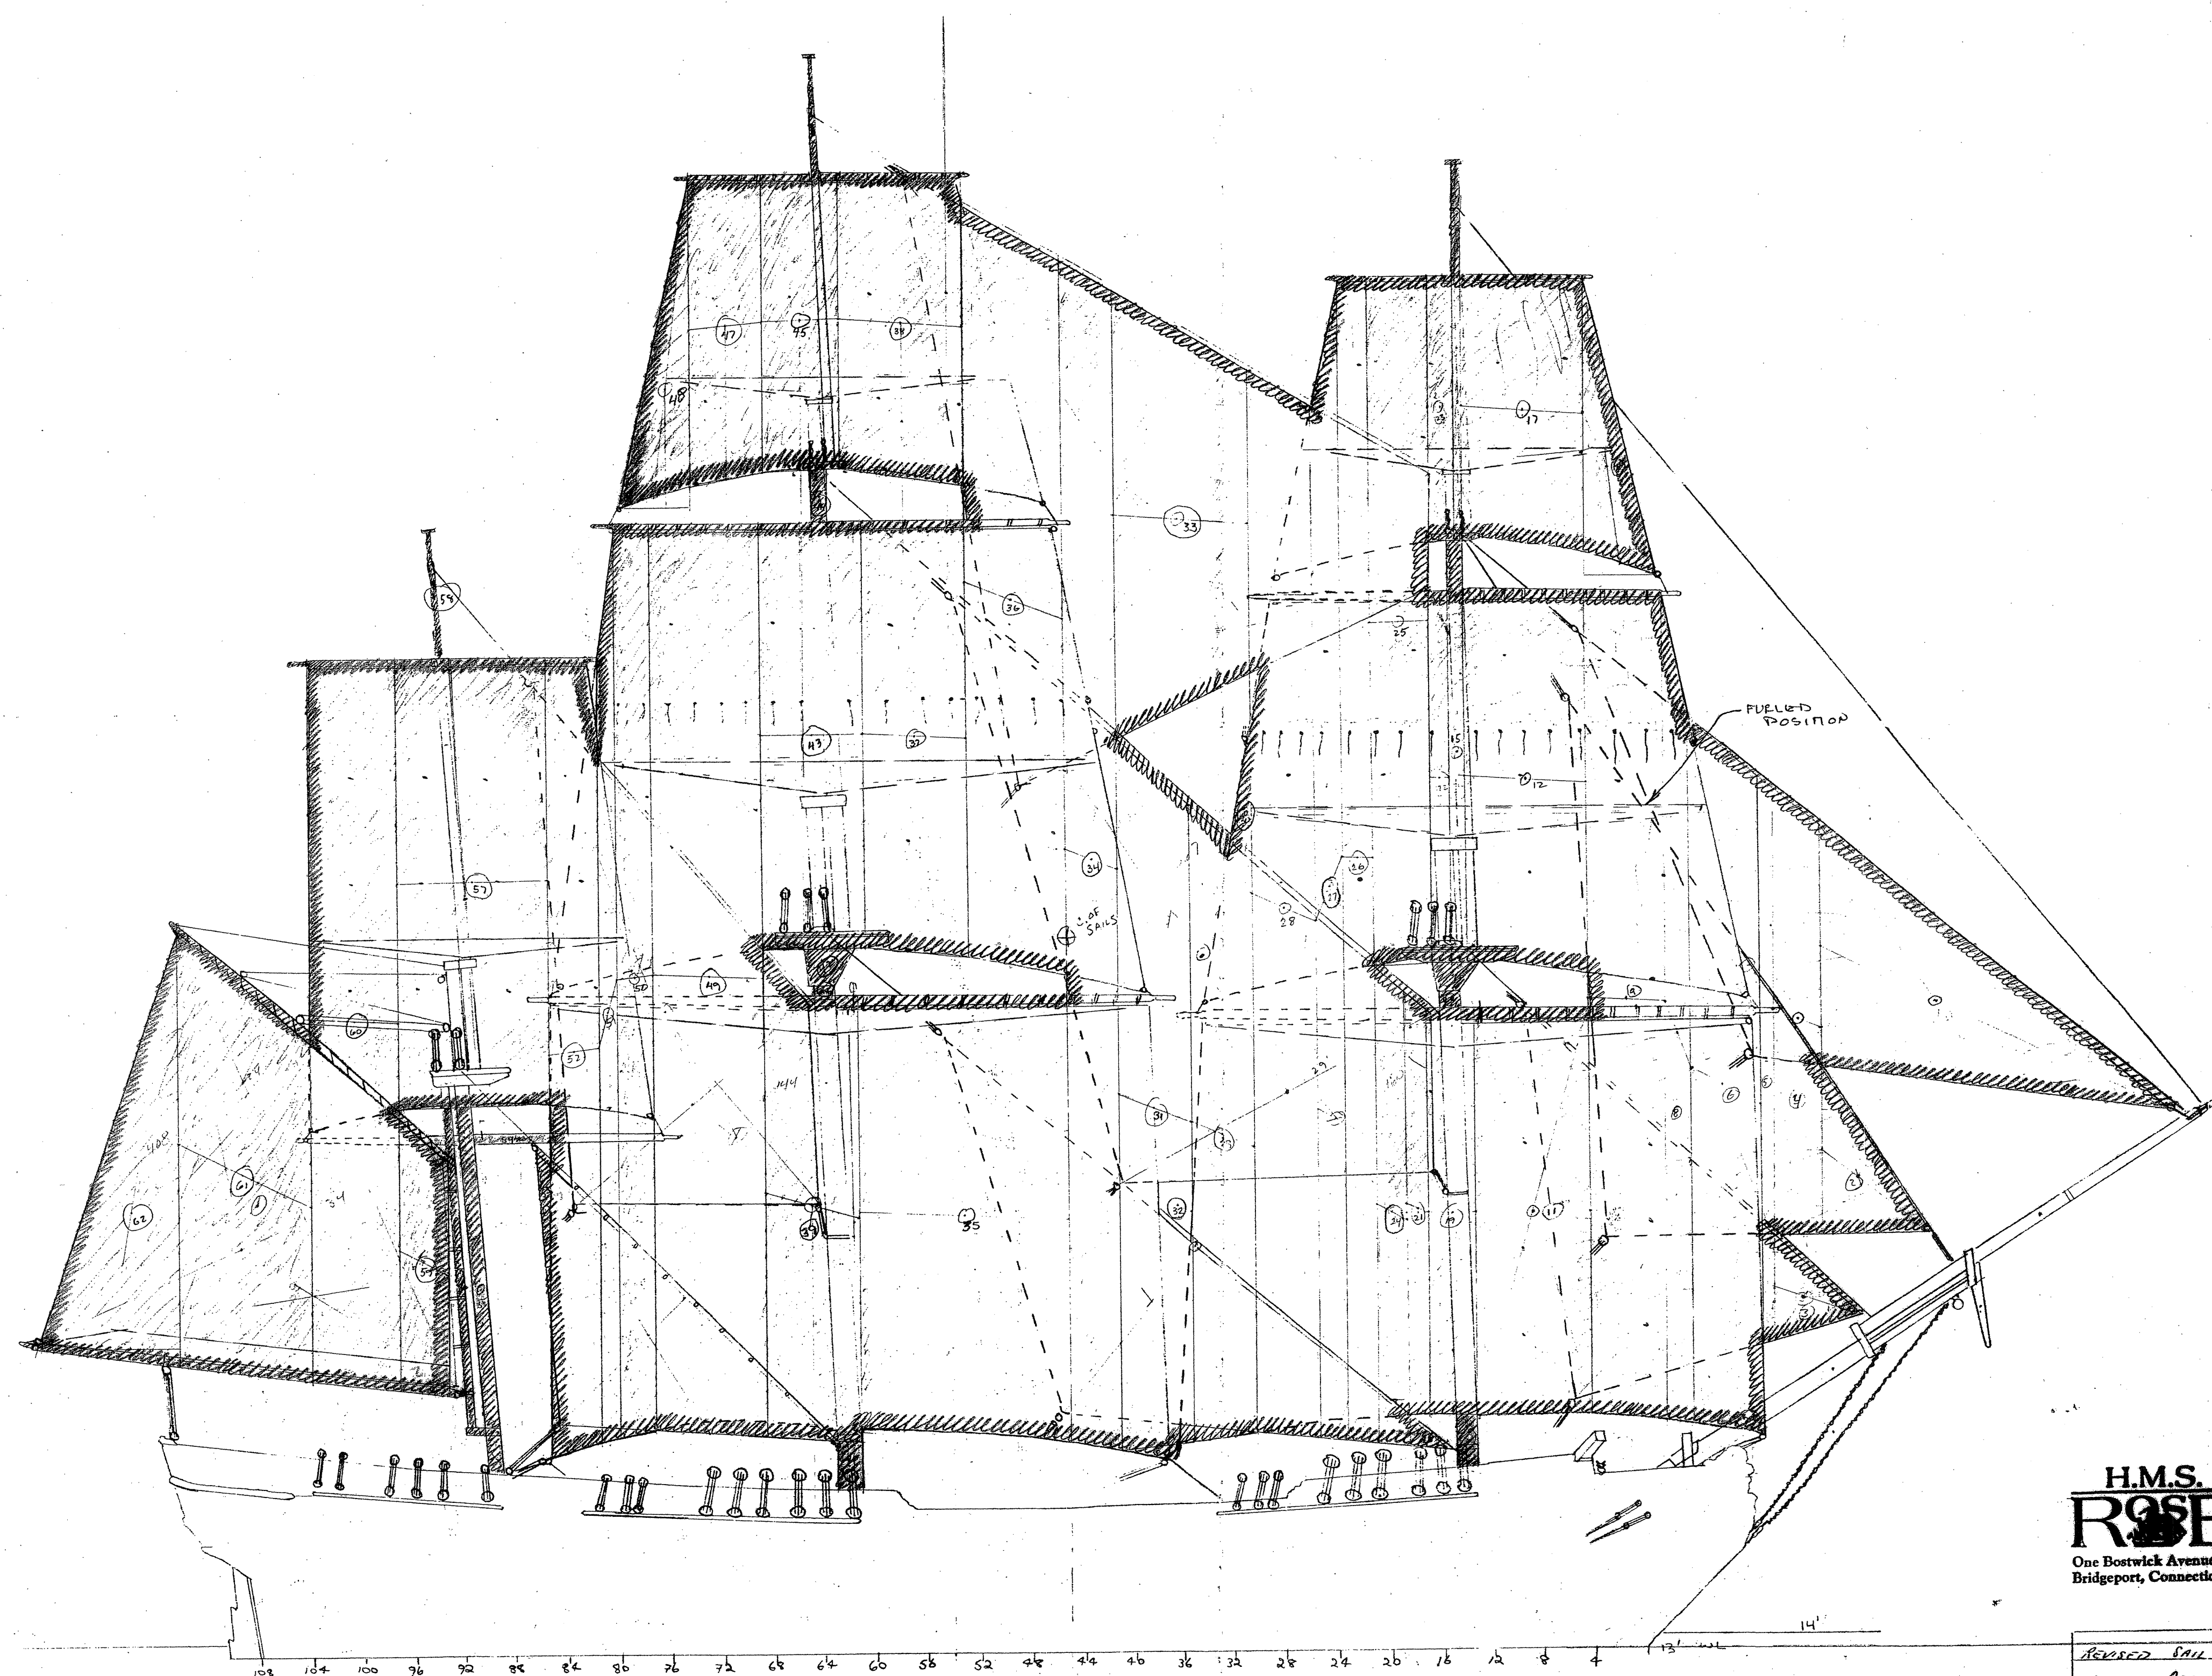

H.M.S.
ROSE
One Bostwick Avenue,
Bridgeport, Connecticut 06605

REVISED SAIL PLAN 10/72
H.M.S. ROSE
SCALE 1/8" = 1'
K.A. ATKIN

0810-7
SURPRISE
DWR-5

WINDAGE PROFILE
C-361