



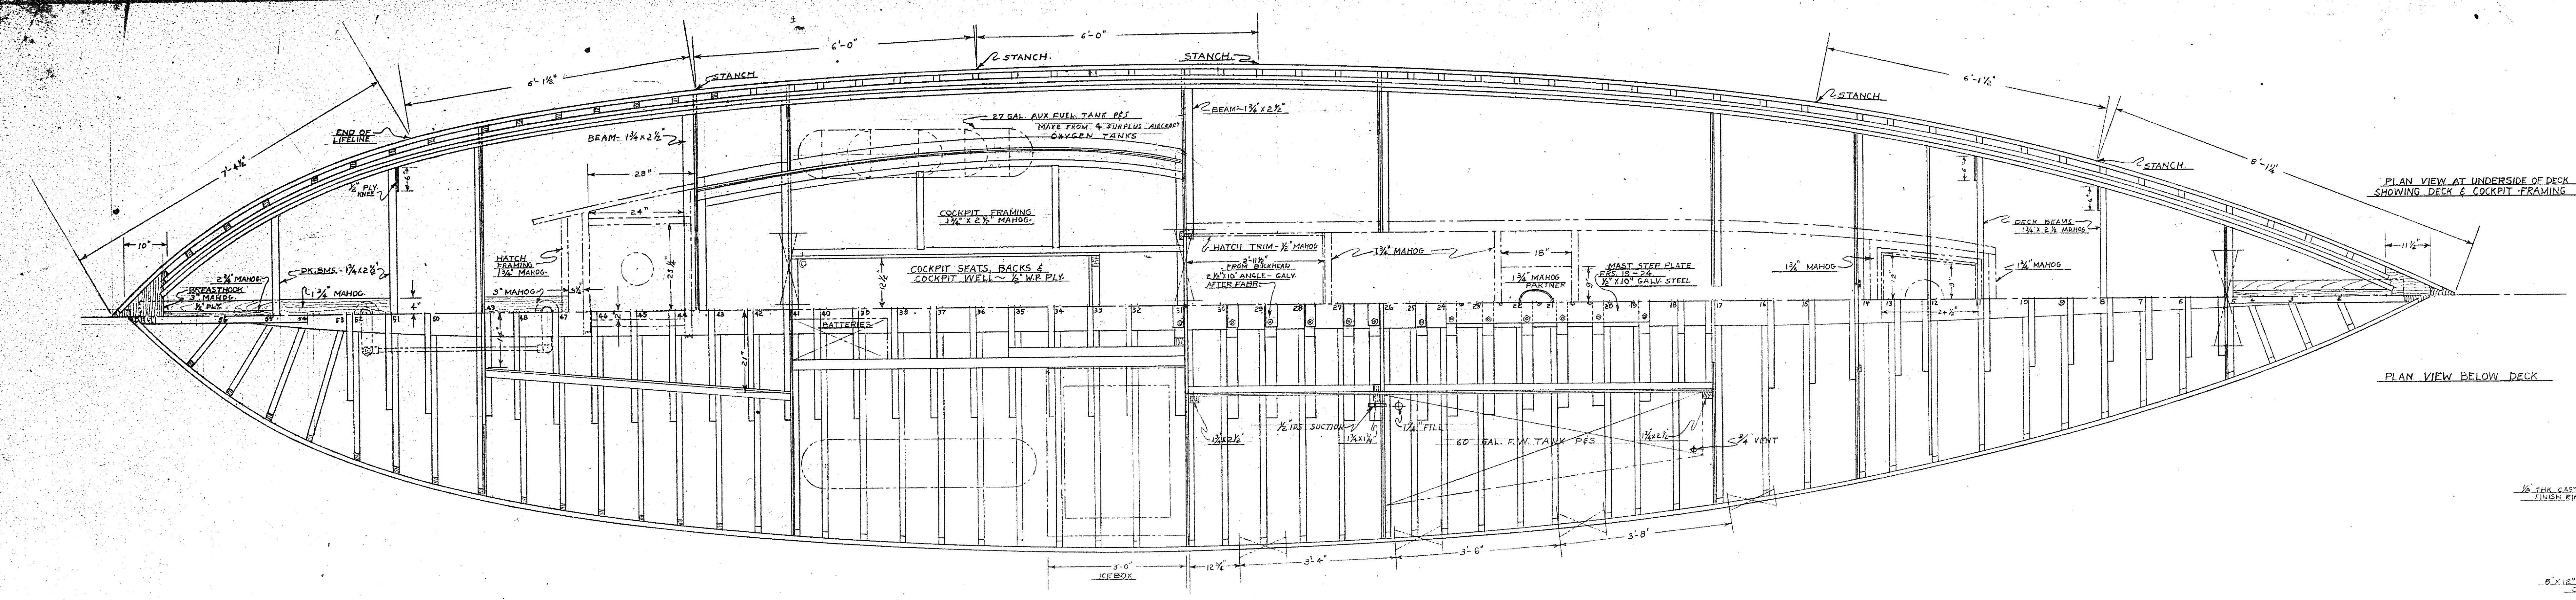


PLAN VIEW AT UNDERSIDE OF DECK
SHOWING DECK & COCKPIT FRAMING

PLAN VIEW BELOW DECK

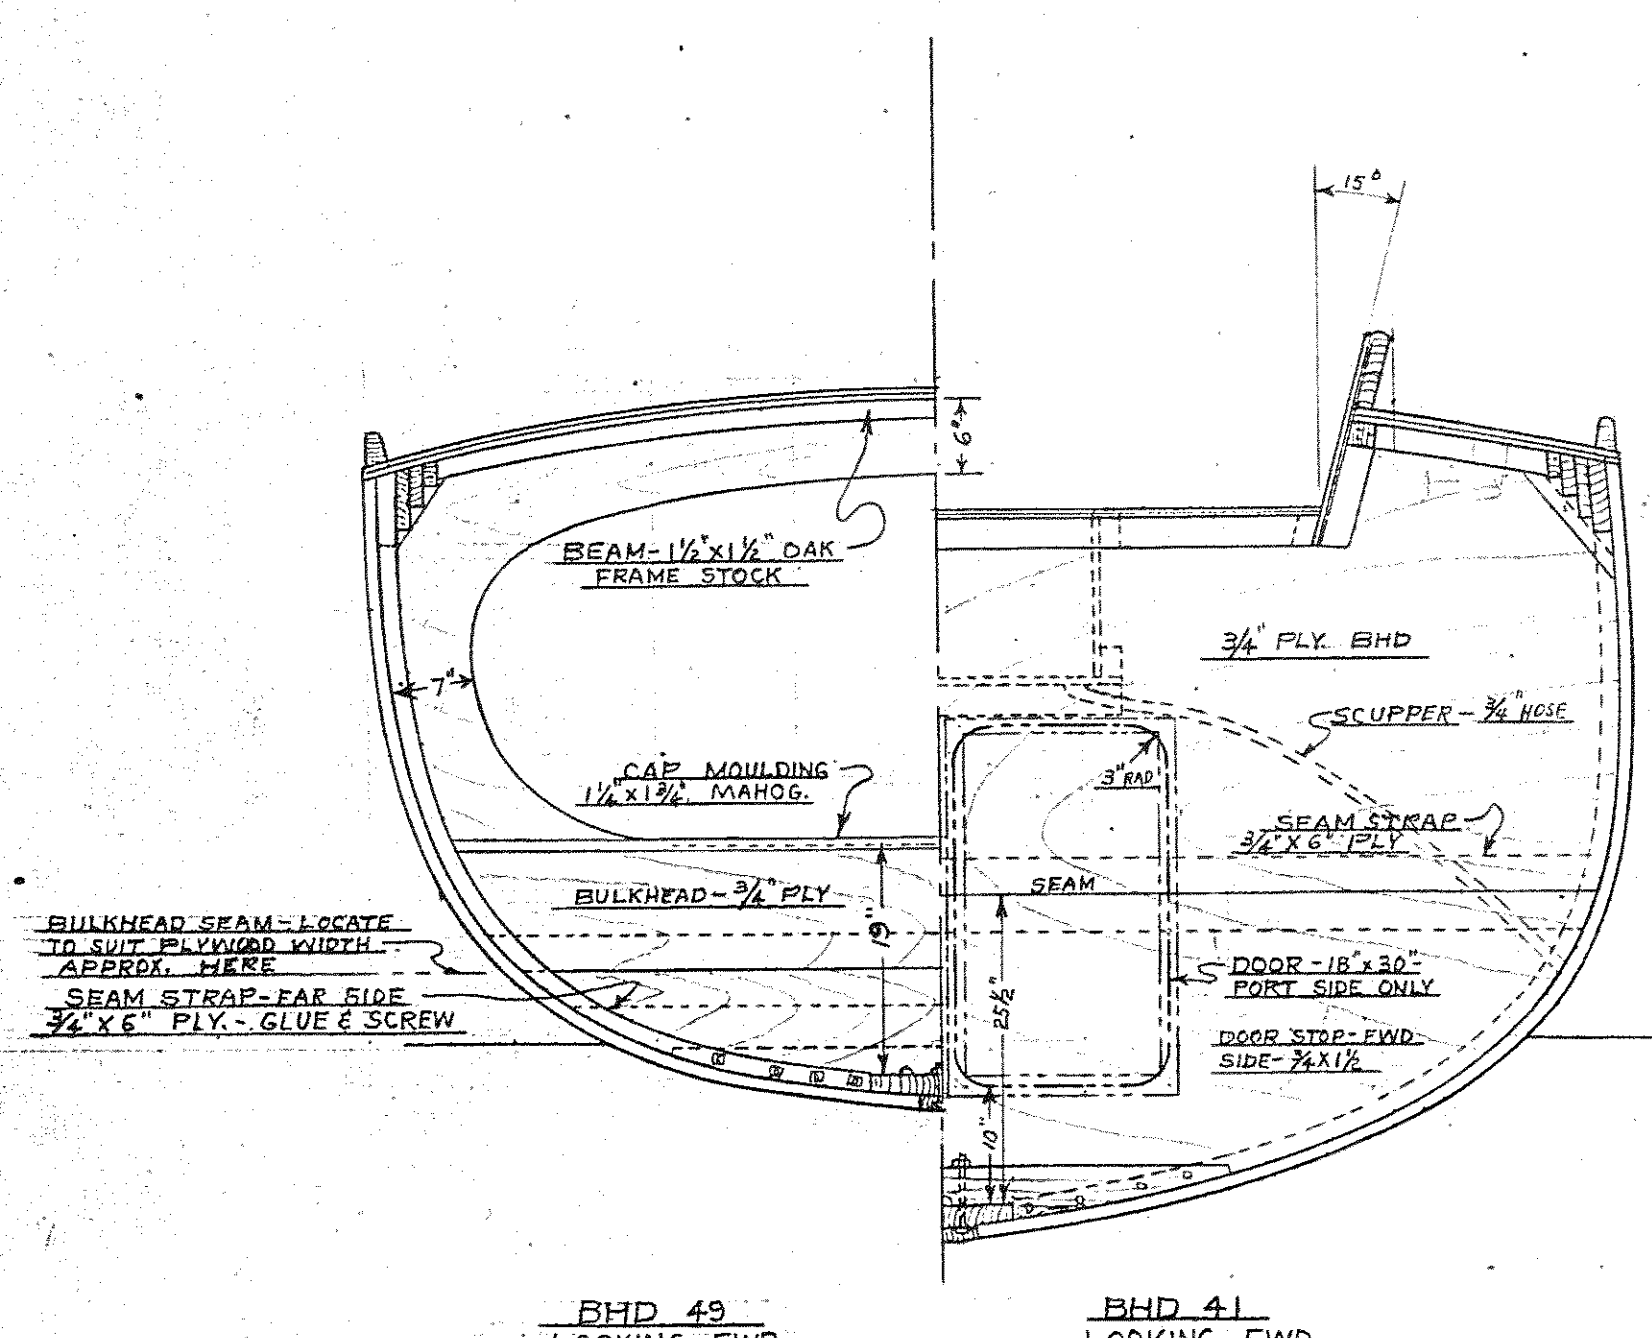


BHD 49
LOOKING FWD

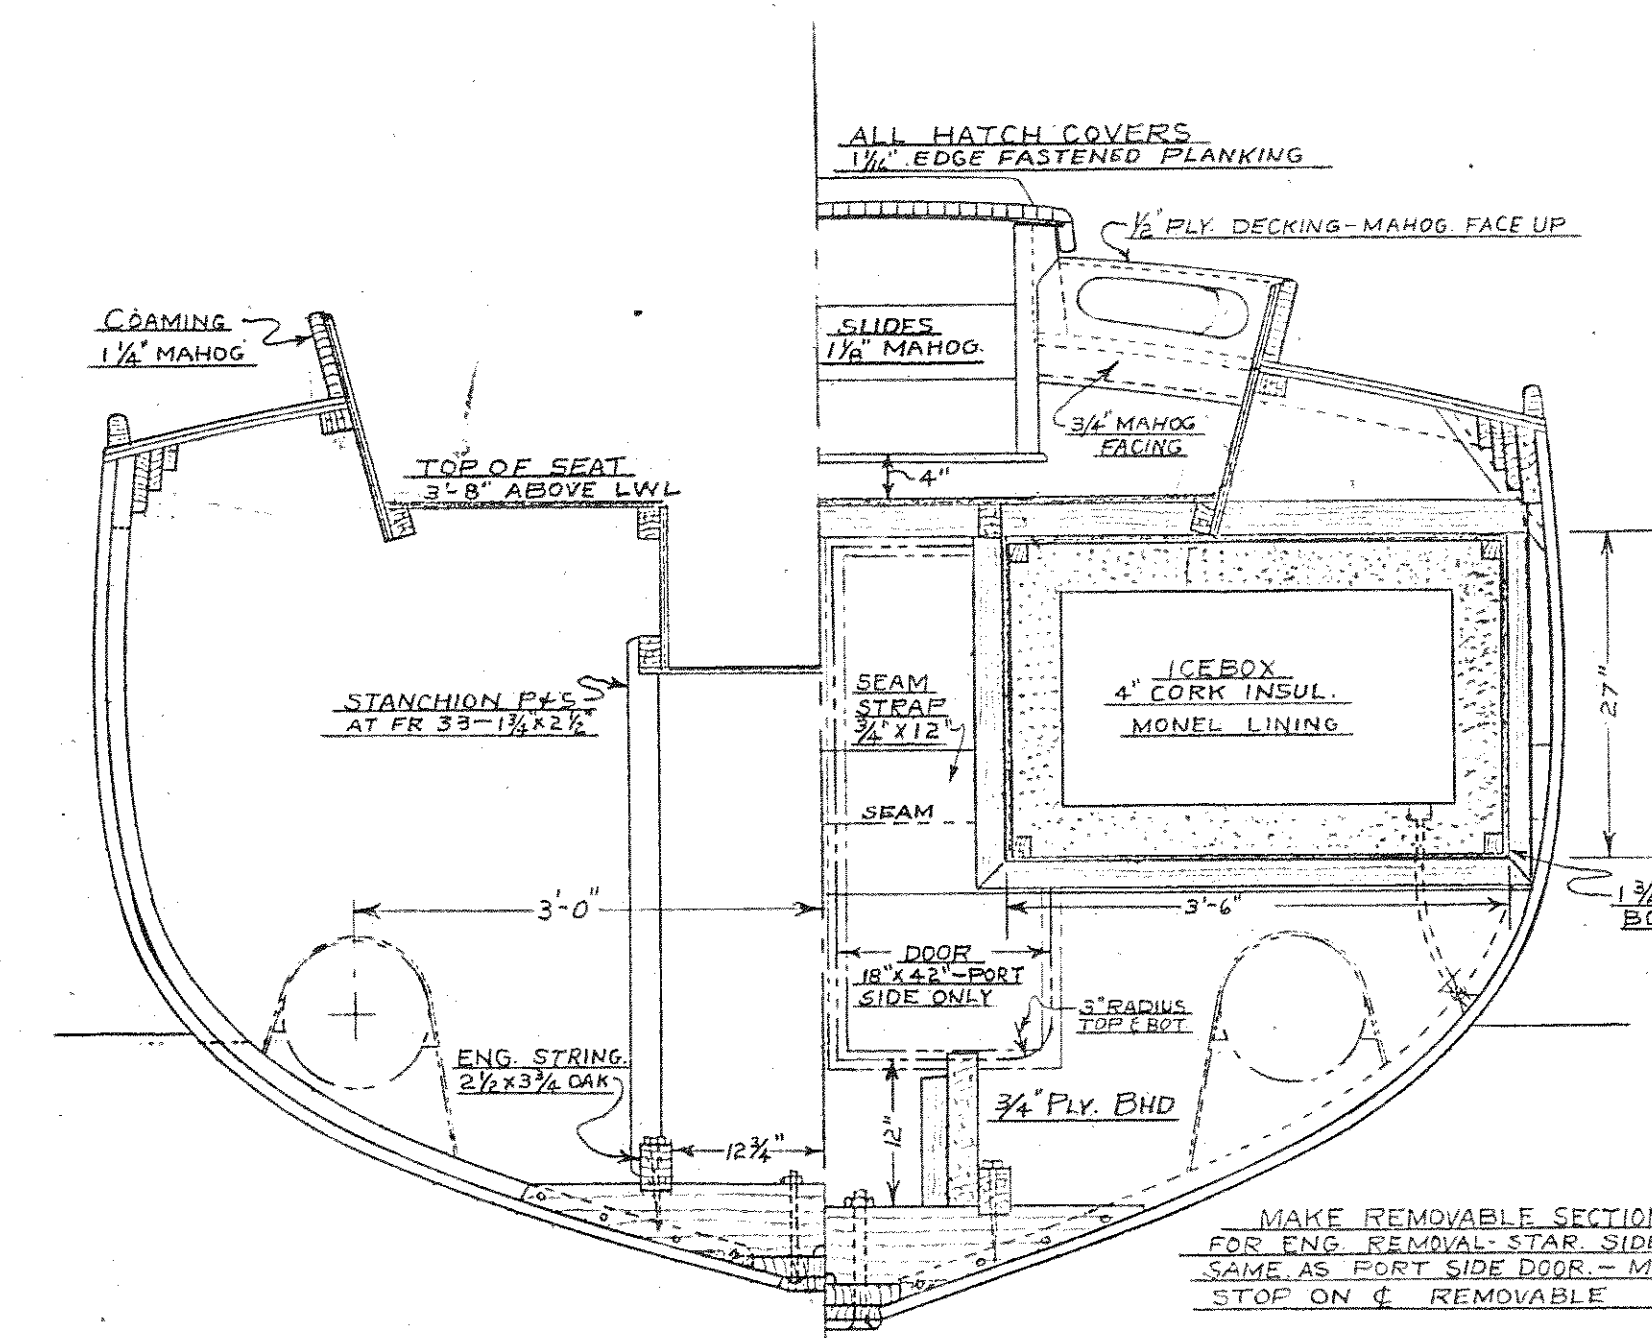


BHD 41
LOOKING FWD


FRAME 36
LOOKING FWD

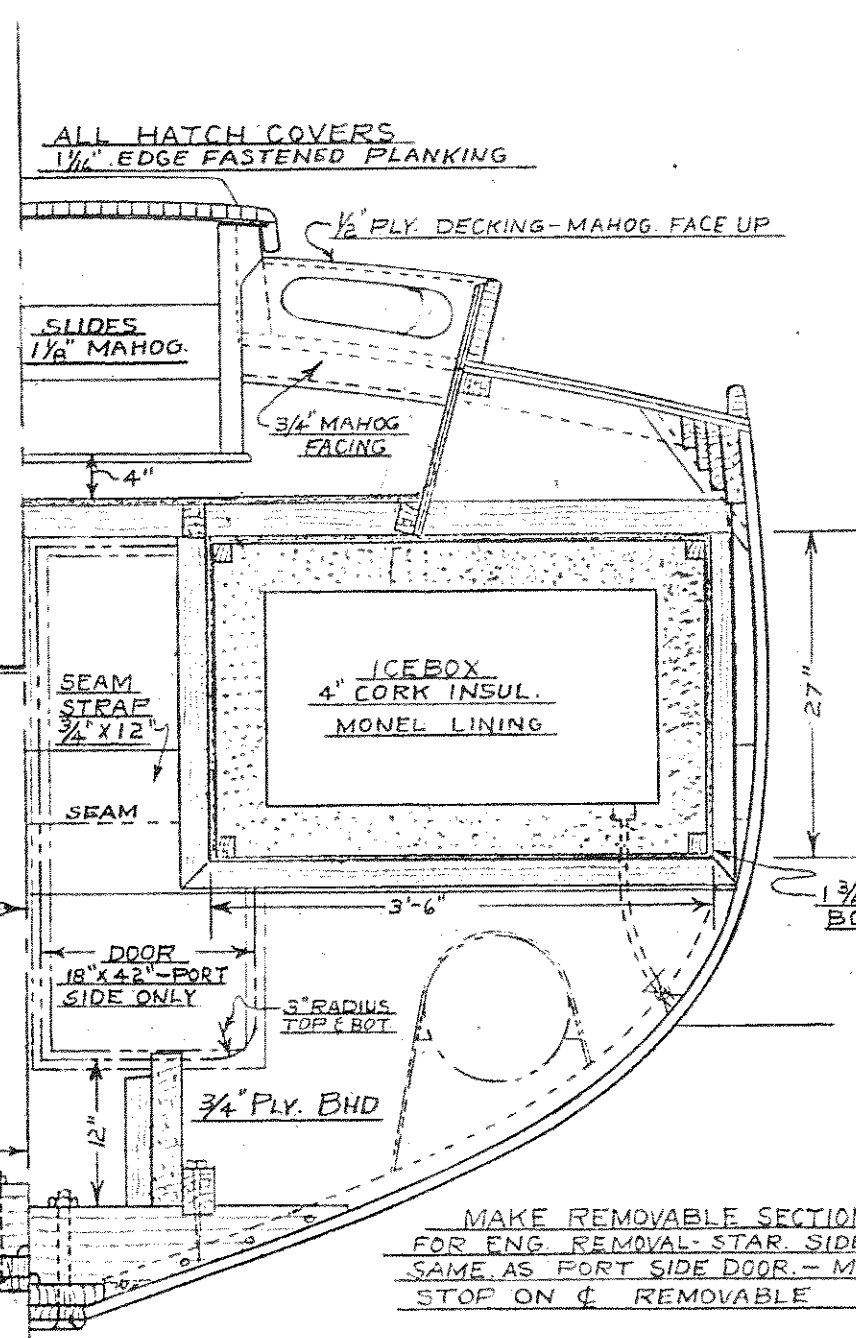


BHD 31
LOOKING FWD

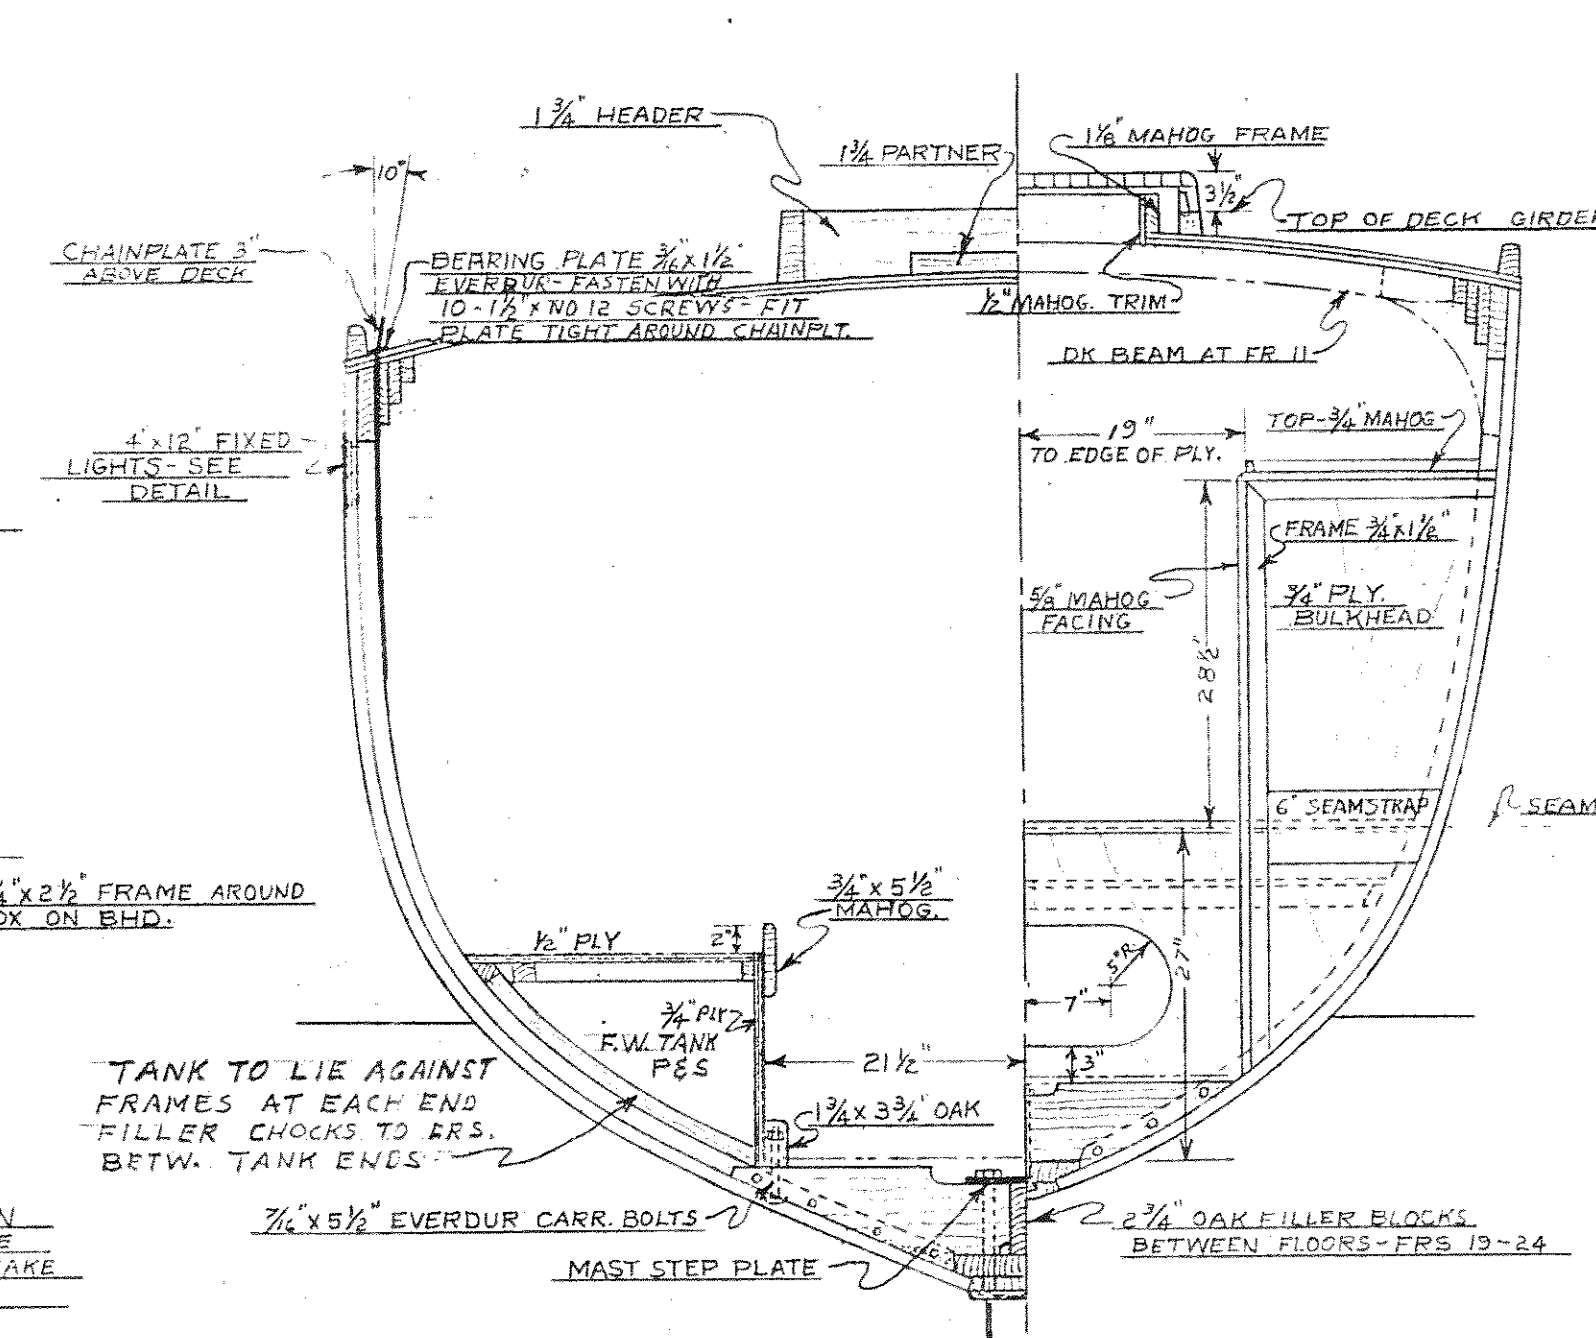


STATION 4
LOOKING FWD TO TR. 20

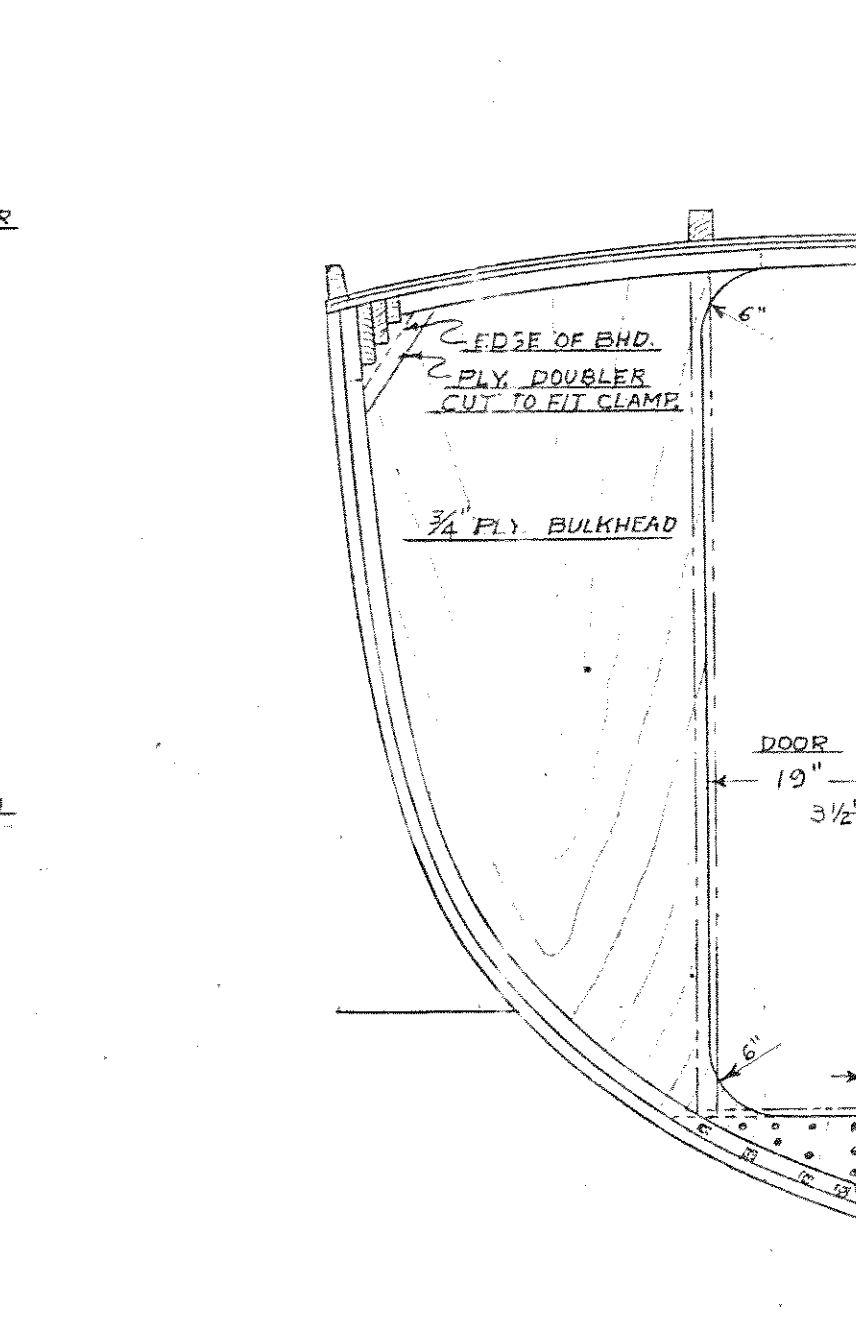


FRAME 12
LOOKING FWD

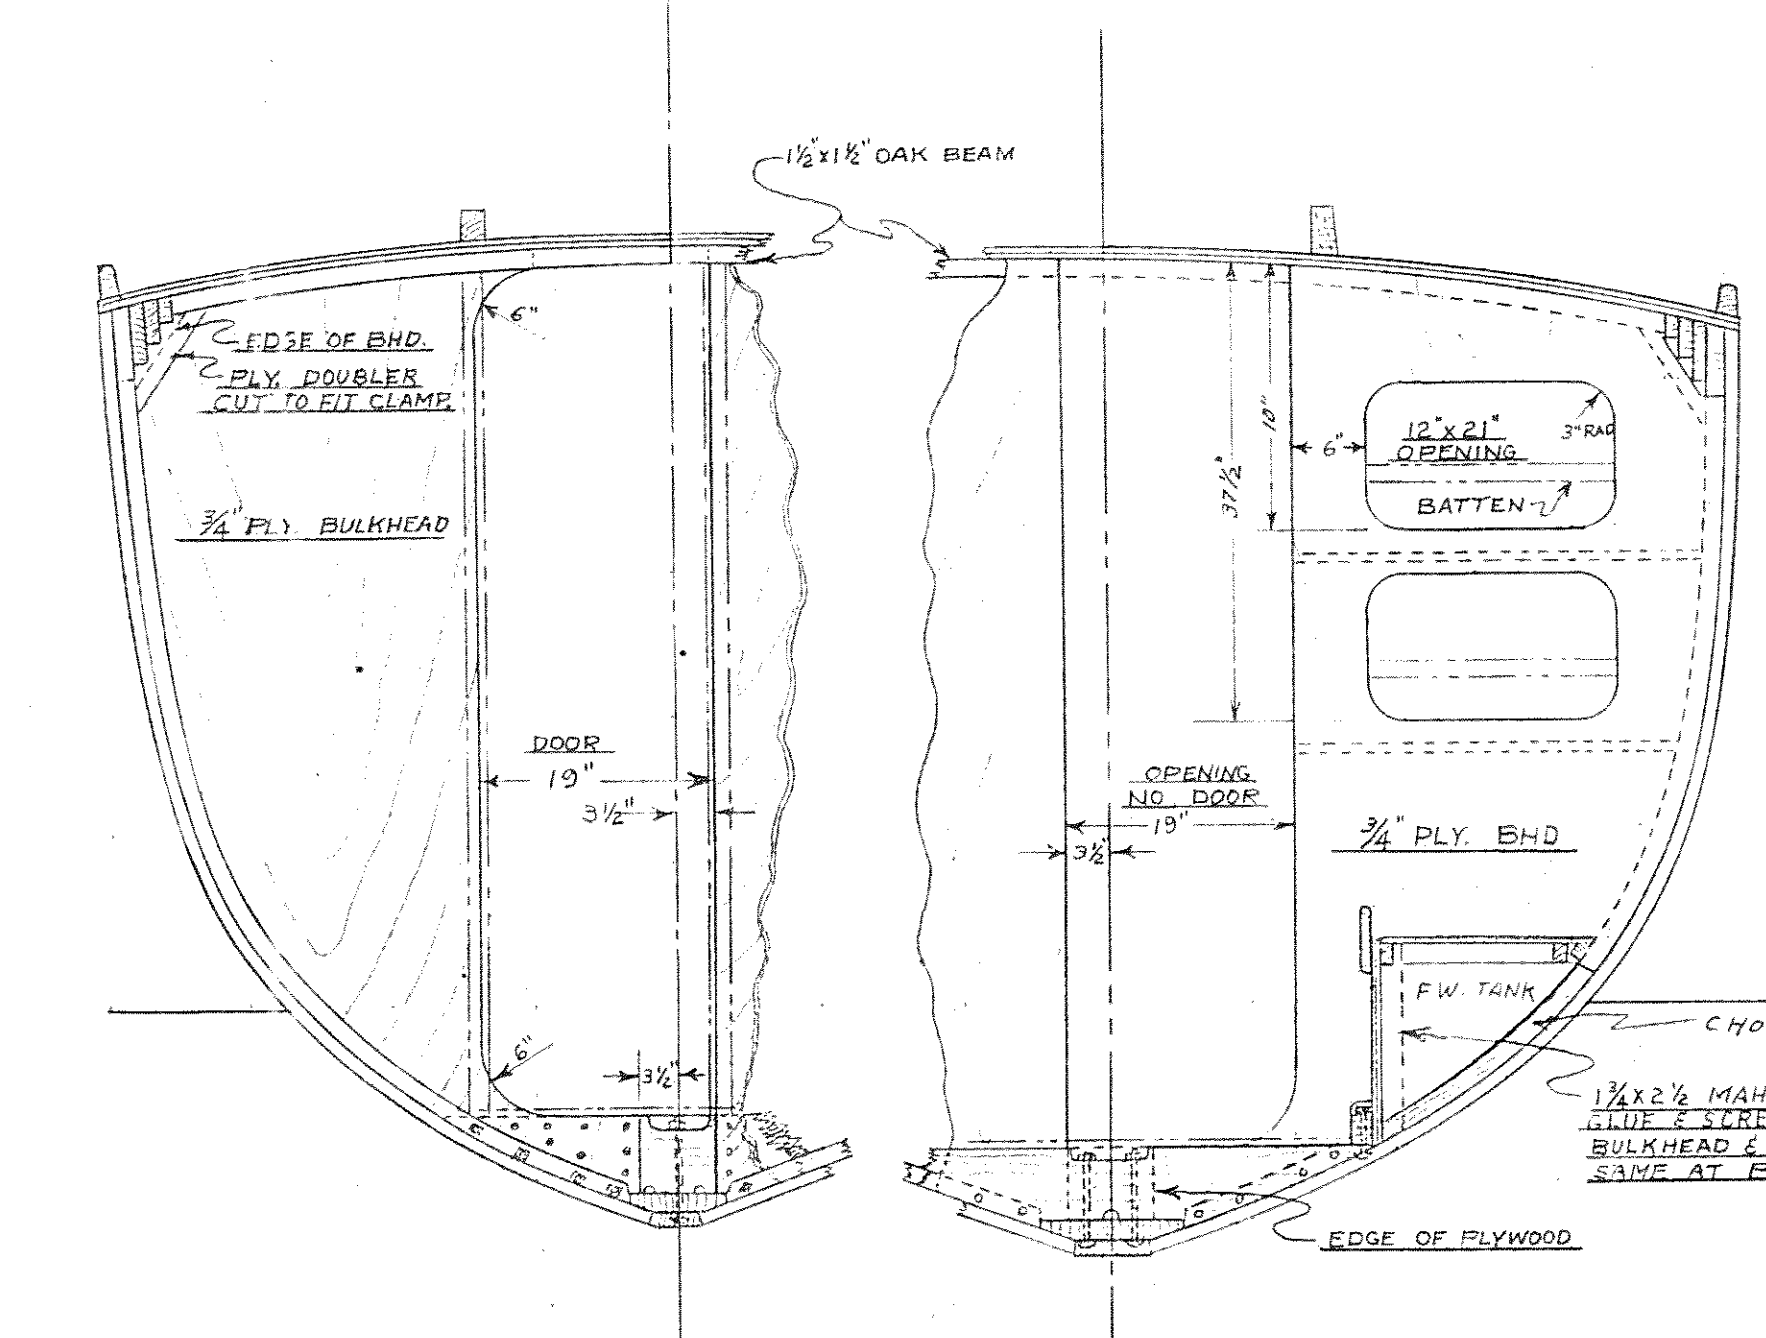


BHD 14
STATIONED SIDE
LOOKING AFT

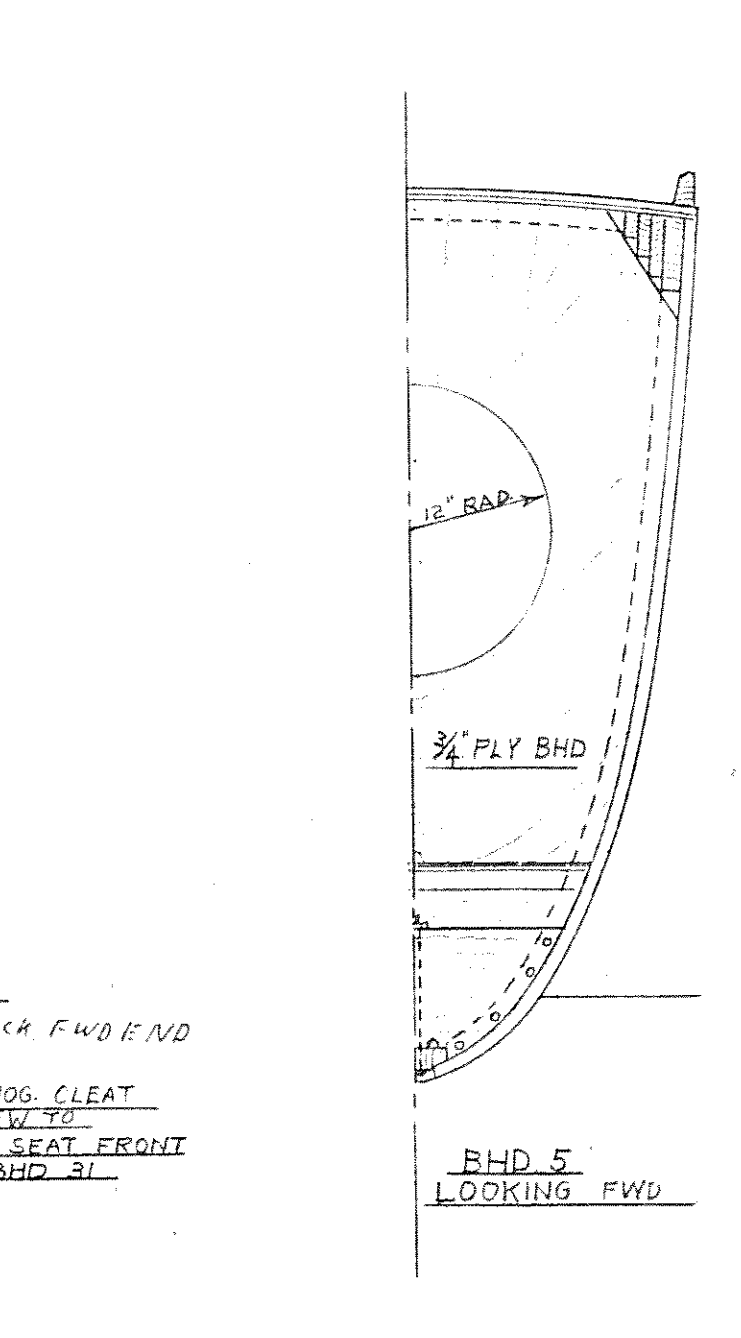

BHD 17
LOOKING FWD

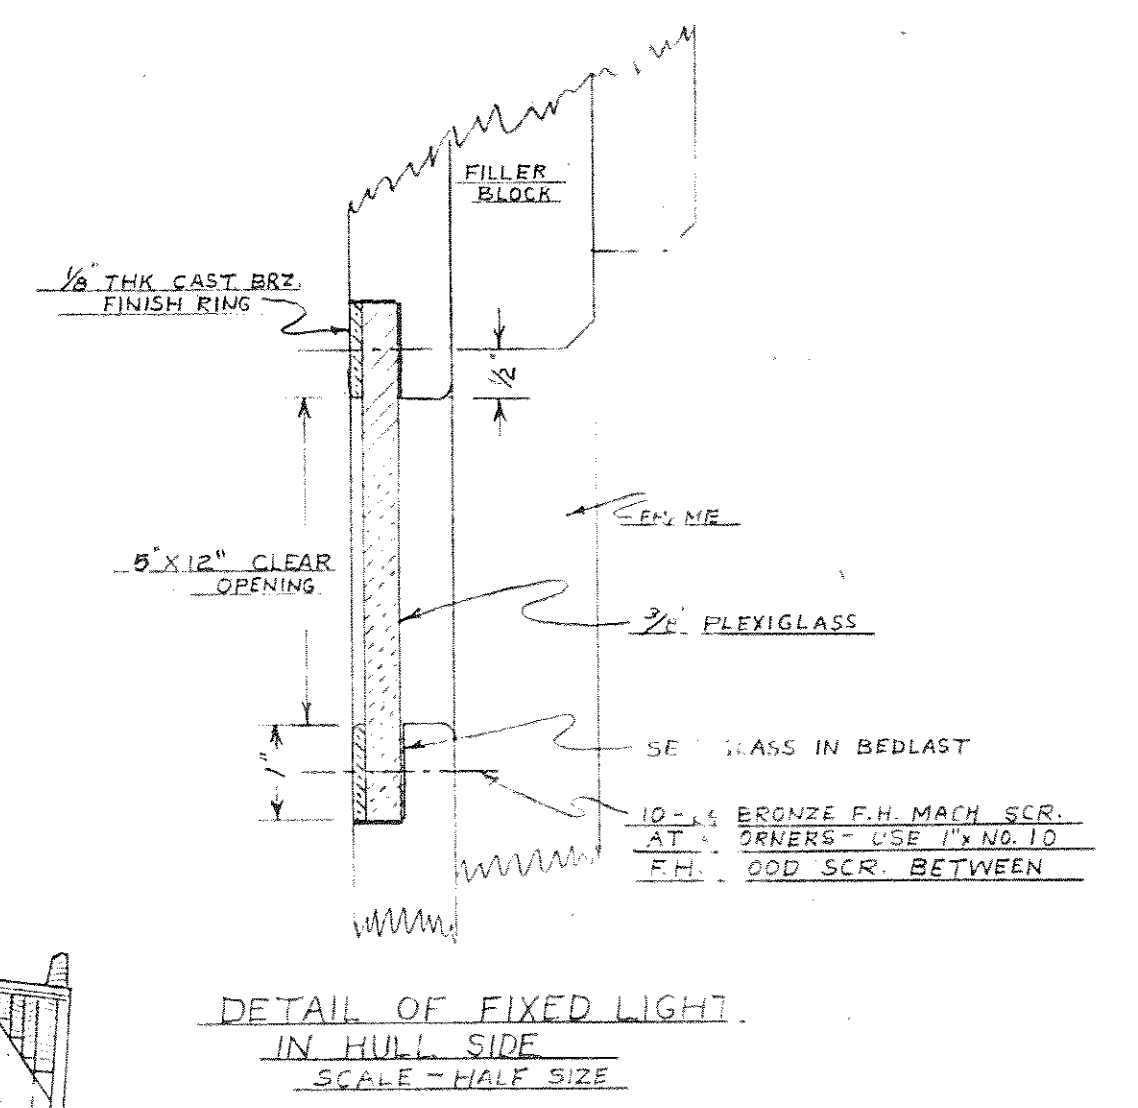

DETAIL OF FIXED LIGHT
IN HULL SIDE
SCALE - 1/2\"/>

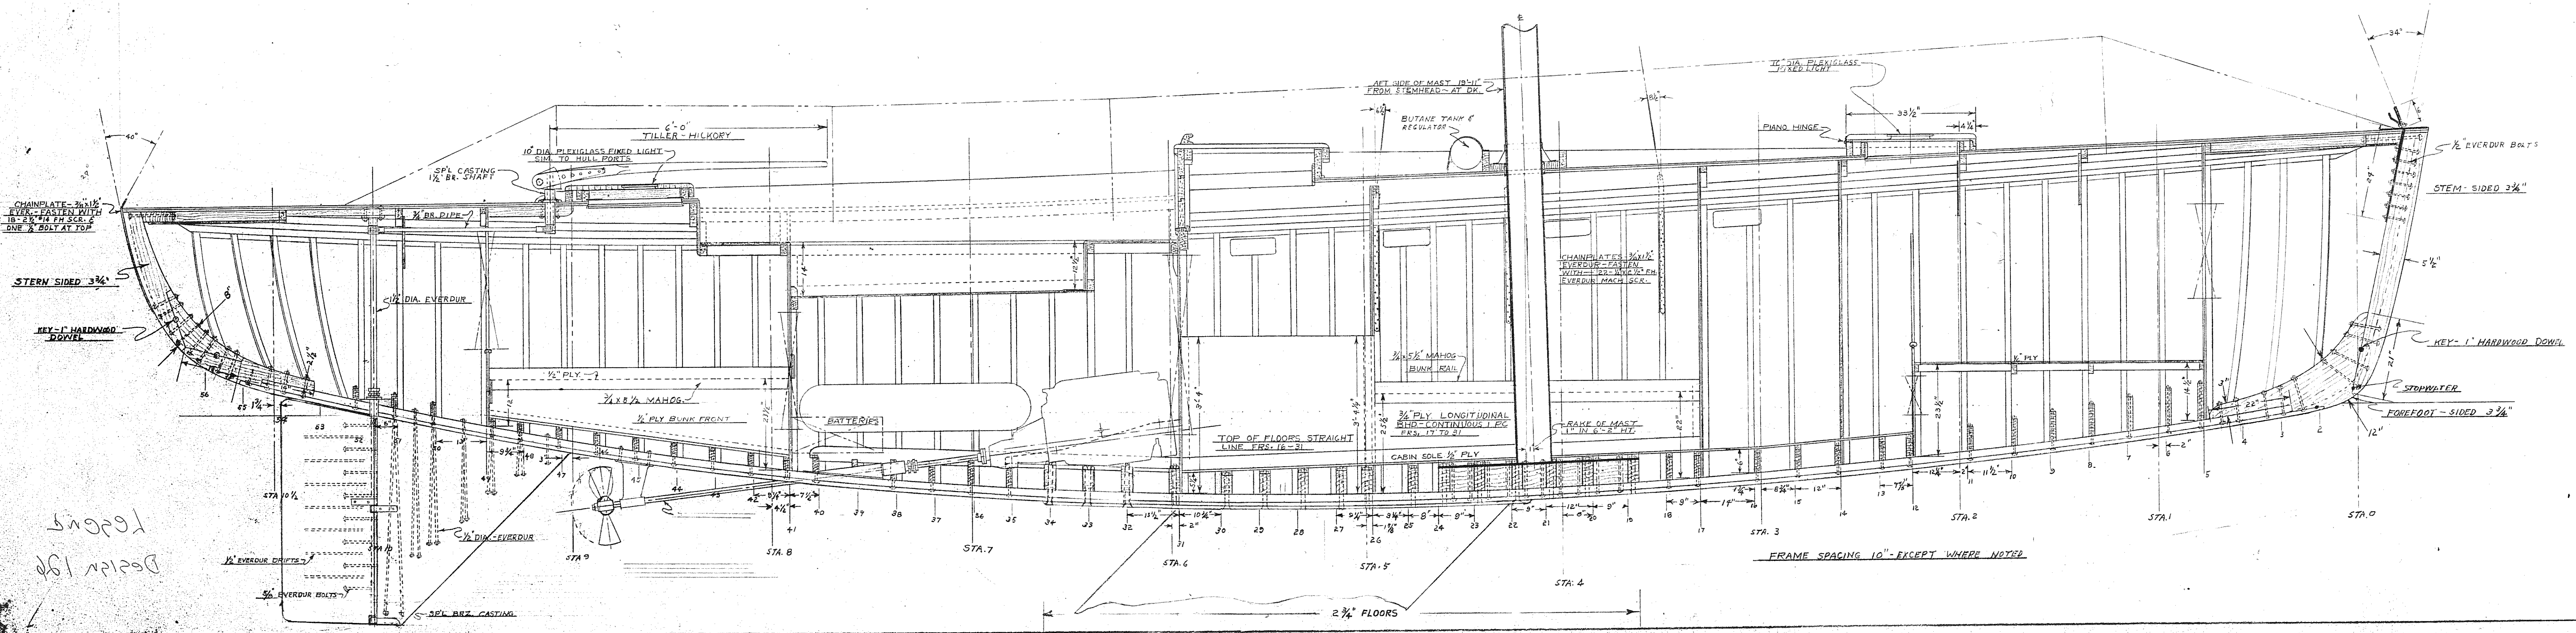

10/1/60	REDED 6" TO RUDDER AND SKES CLOSED RUDDER BEFORE TO GUN FROM BOTTOM MOVED FIN KILL FROM 14" FWD OF STATION 9 TO 1" FWD OF STATION 4
11/1/60	1" CHANGES AFT HATCH FRAMING RELOCATED HATCH FRAMING
DATE	DESCRIPTION
ALTERATIONS	
WENDELL H. CALKINS NAVAL ARCHITECT OF NEWPORT BEACH CALIF.	
"LEGEND" 50 FOOT AUX. CUTTER FOR MR. CHAS ULLMAN ESQ.	
CONSTRUCTION PLAN SCALE - 3/4" = 1 FT DRAWN BY J.W.C. DESIGN NO 126	
DATE 9-21-60 LWS N° 126-B	