



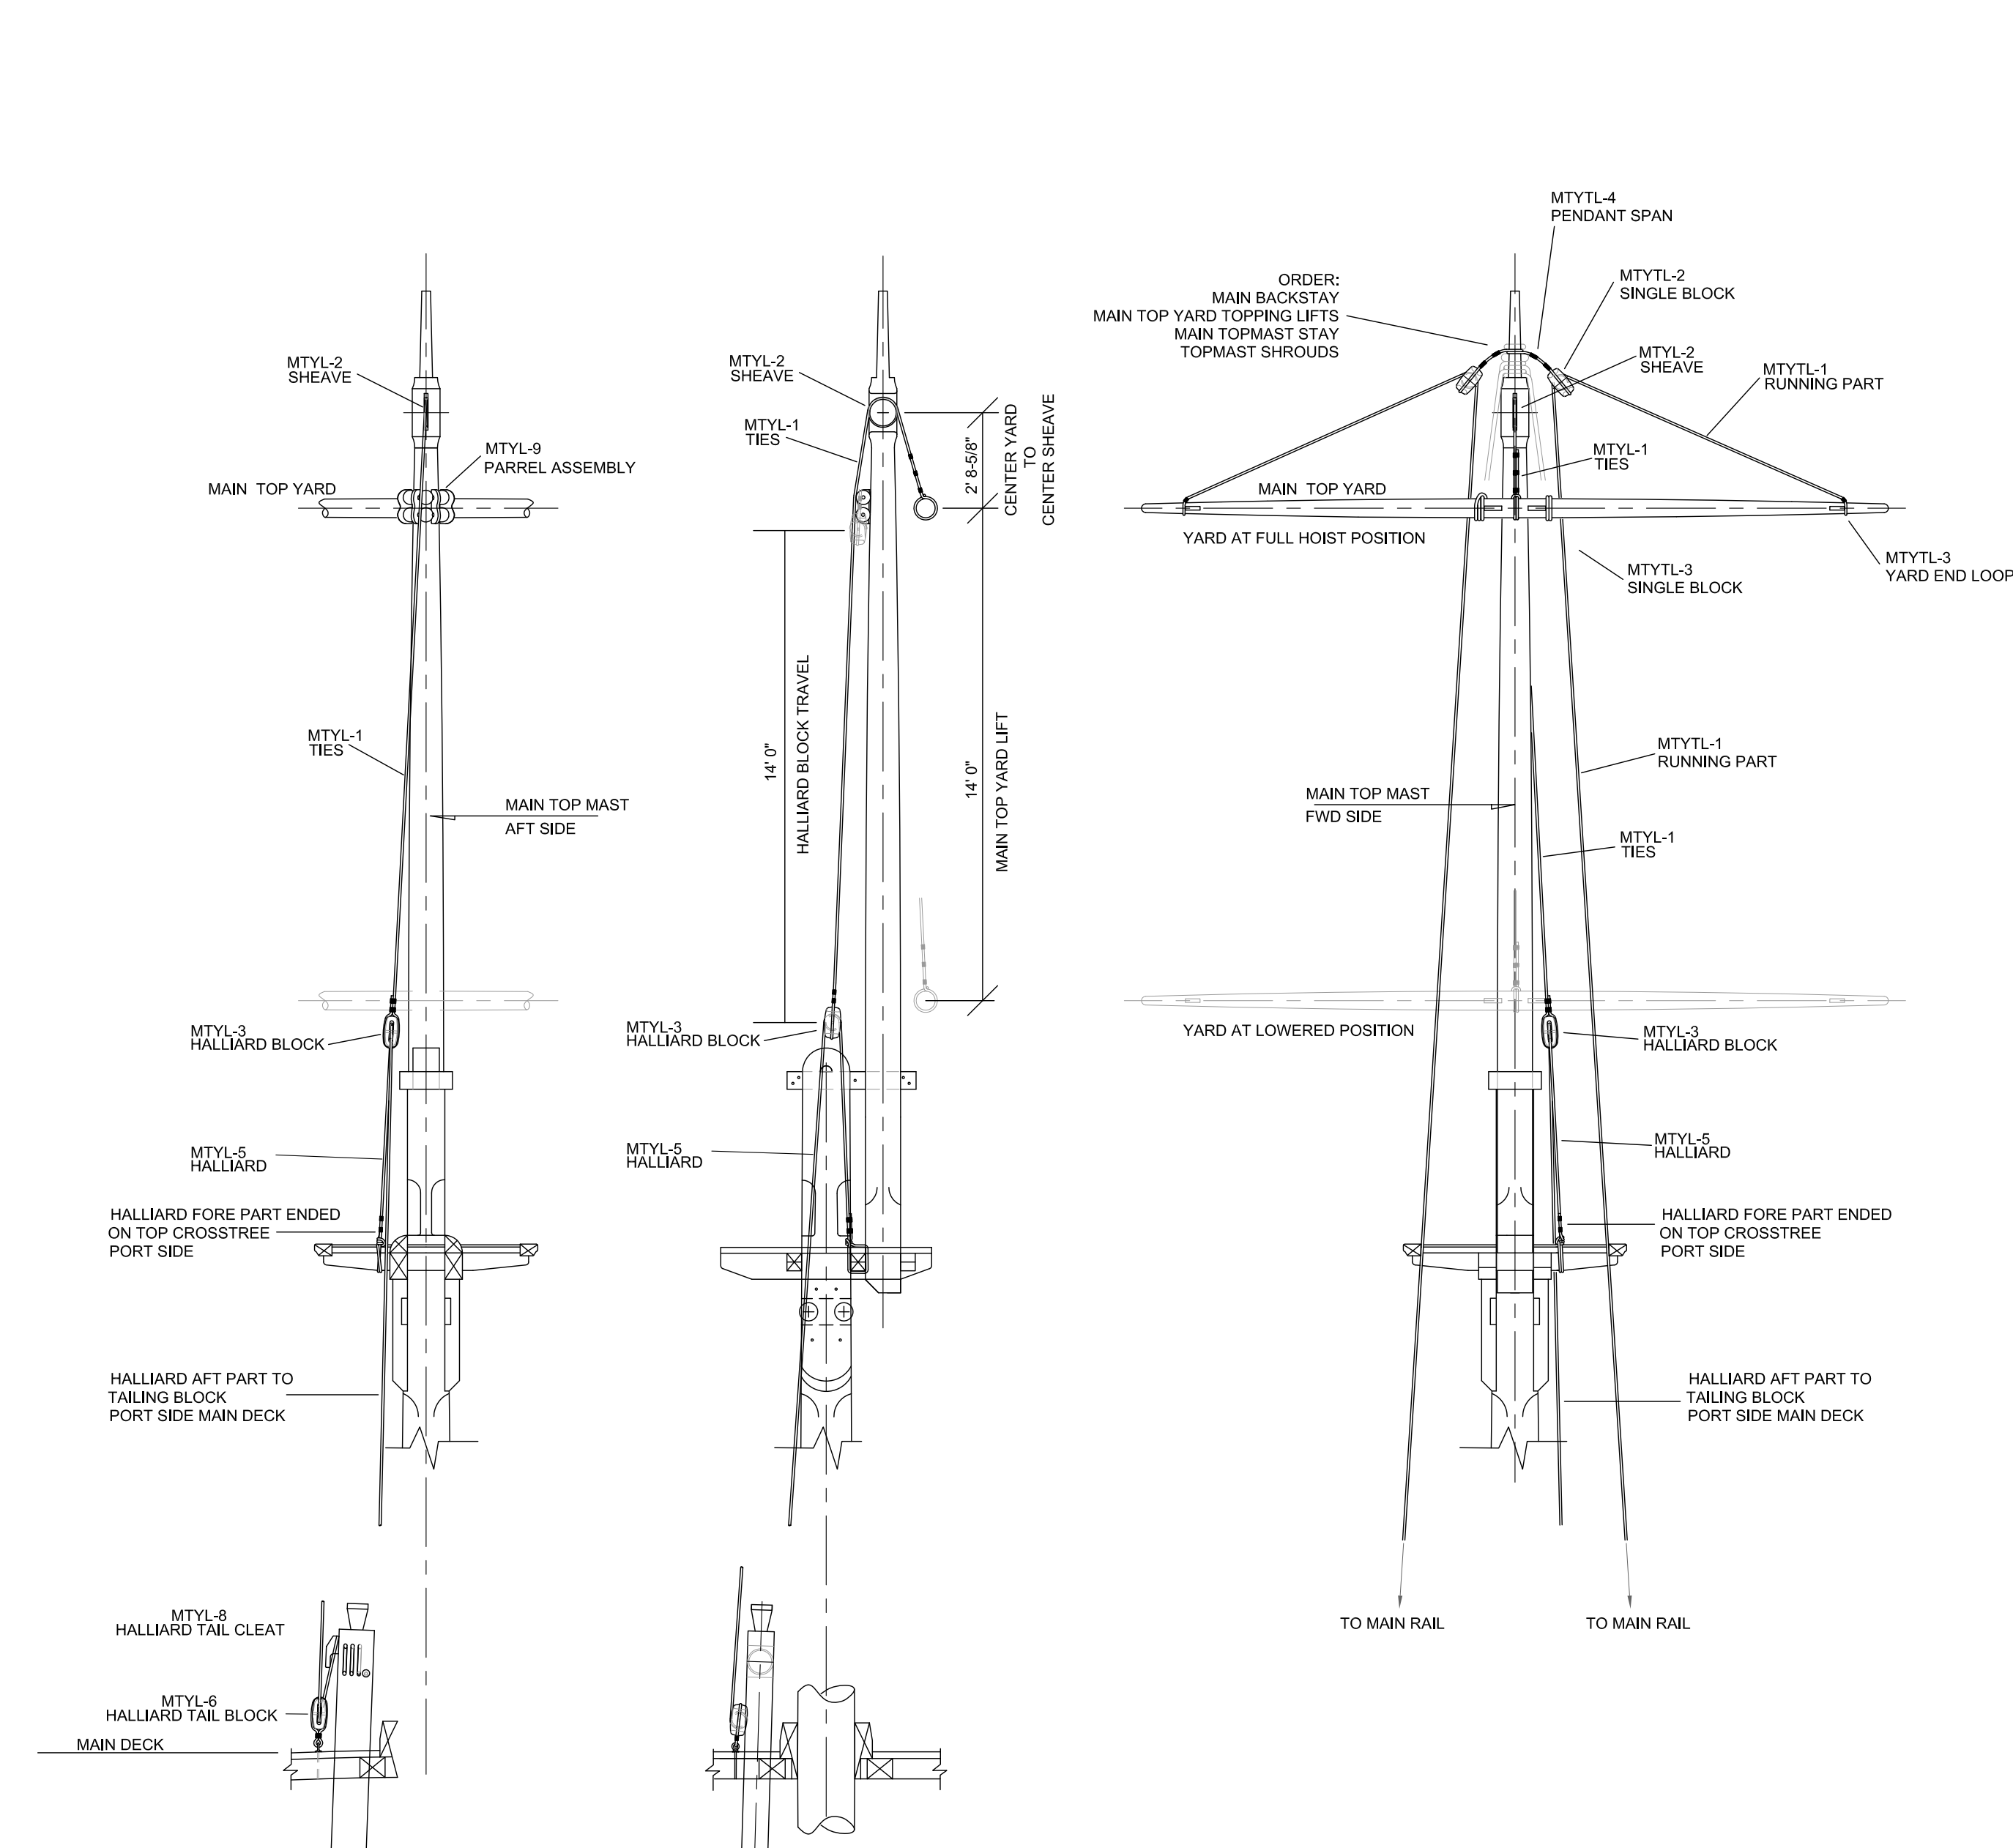


DETAIL: F-18
MAIN TOP YARD TIES, HALLIARD, HALLIARD BLOCKS,
SCALE: 1/4" = 1'-0"


DETAIL: F-22
MAIN YARD TIES, HALLIARD, HALLIARD BLOCK, KNIGHT
SCALE: 1/4" = 1'-0"

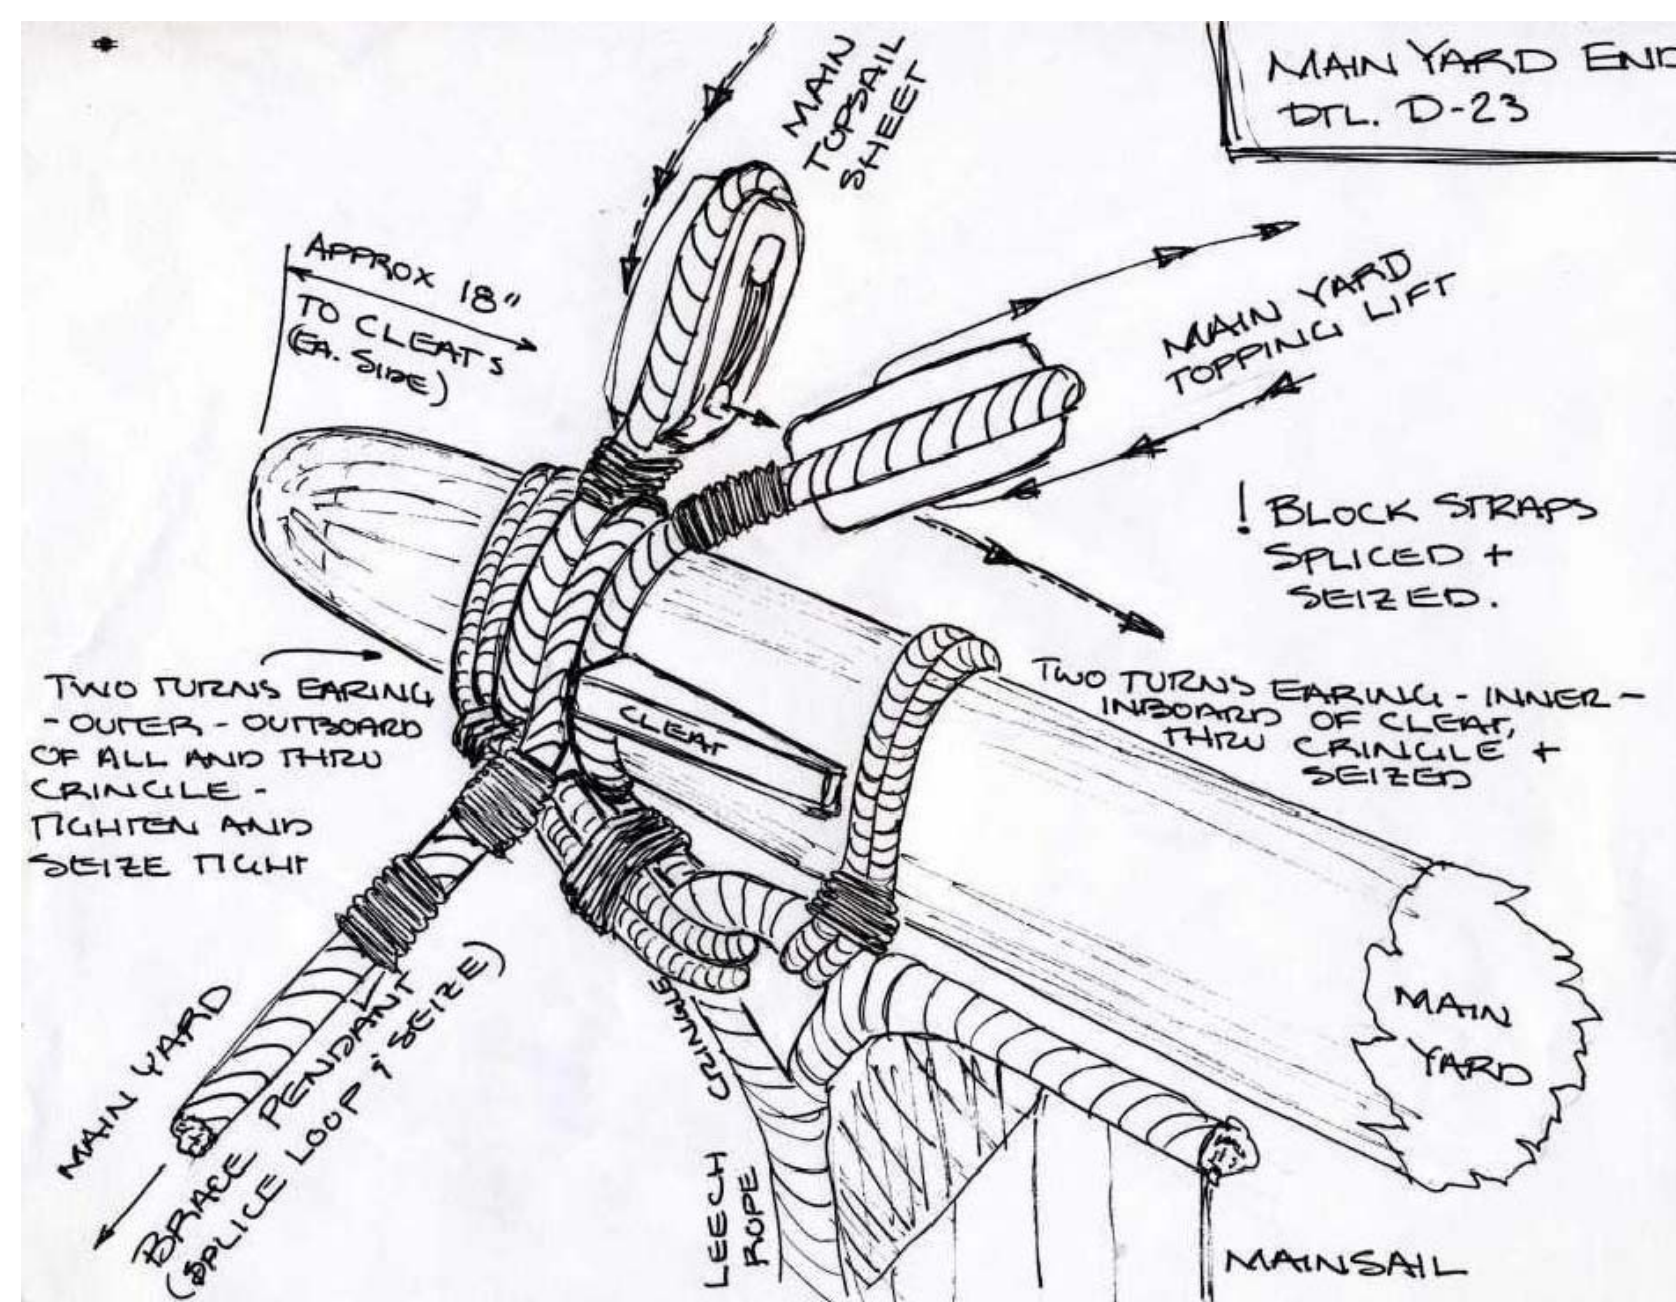

DETAIL: D-23
MAIN YARD END LAYOUT
NOT TO SCALE

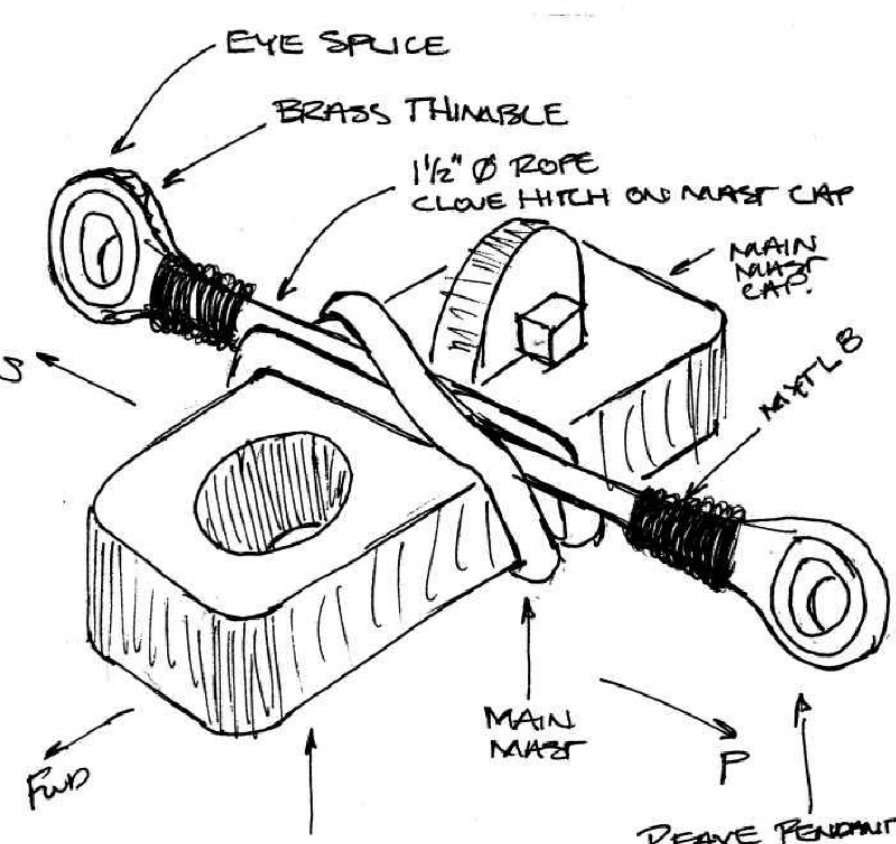


DETAIL: D-22
MAIN YARD TOPPING LIFT PENDANT SPAN
NOT TO SCALE

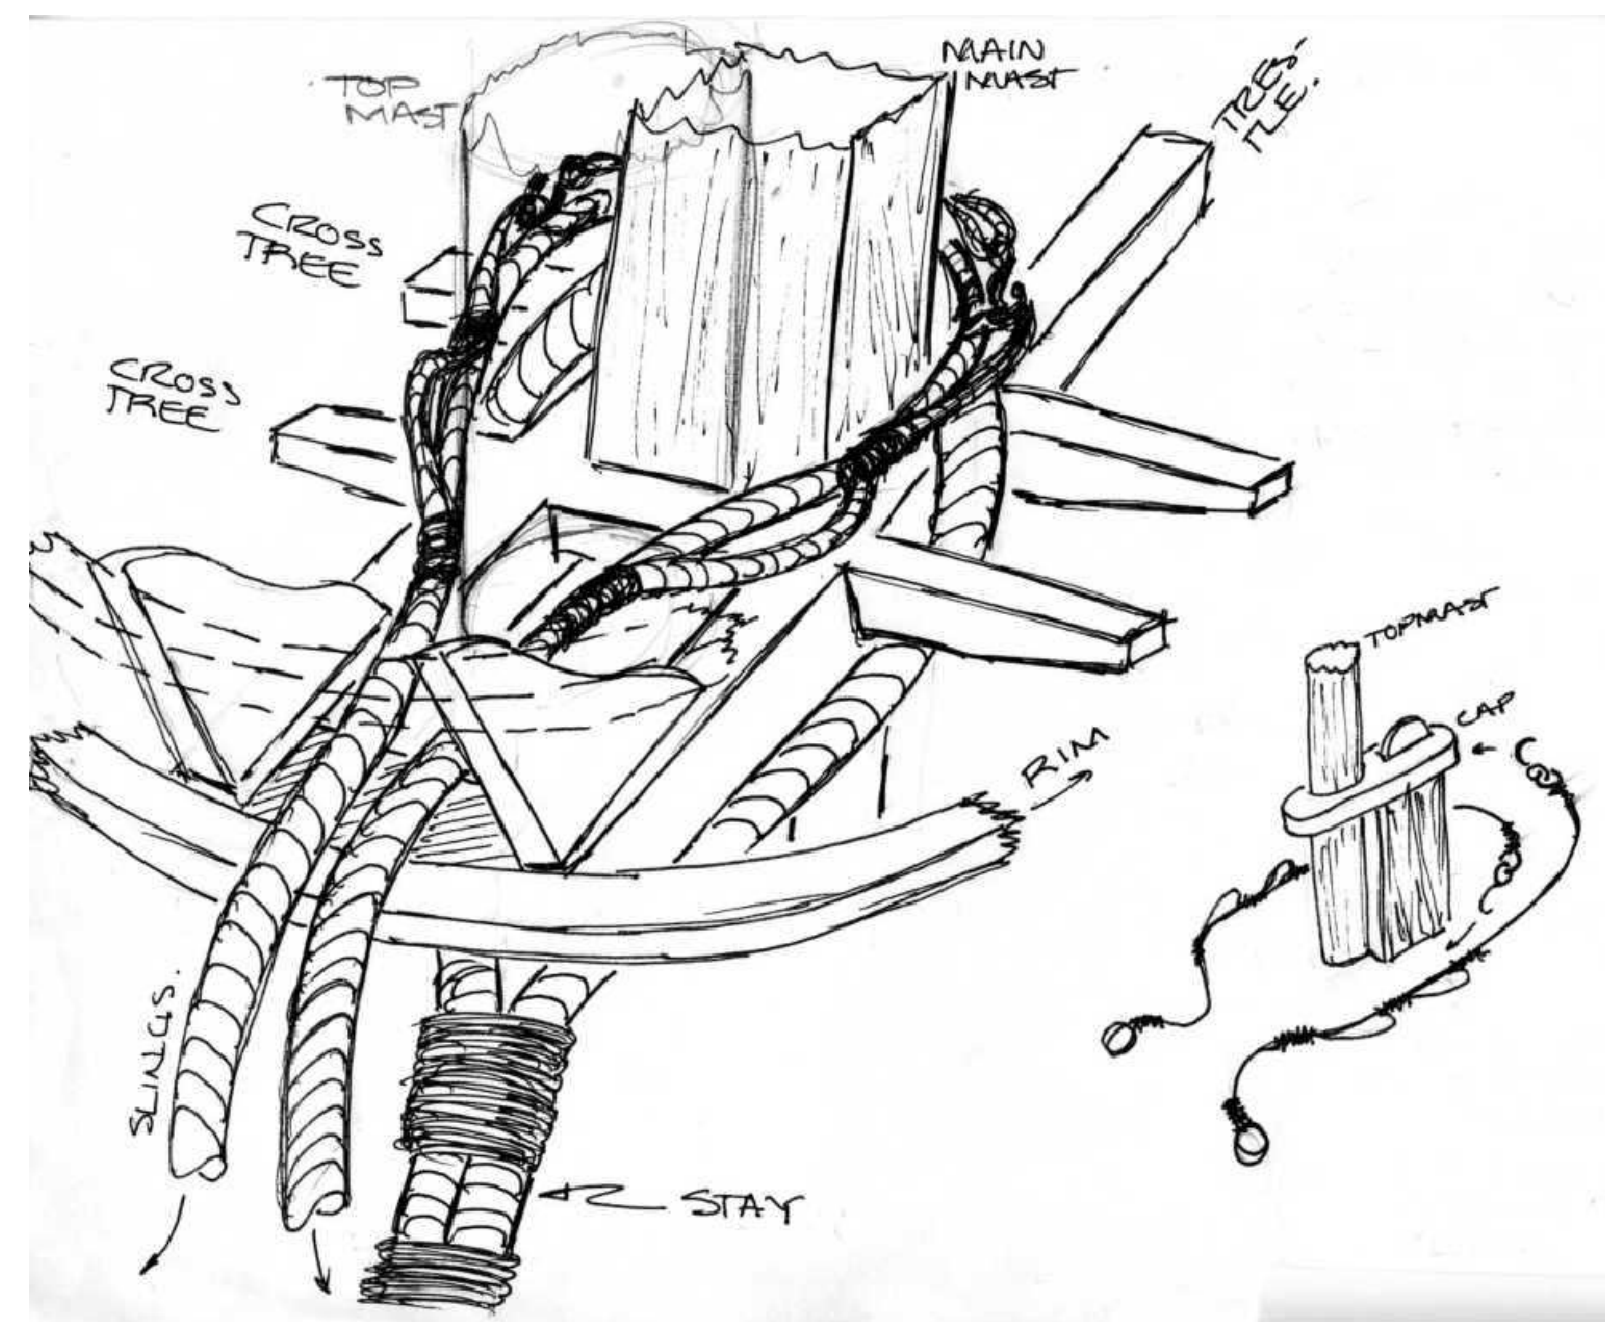


- 1) SLINGS ARE PROVIDED AS A PAIR - 1 1/2" DIAM CORED HEMPEX WITH 2 EARINGS SPLICED AND SEIZED AND HOOK SPLICED ON END
- 2) YARD IS TOPPED TO SHEAVES WITH HALLIARD
- 3) EACH SLING IS LED OVER THE TOP RIM AND AROUND AFT SIDE OF MAST, OUTSIDE STANDING RIGGING, ENGAGING OPPOSITE SIDE EARING WITH HOOK SPLICED ON END
- 4) HALLIARD IS SLACKED, LOAD OF YARD SHARED BETWEEN TIES AND SLINGS, WITH YARD POSITION AWAY FROM MAST ALLOWING MORE CLEARANCE OF YARD TO LEEWARD SHROUDS


DETAIL: D-20
MAIN YARD SLINGS
NOT TO SCALE

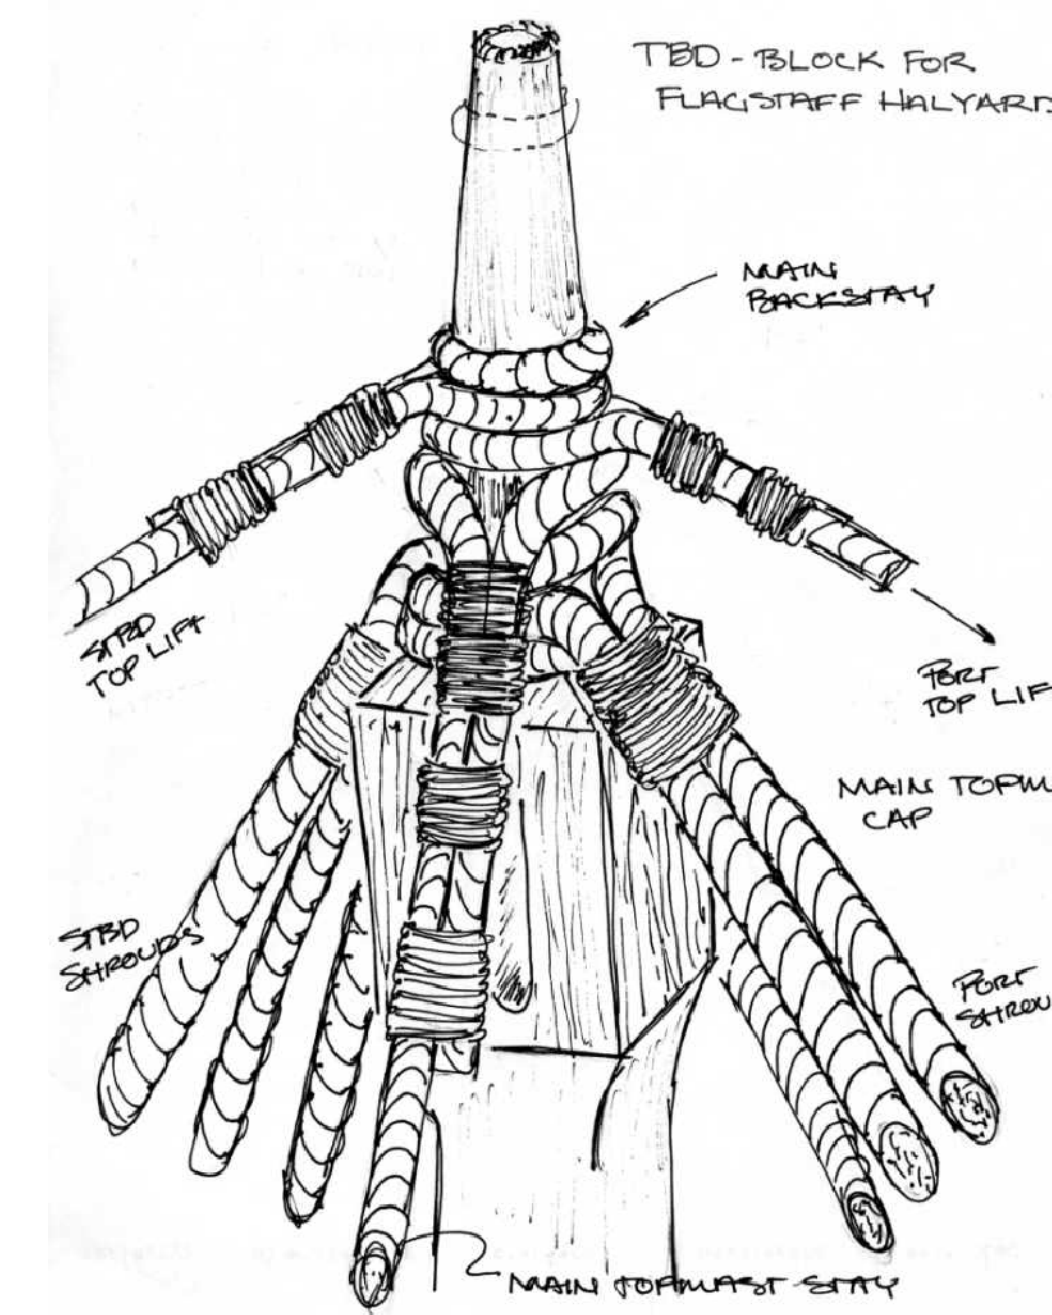

DETAIL: D-19
MAIN TOPMAST MASTHEAD
NOT TO SCALE

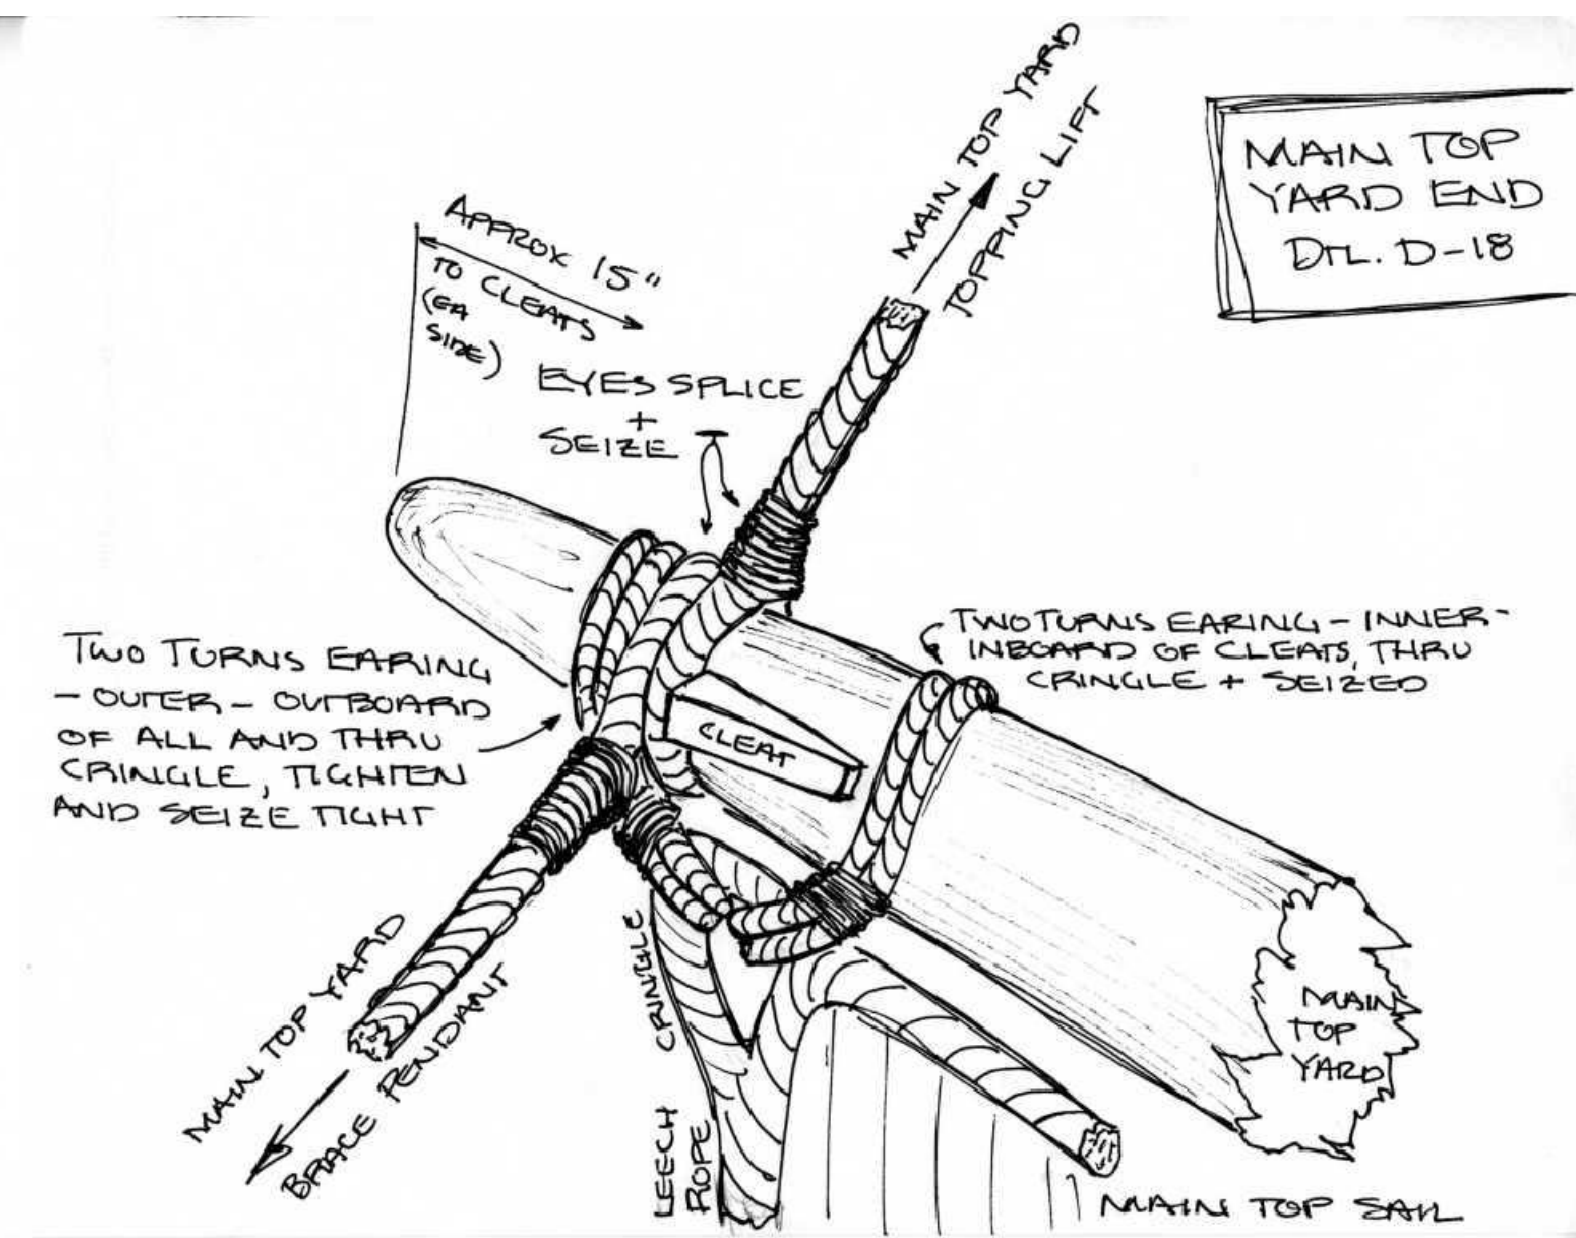


DETAIL: D-18
MAIN TOP YARD END LAYOUT
NOT TO SCALE

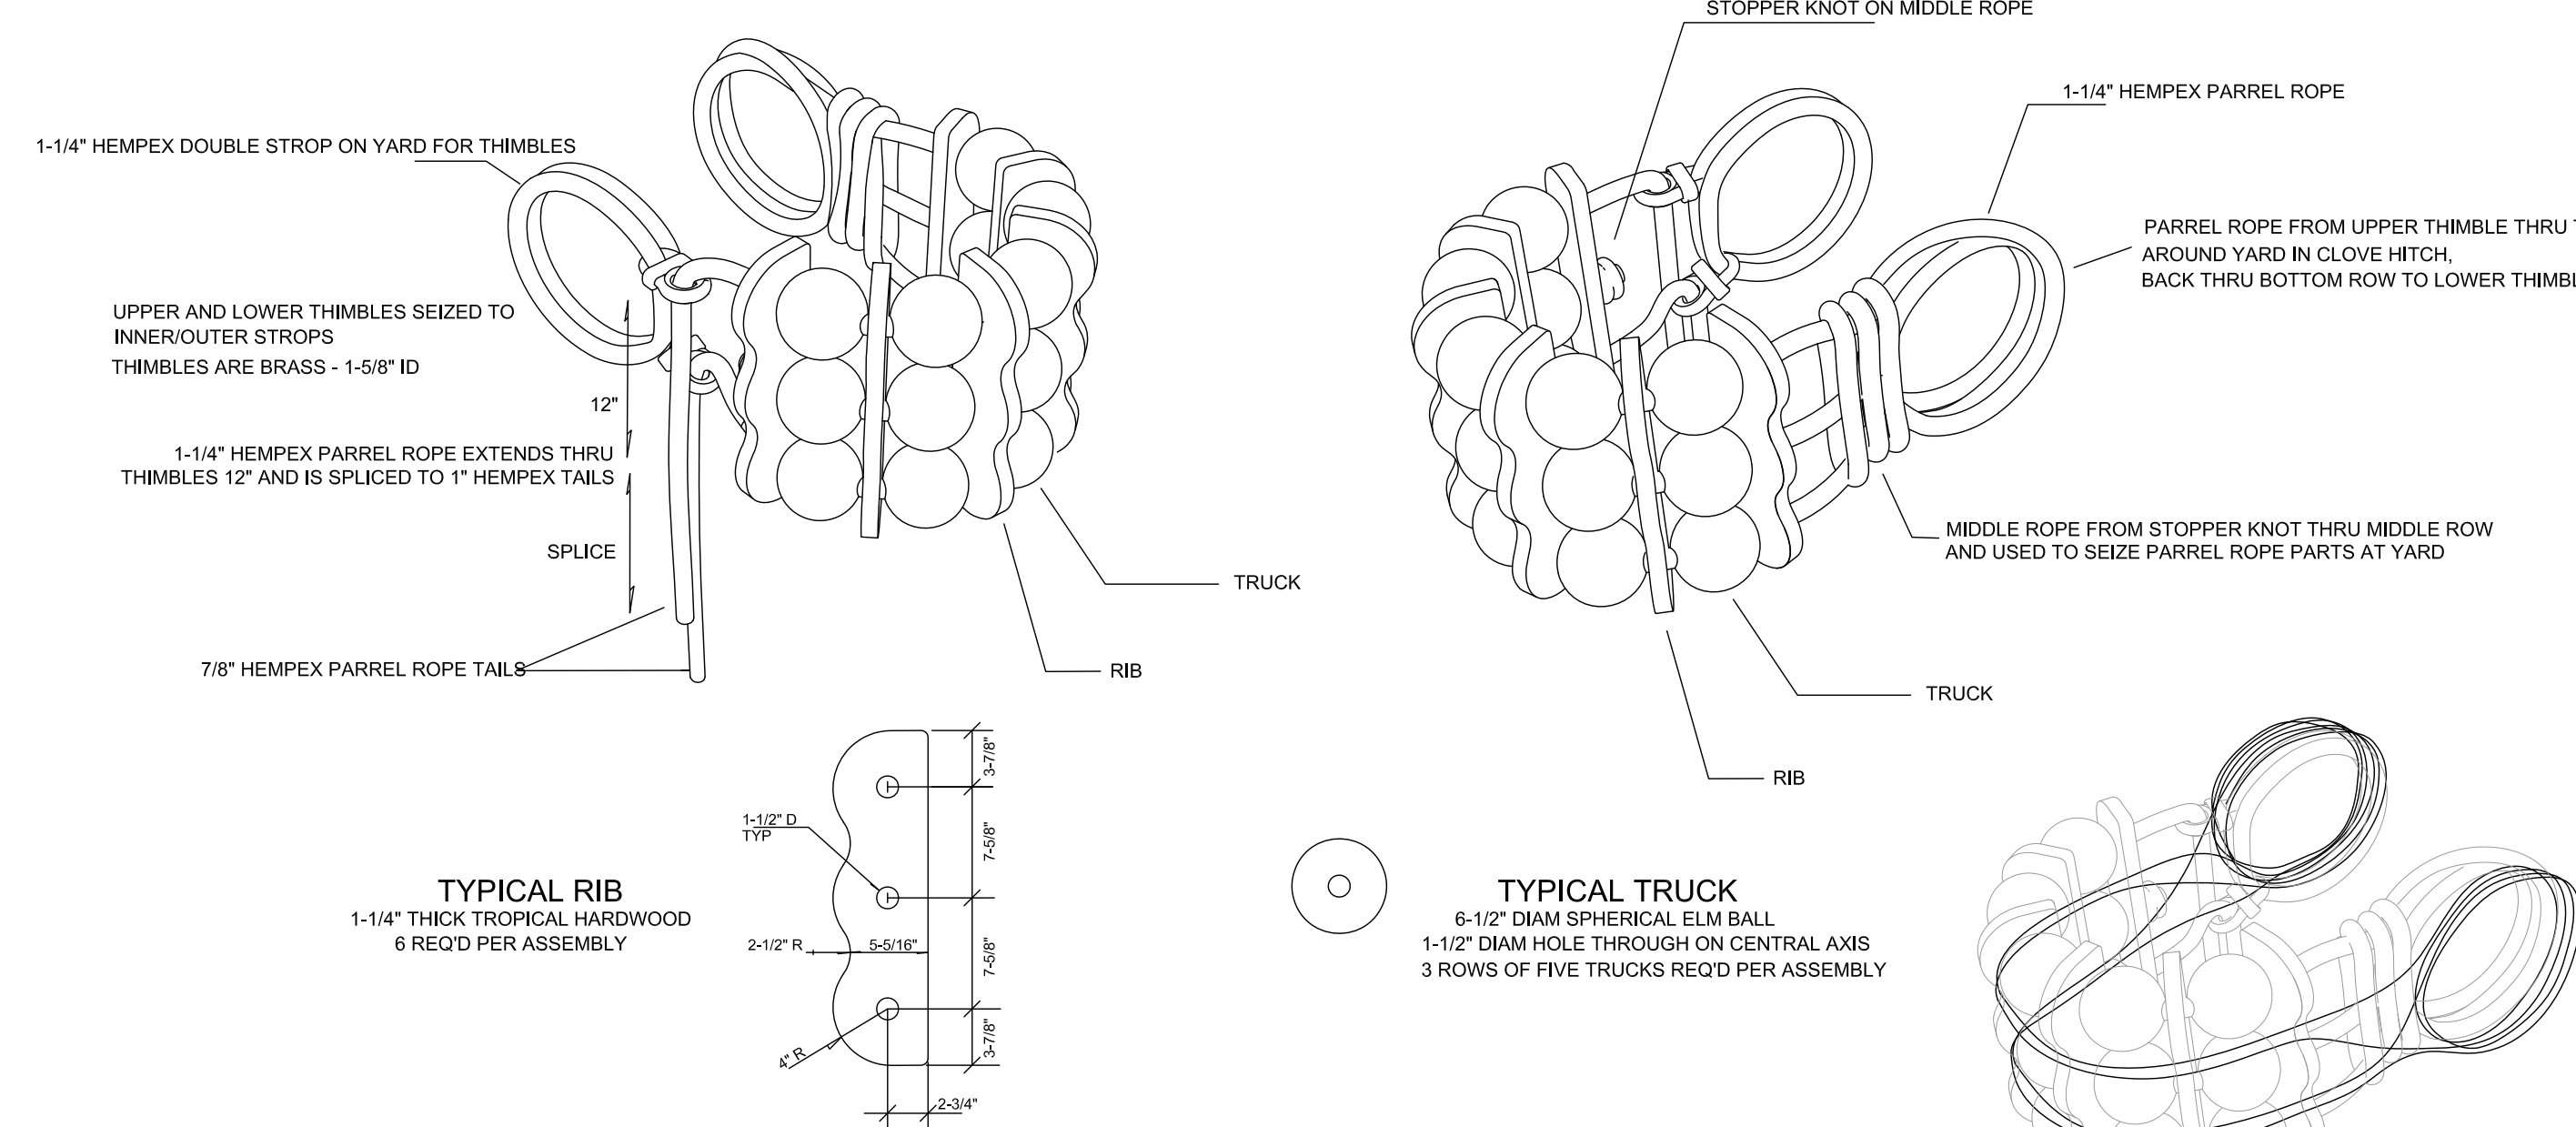


DETAIL: A-22
MAIN AND FORE YARD PARREL ASSEMBLY
SCALE: 1" = 1'-0"

ADDITIONAL LASHING NOTE:
WHEN YARD IS AT FULL HOIST POSITION
AND OFFSET TO BRACED ANGLE

3/4" PARREL LASHING ROPE IS AFFIXED TO YARD AND MADE UP IN MULTIPLE PASSES ON OUTSIDE OF PARREL ASSEMBLY AT INDENTATIONS OF RIBS BETWEEN ROWS OF TRUCKS

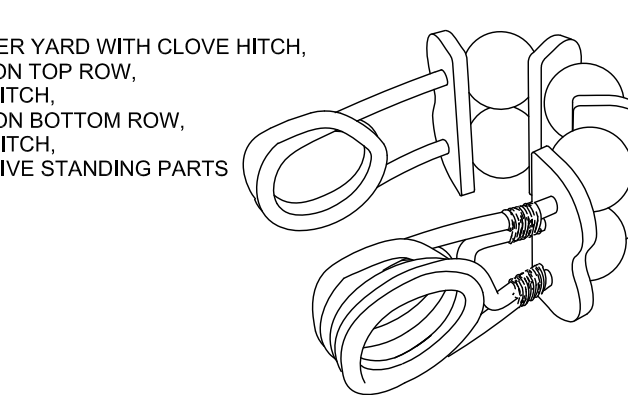

TYPICAL RIB
1" THICK TROPICAL HARDWOOD
4 REQ'D PER ASSEMBLY

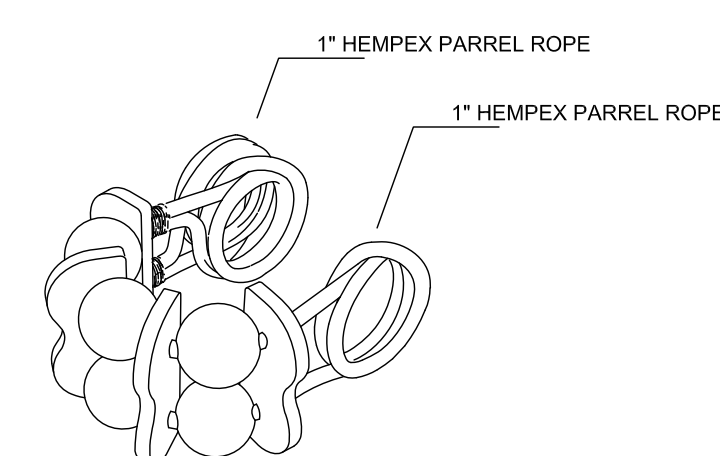

 **TYPICAL TRUCK**
5" DIAM SPHERICAL ELM BALL
1-1/8" DIAM HOLE THROUGH ON CENTRAL AXIS
2 ROWS OF THREE TRUCKS REQ'D PER ASSEMBLY

DETAIL: B-18
MAIN AND FORE TOP YARD PARREL ASSEMBLY
SCALE: 1" = 1'-0"

PROJECT NO. 08-SS		PROJECT TITLE S/V SAN SALVADOR			
DRAWING TITLE RUNNING RIGGING DETAILS - MAIN MAST					
SCALE as noted	UNITS Inches	DESIGNATE 28 AUG 2013	DRAWN DHS/PK	SHEET 03-08	DWG NO. 09-04-103