




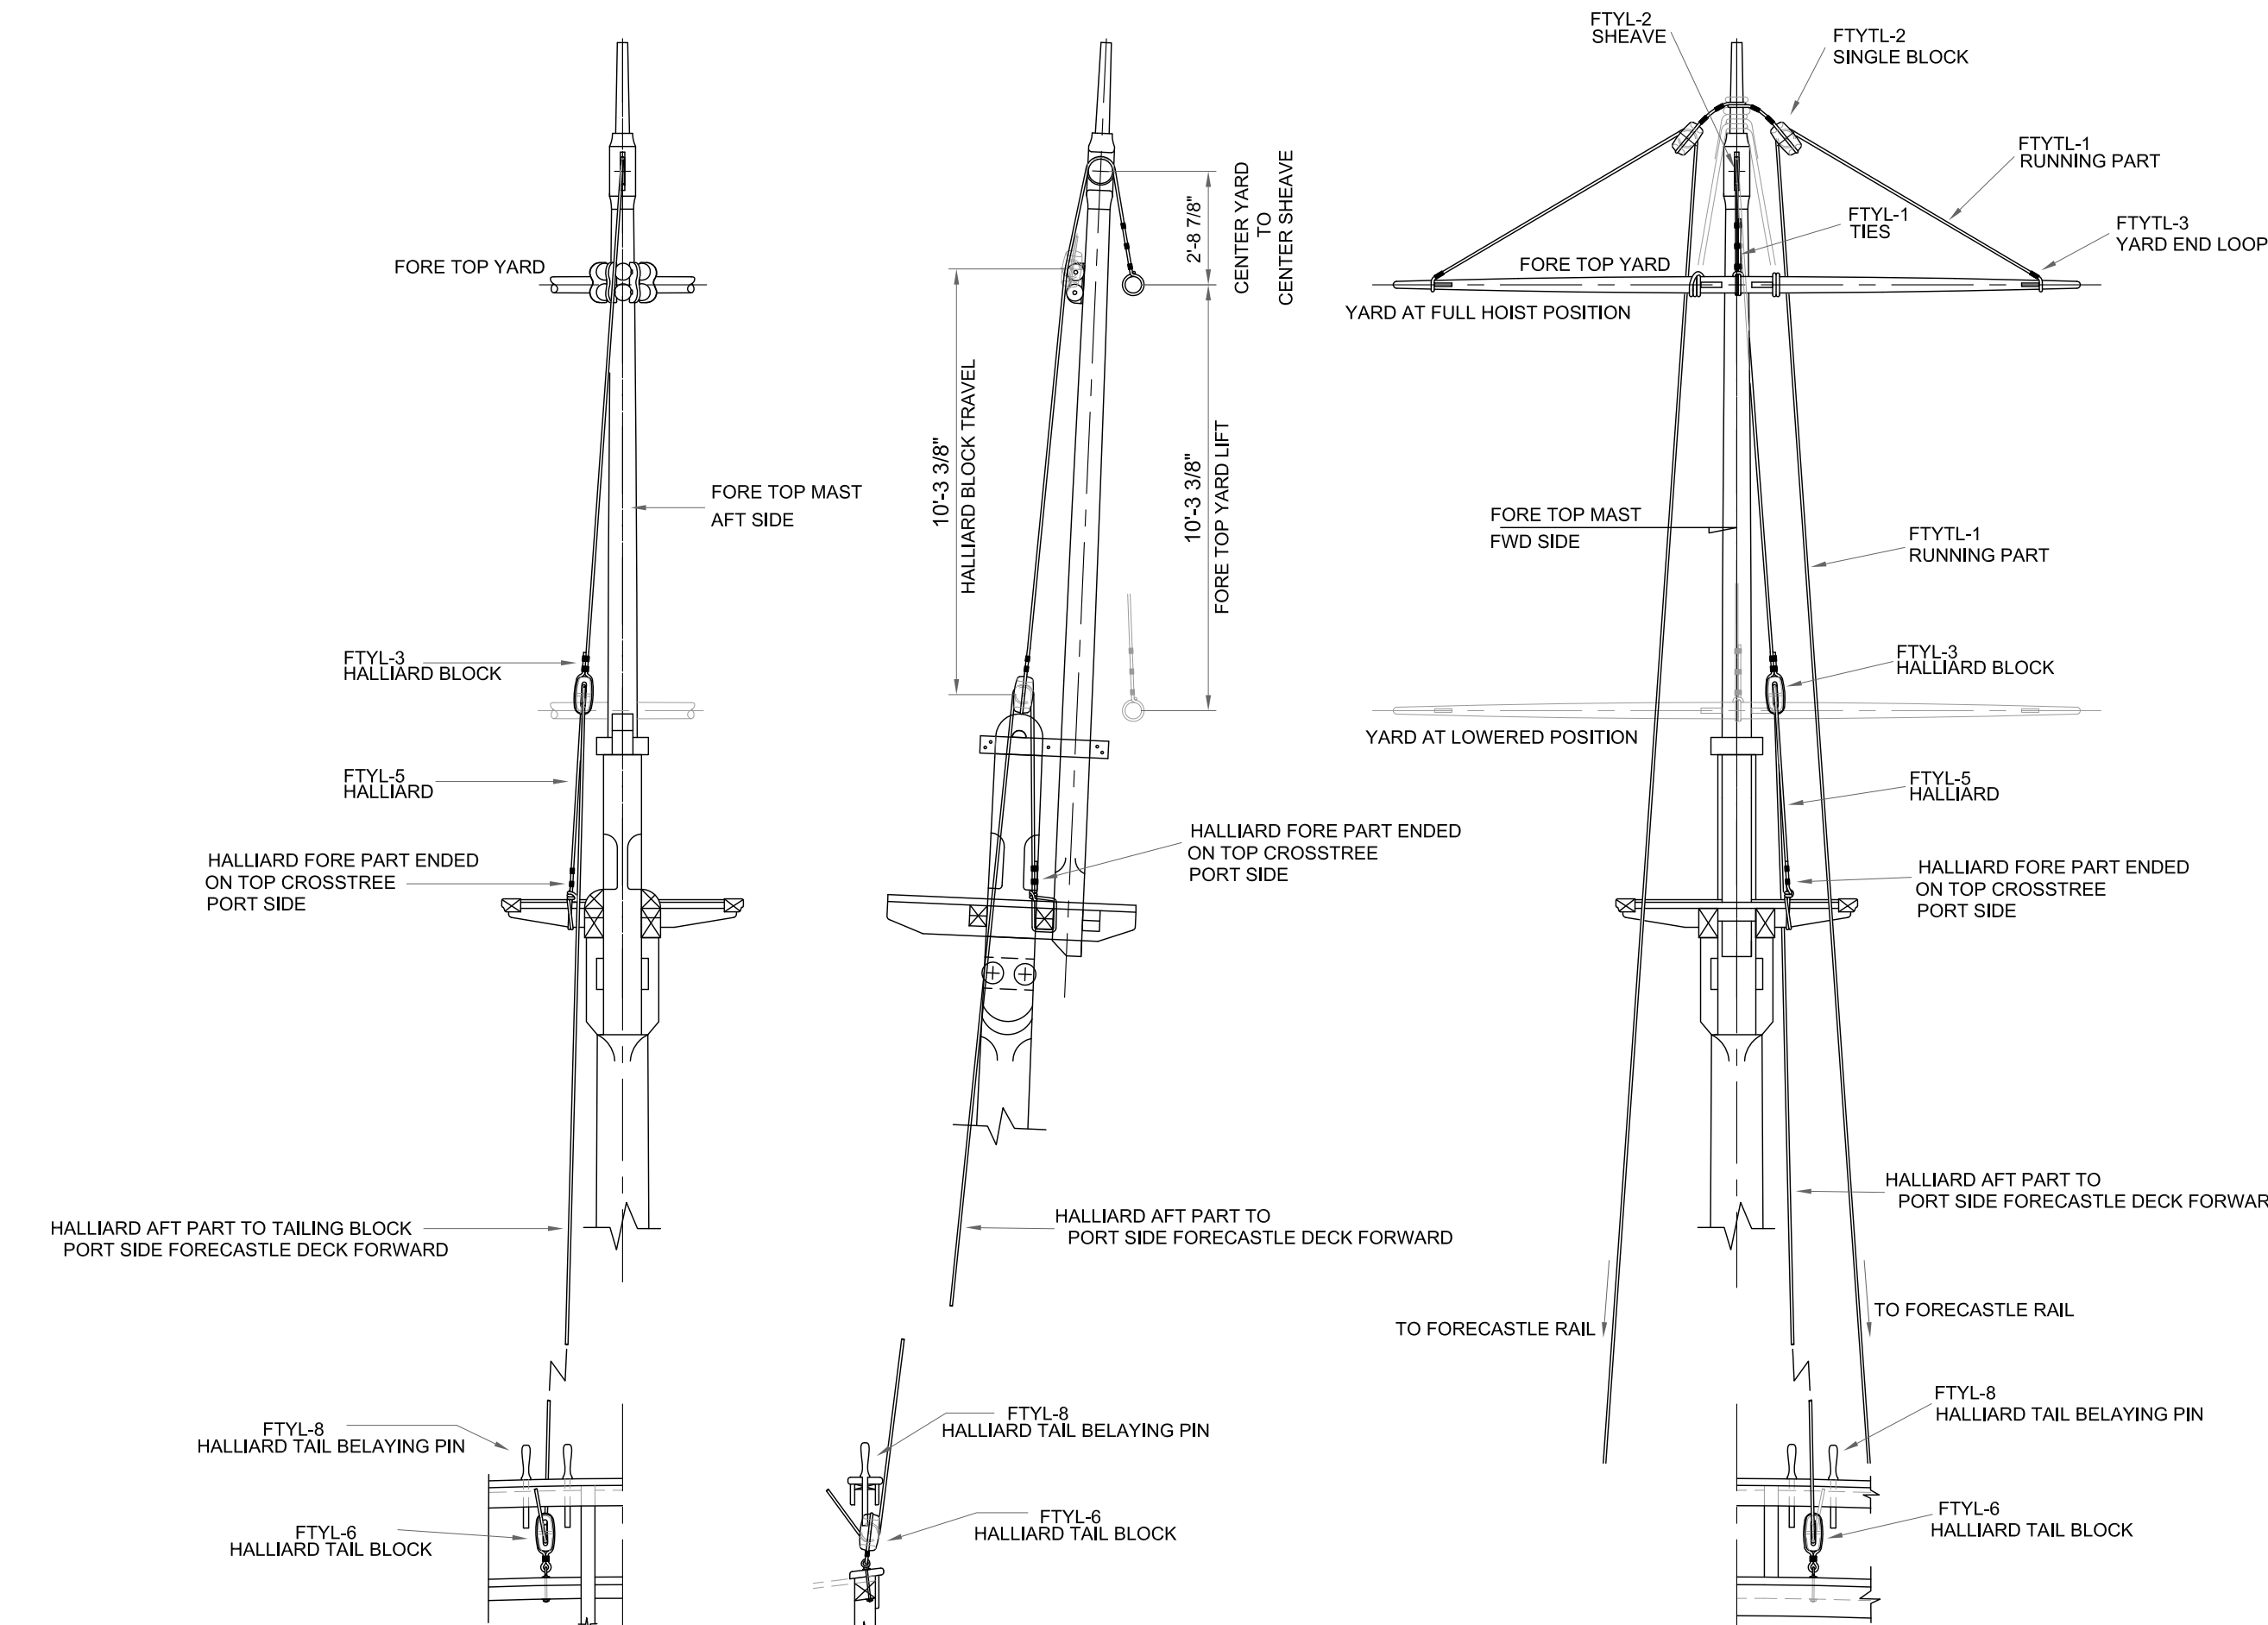


DETAIL: F-30
FORE YARD TIES, HALLIARD, HALLIARD BLOCK, KNIGHT
SCALE: 1/4" = 1'-0"

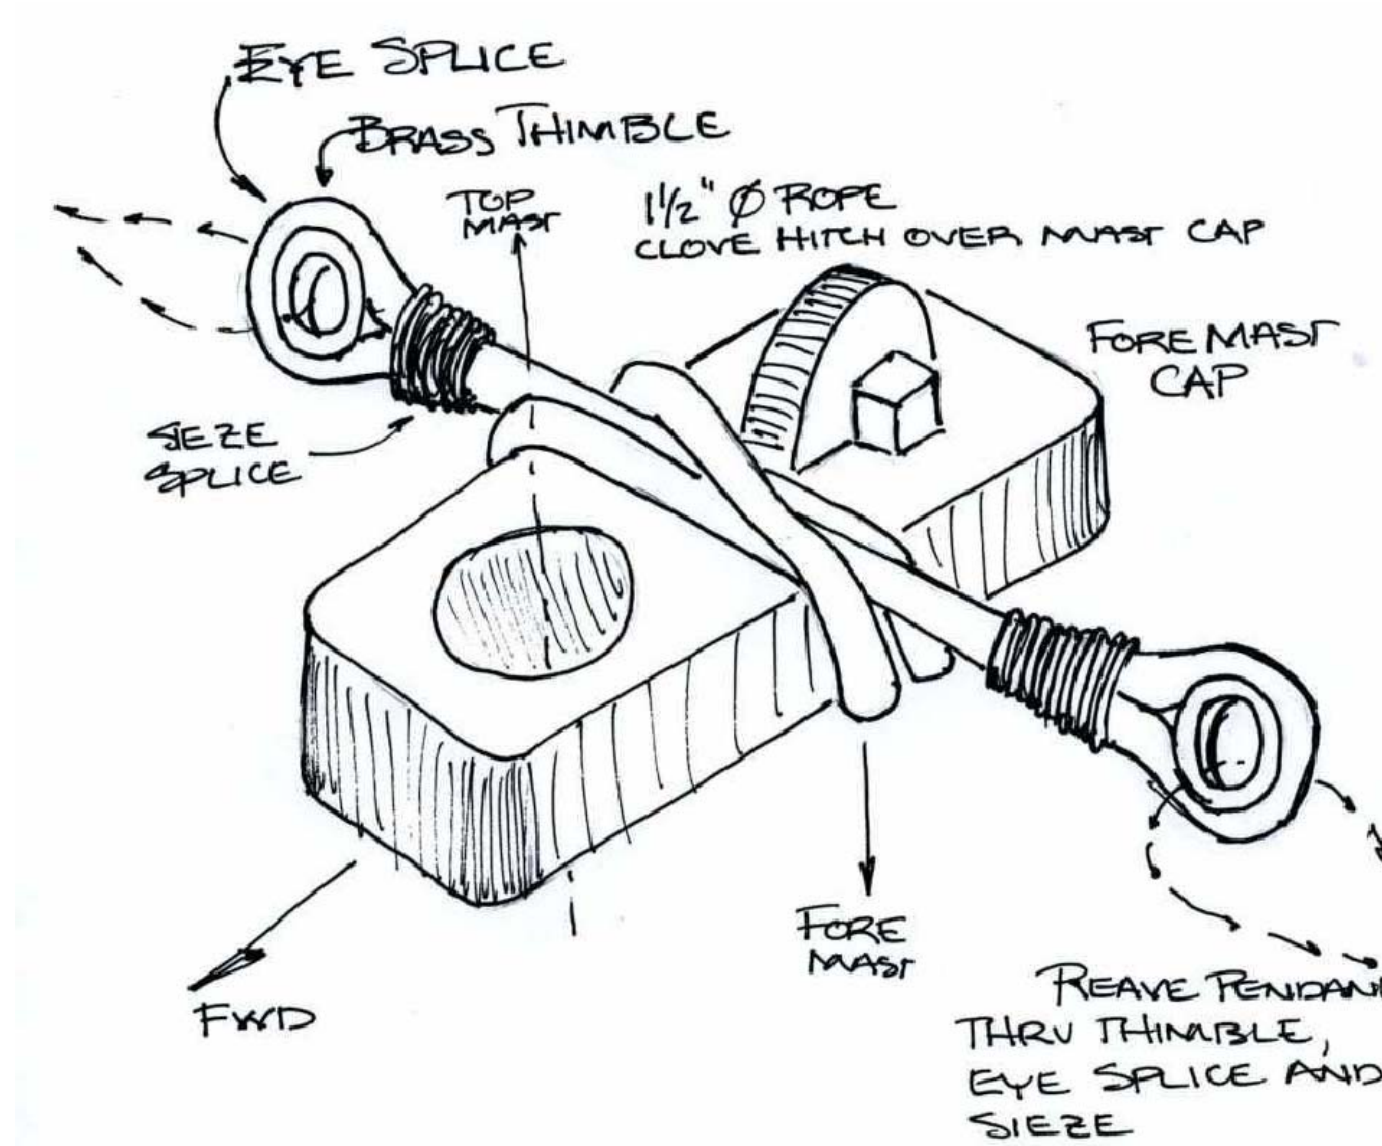


DETAIL: D-30
FORE YARD TOPPING LIFT PENDANT SPAN
NOT TO SCALE

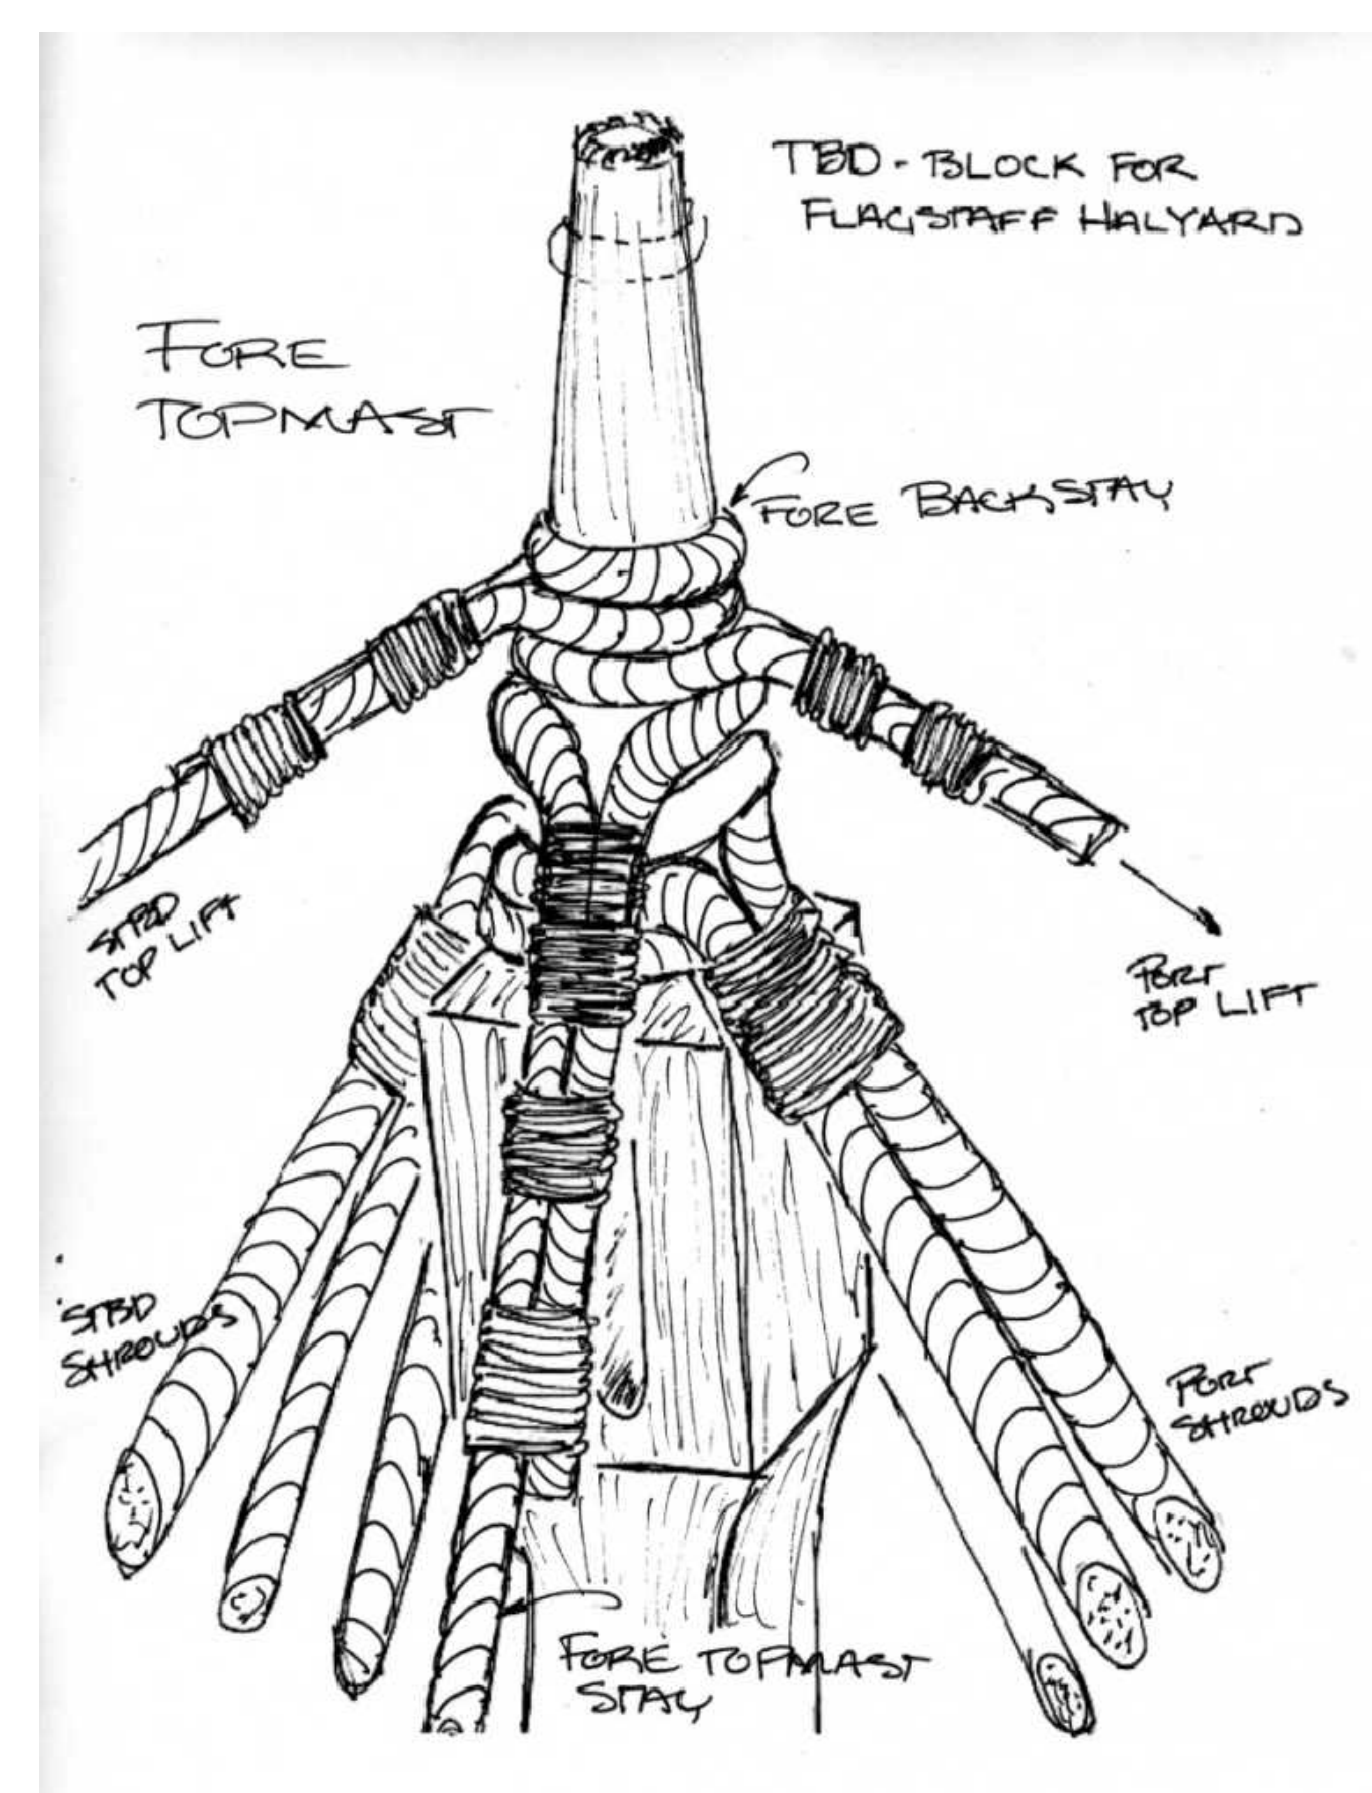


DETAIL: D-28
FORE TOPMAST MASTHEAD
NOT TO SCALE

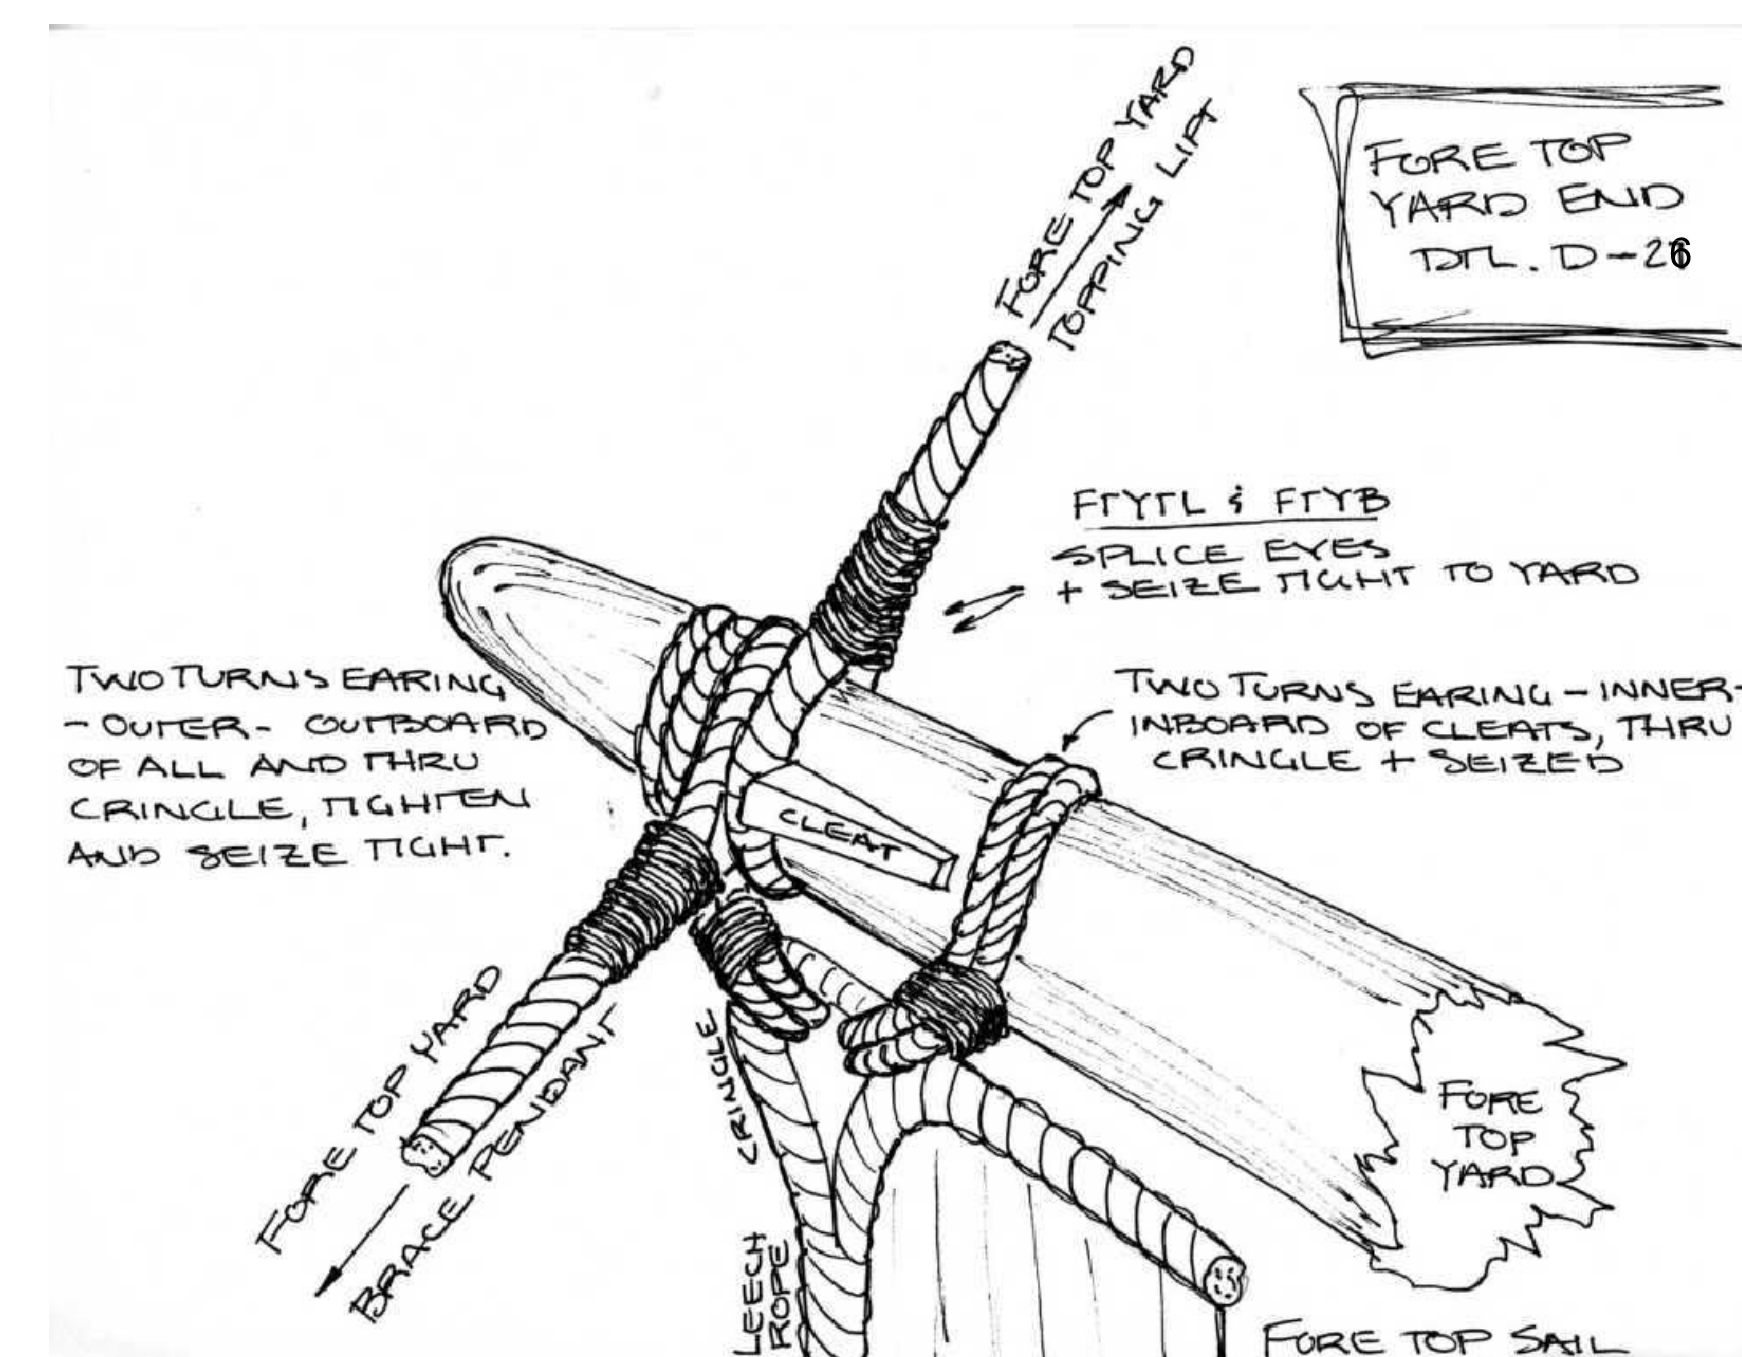


DETAIL: D-26
FORE TOP YARD END LAYOUT
SCALE: 1" = 1'-0"

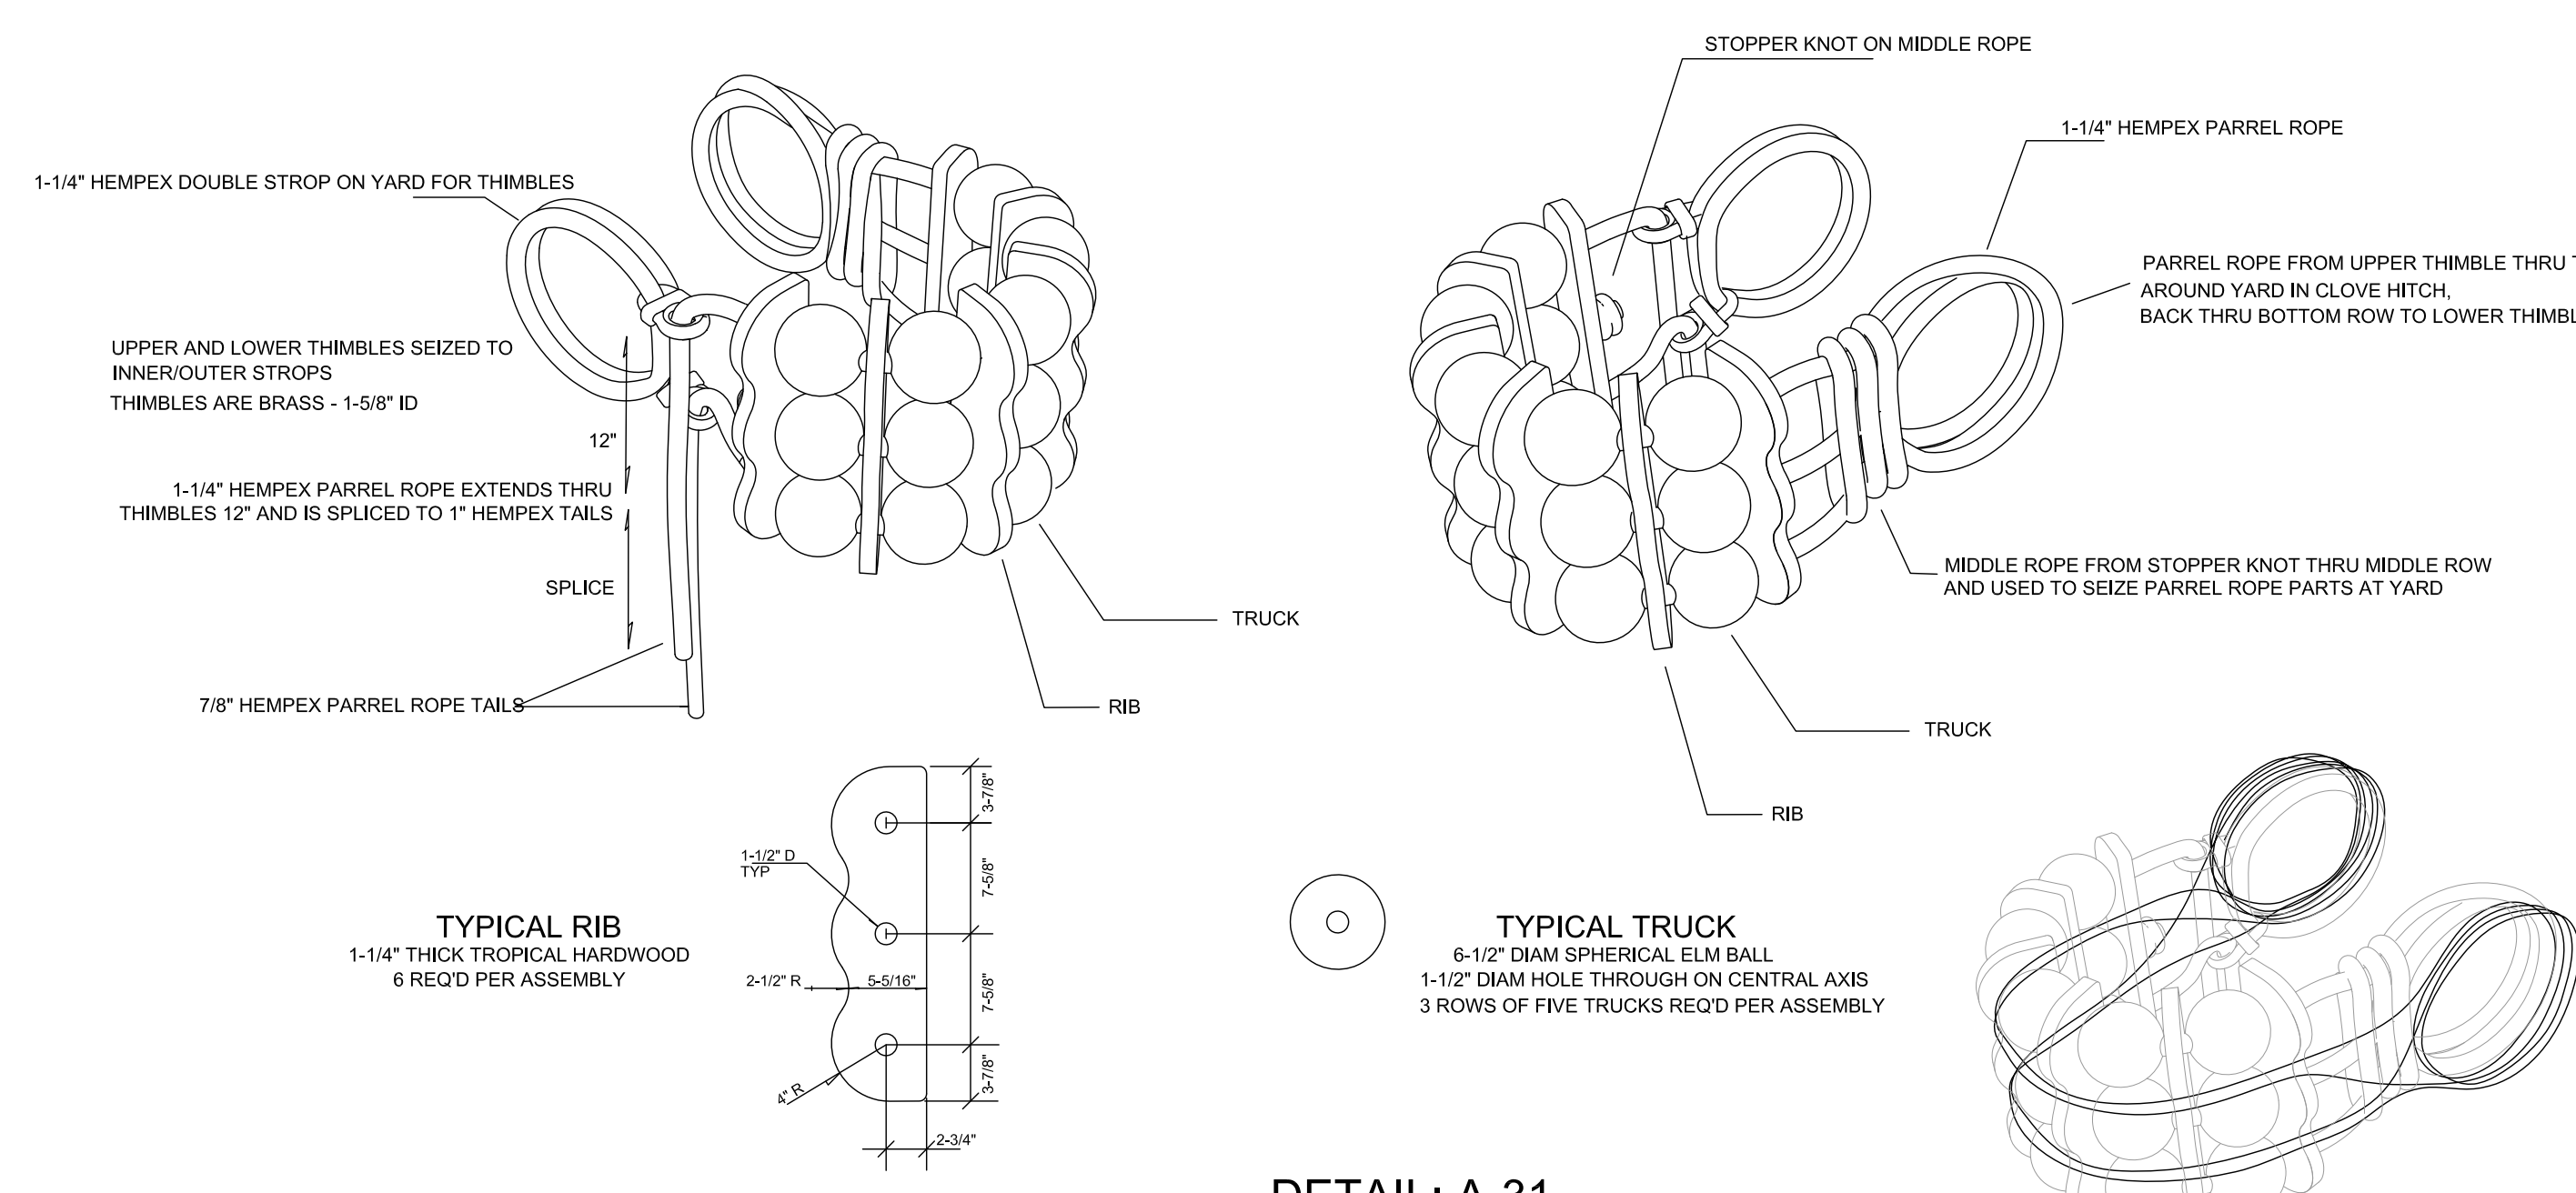

DETAIL: A-31
MAIN AND FORE YARD PARREL ASSEMBLY
SCALE: 1" = 1'-0"

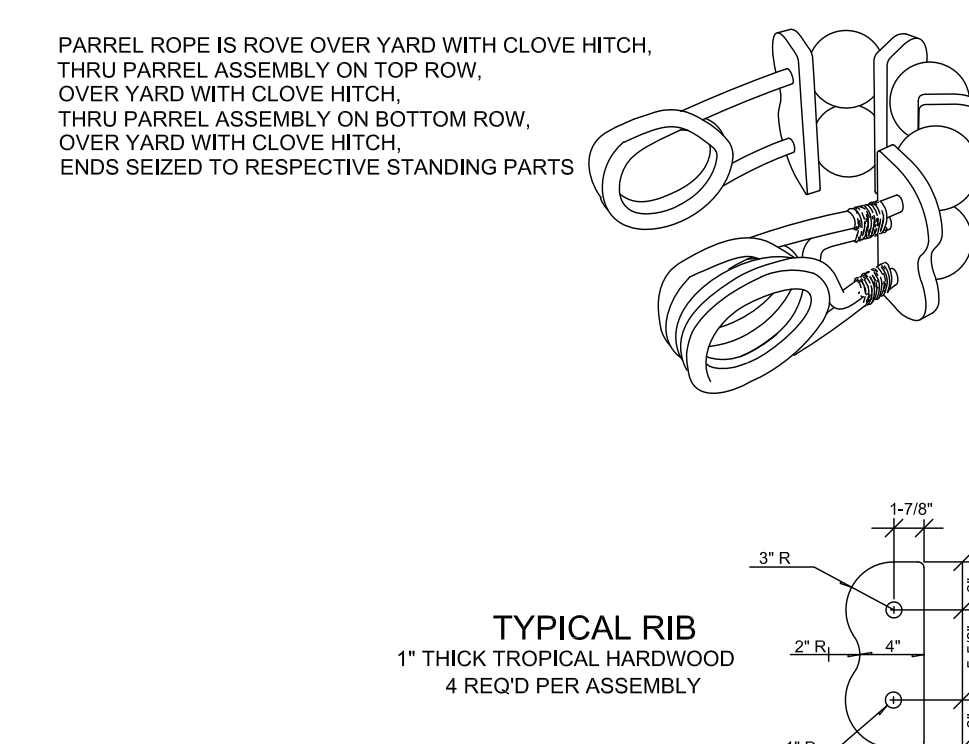

DETAIL: B-27
MAIN AND FORE TOP YARD PARREL ASSEMBLY
SCALE: 1" = 1'-0"

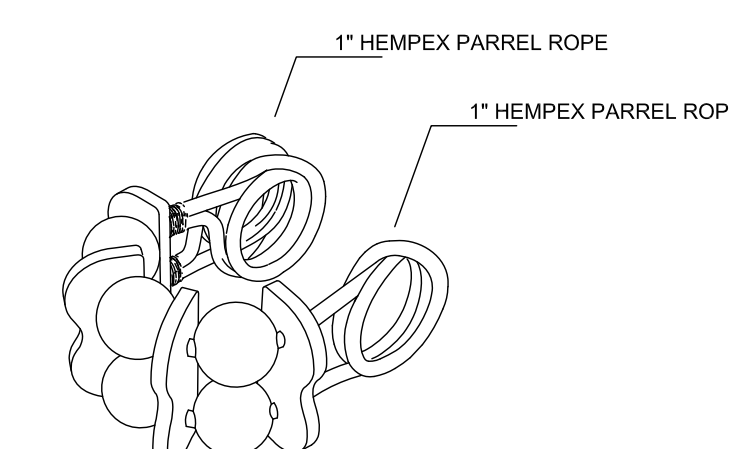

PROJECT NO. 08-SS	PROJECT TITLE S/V SAN SALVADOR				
DRAWING TITLE RUNNING RIGGING DETAILS - FOREMAST					
SCALE as noted	UNITS inches	DESIGNATE 28 AUG 13	DRAWN DHS/PK	SHEET 04-09	DWG NO. 09-04-103