




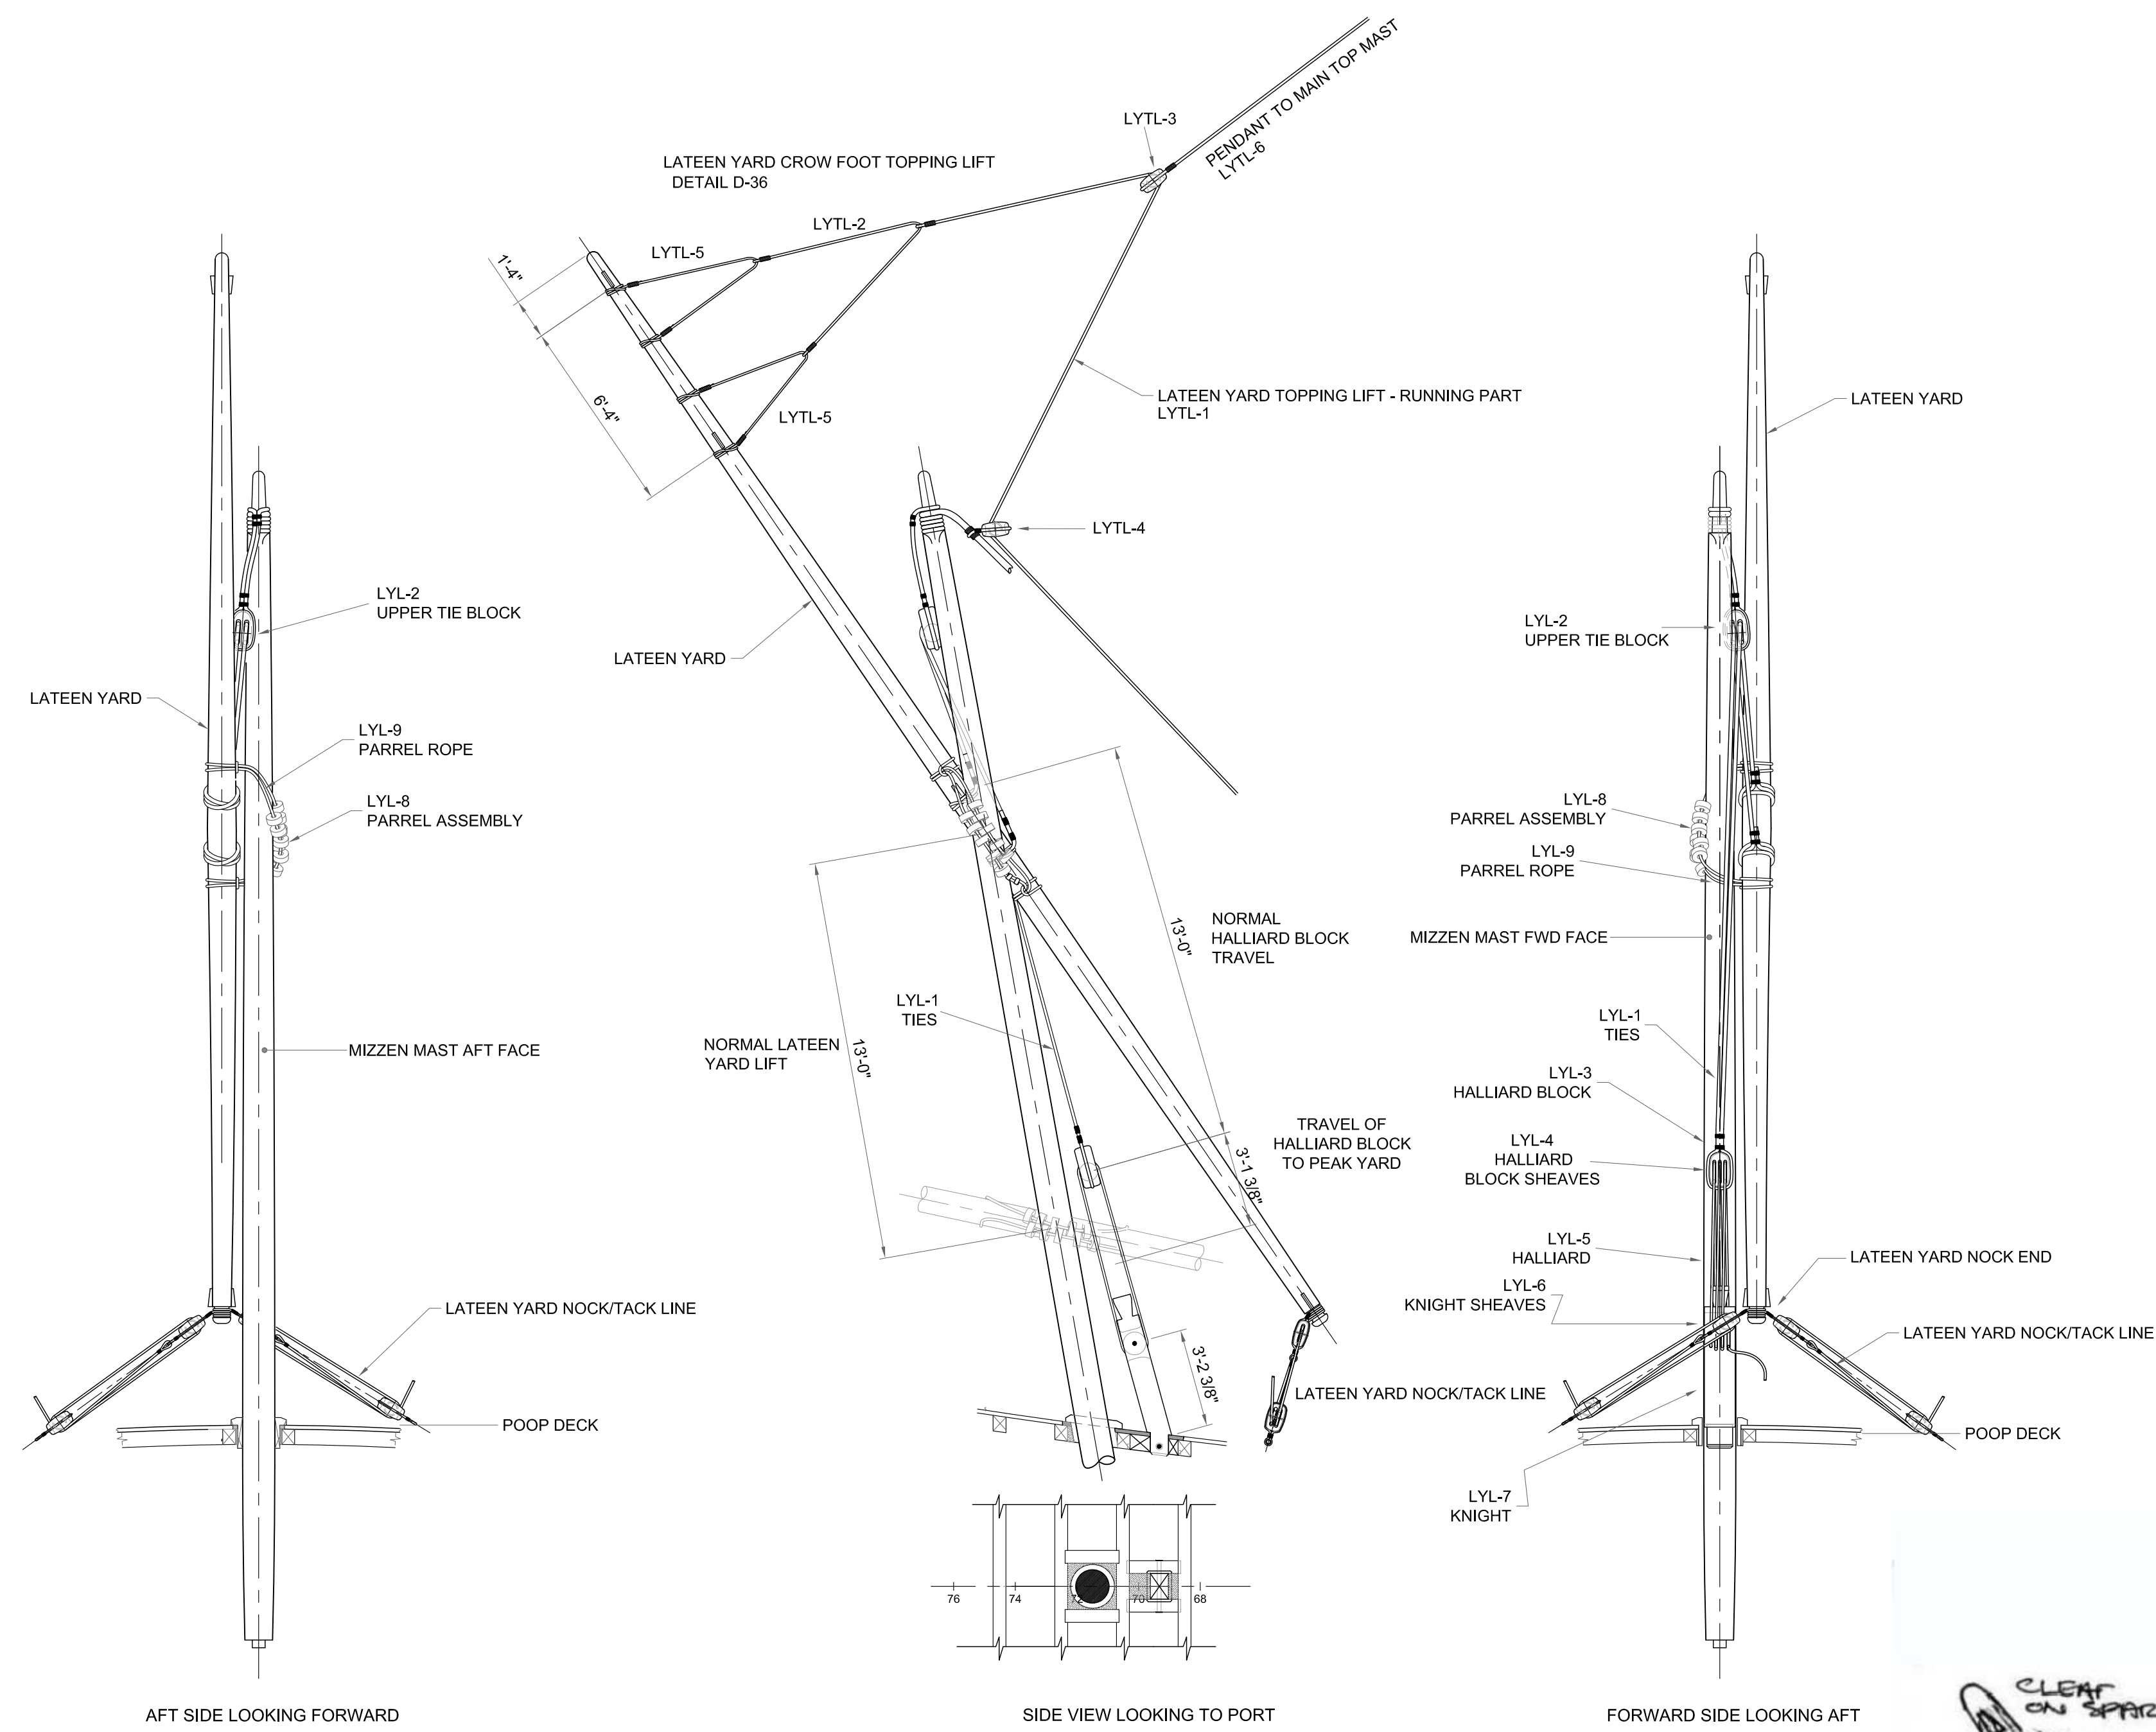


DETAIL F-38
LATEEN YARD LIFT, FOREGUY, AFTERGUY
SCALE: 1/4" = 1'-0"

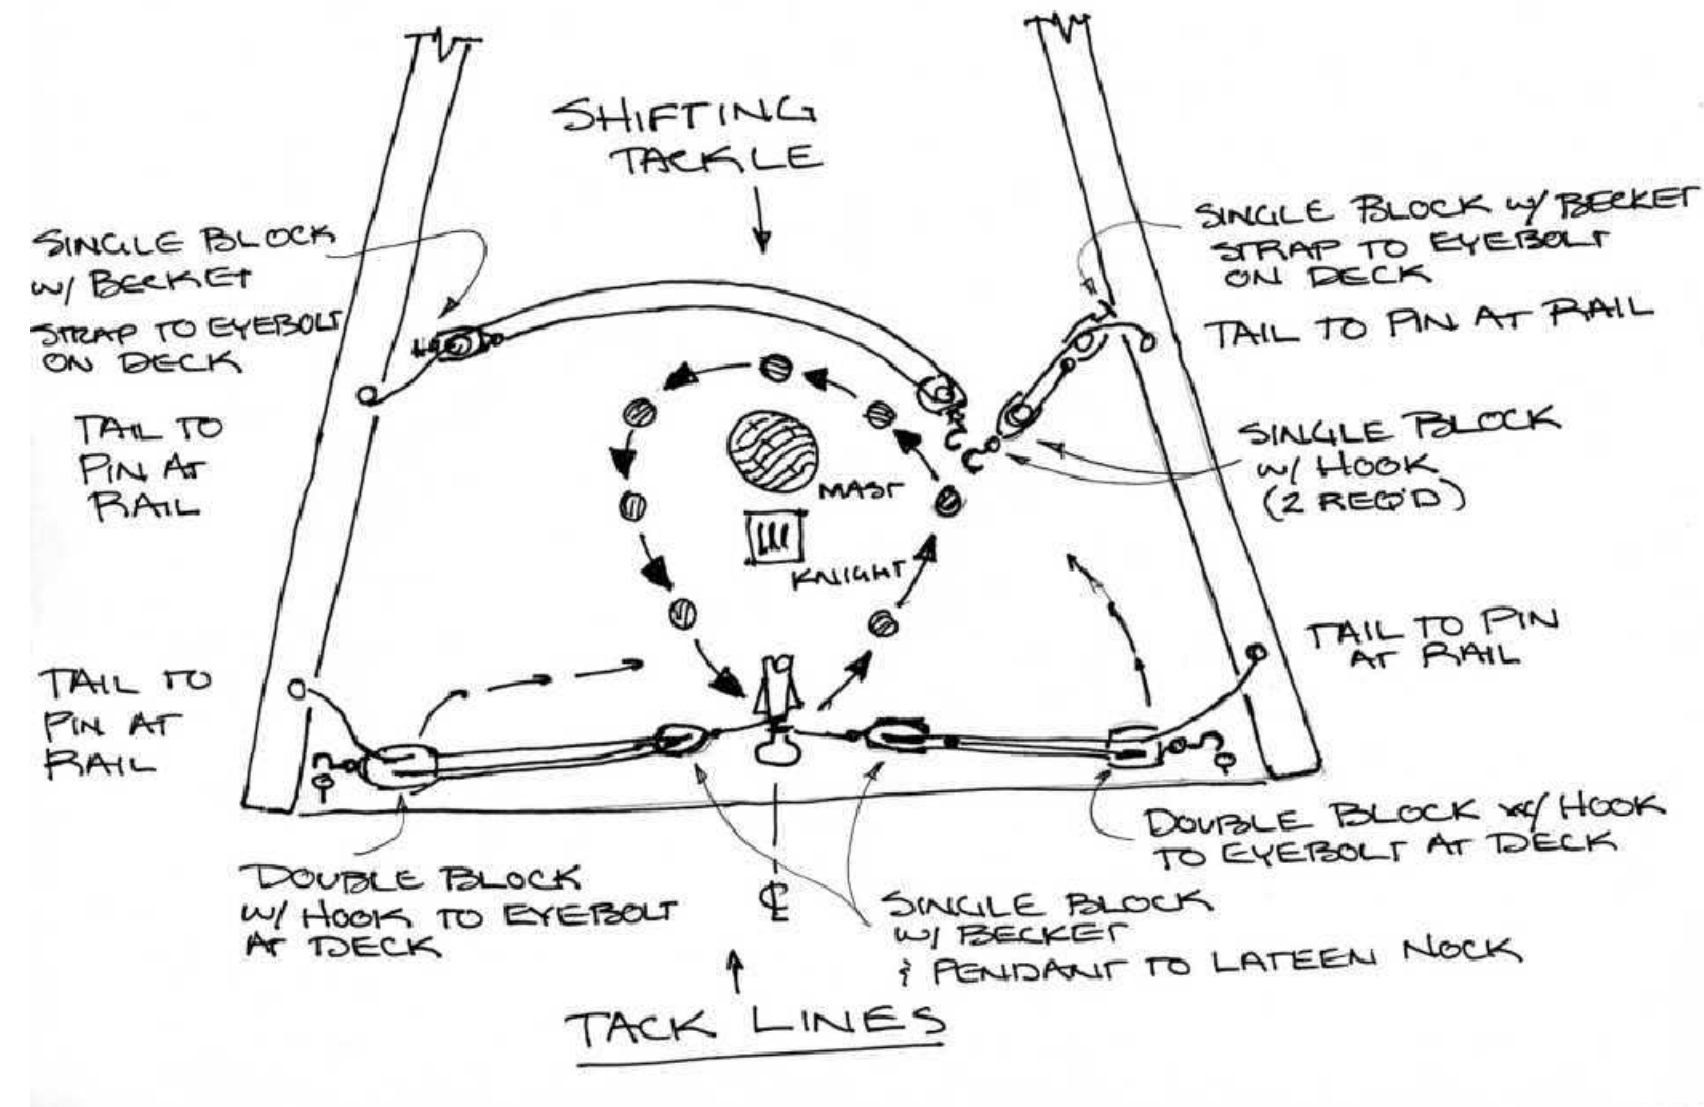


DETAIL D-39
LATEEN YARD TACKING DIAGRAM
NOT TO SCALE

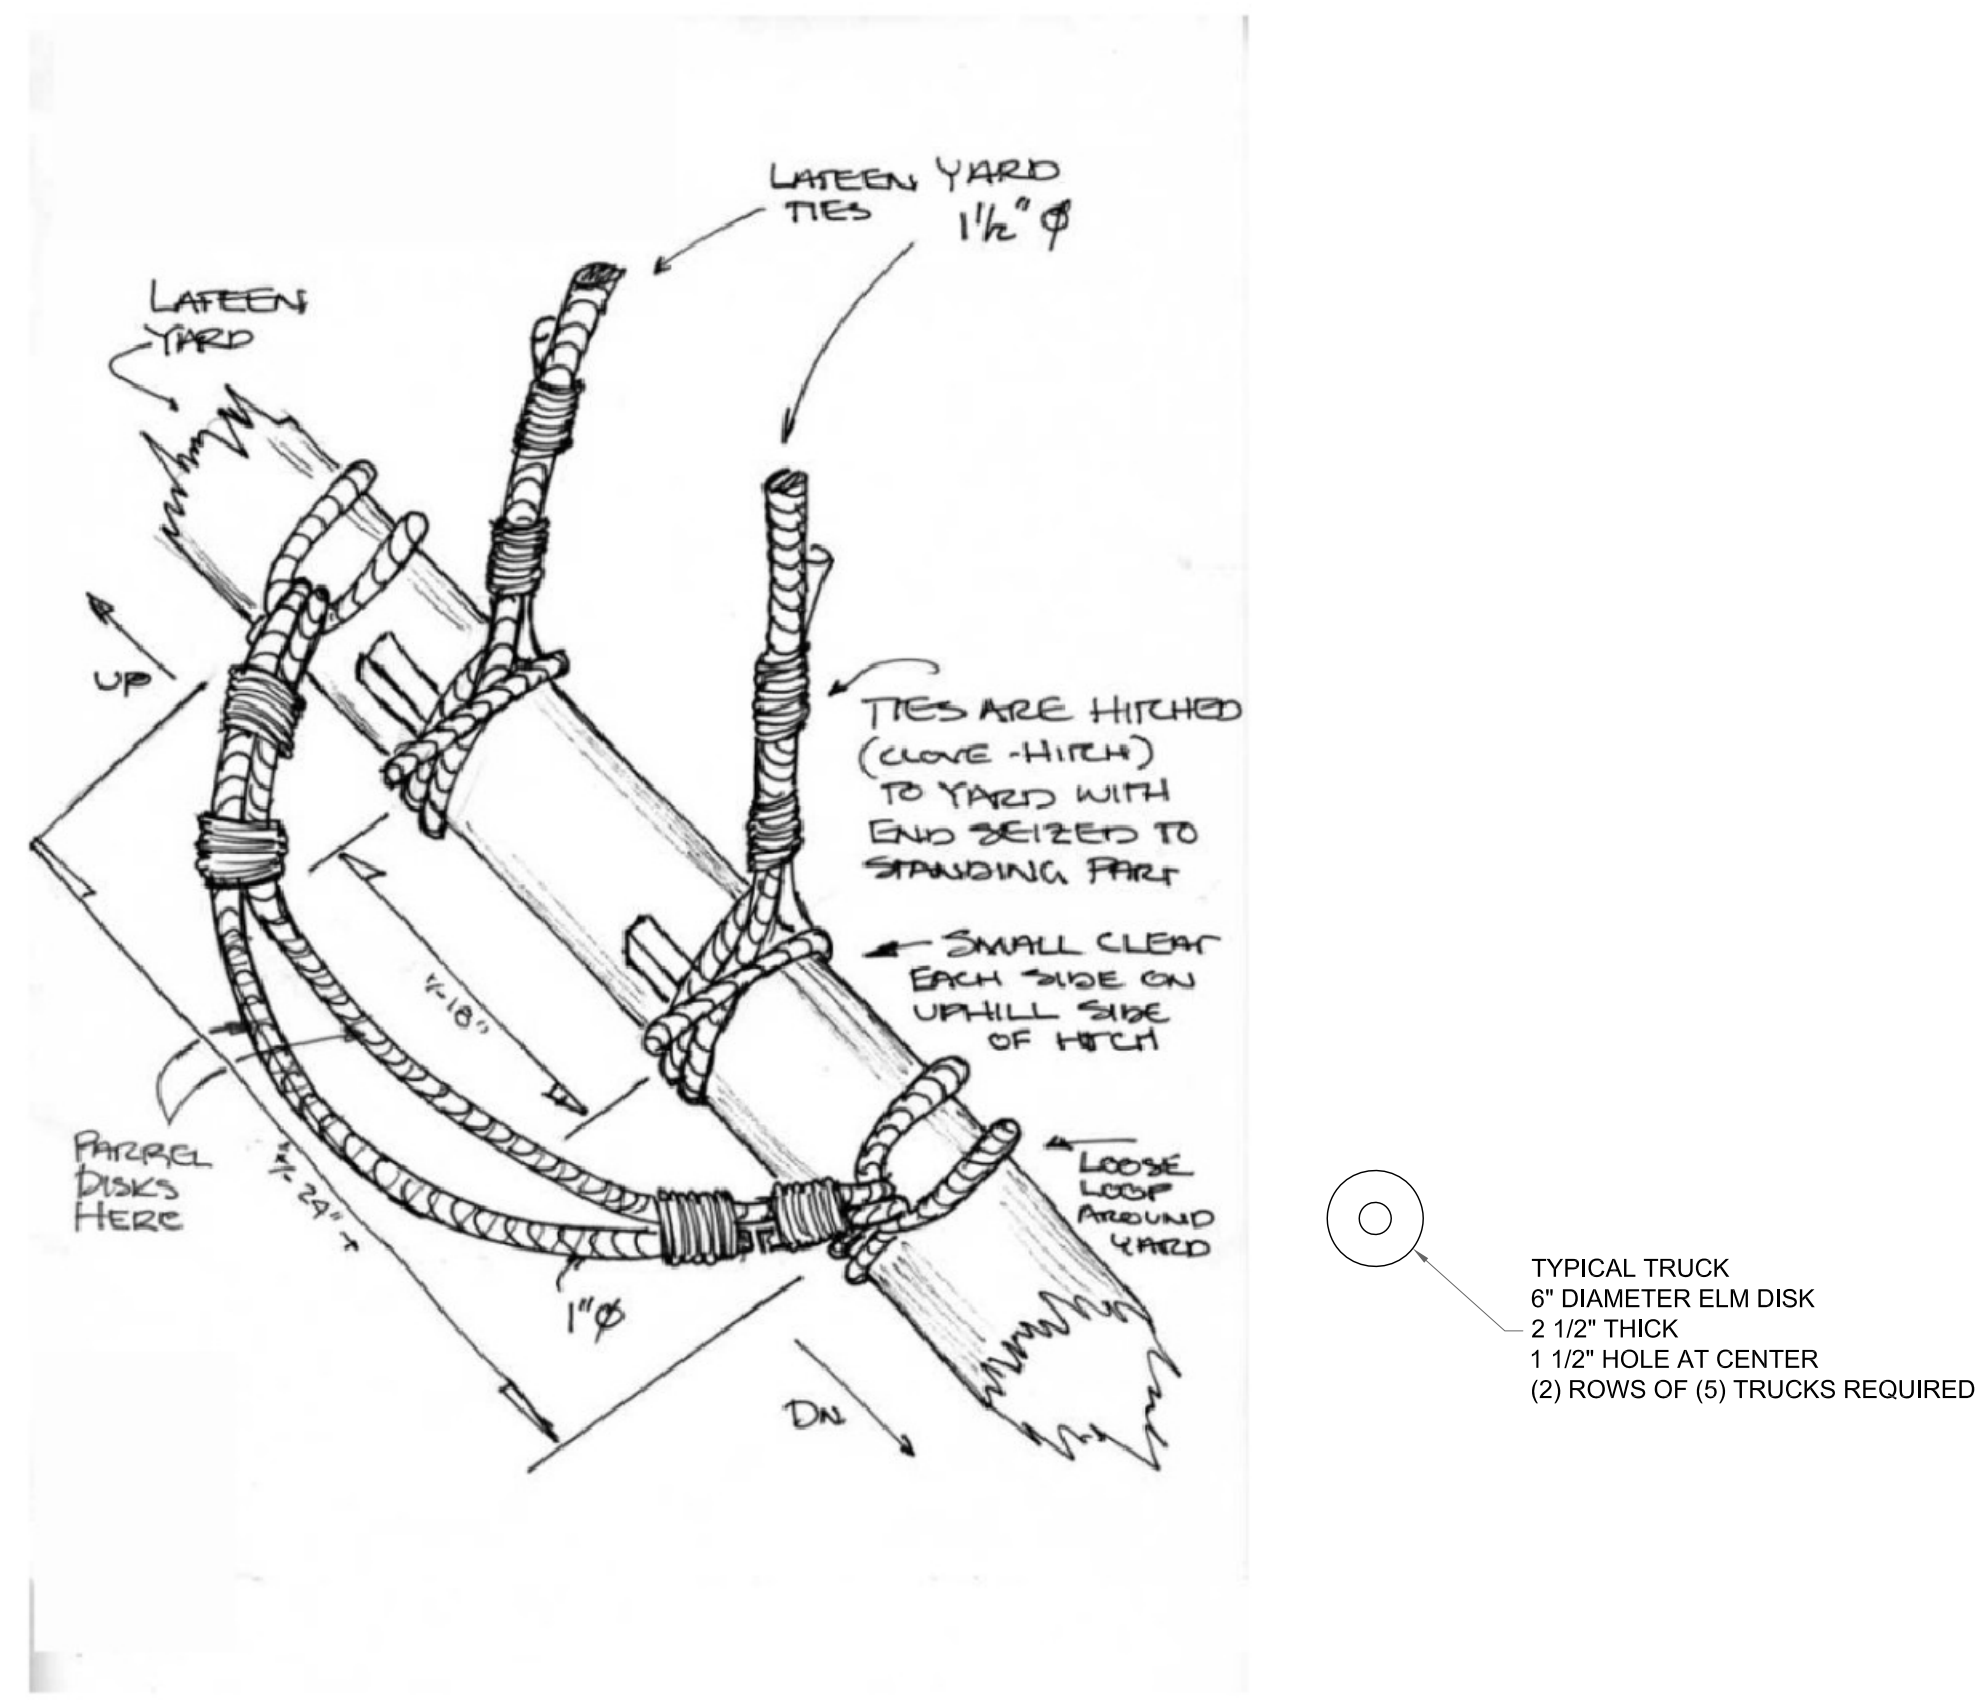


DETAIL A-39
LATEEN YARD TIES AND PARREL ROPE
NOT TO SCALE

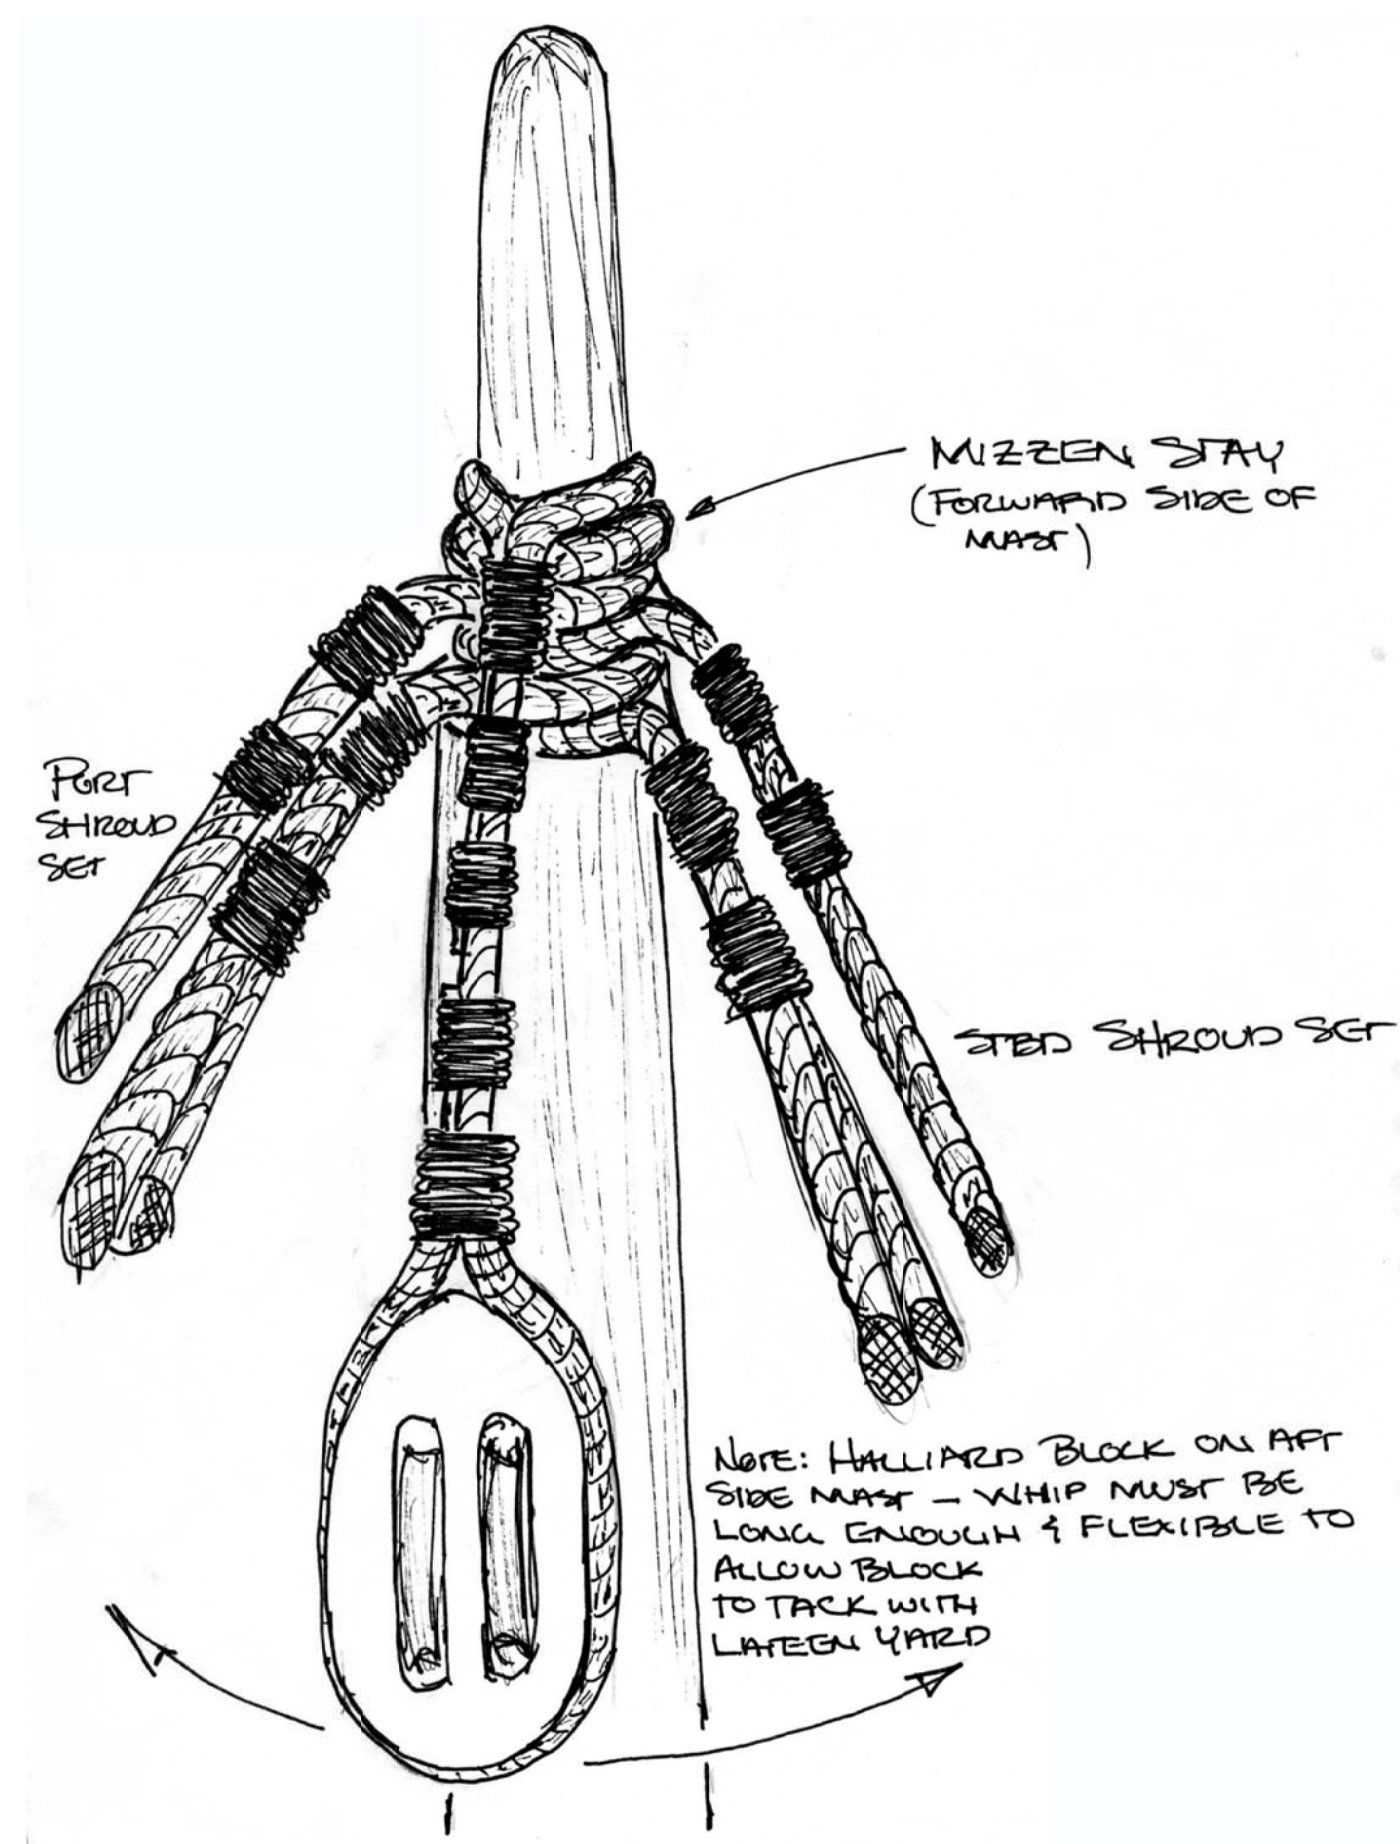


DETAIL A-37
MIZZEN MASTHEAD
AFT SIDE
NOT TO SCALE

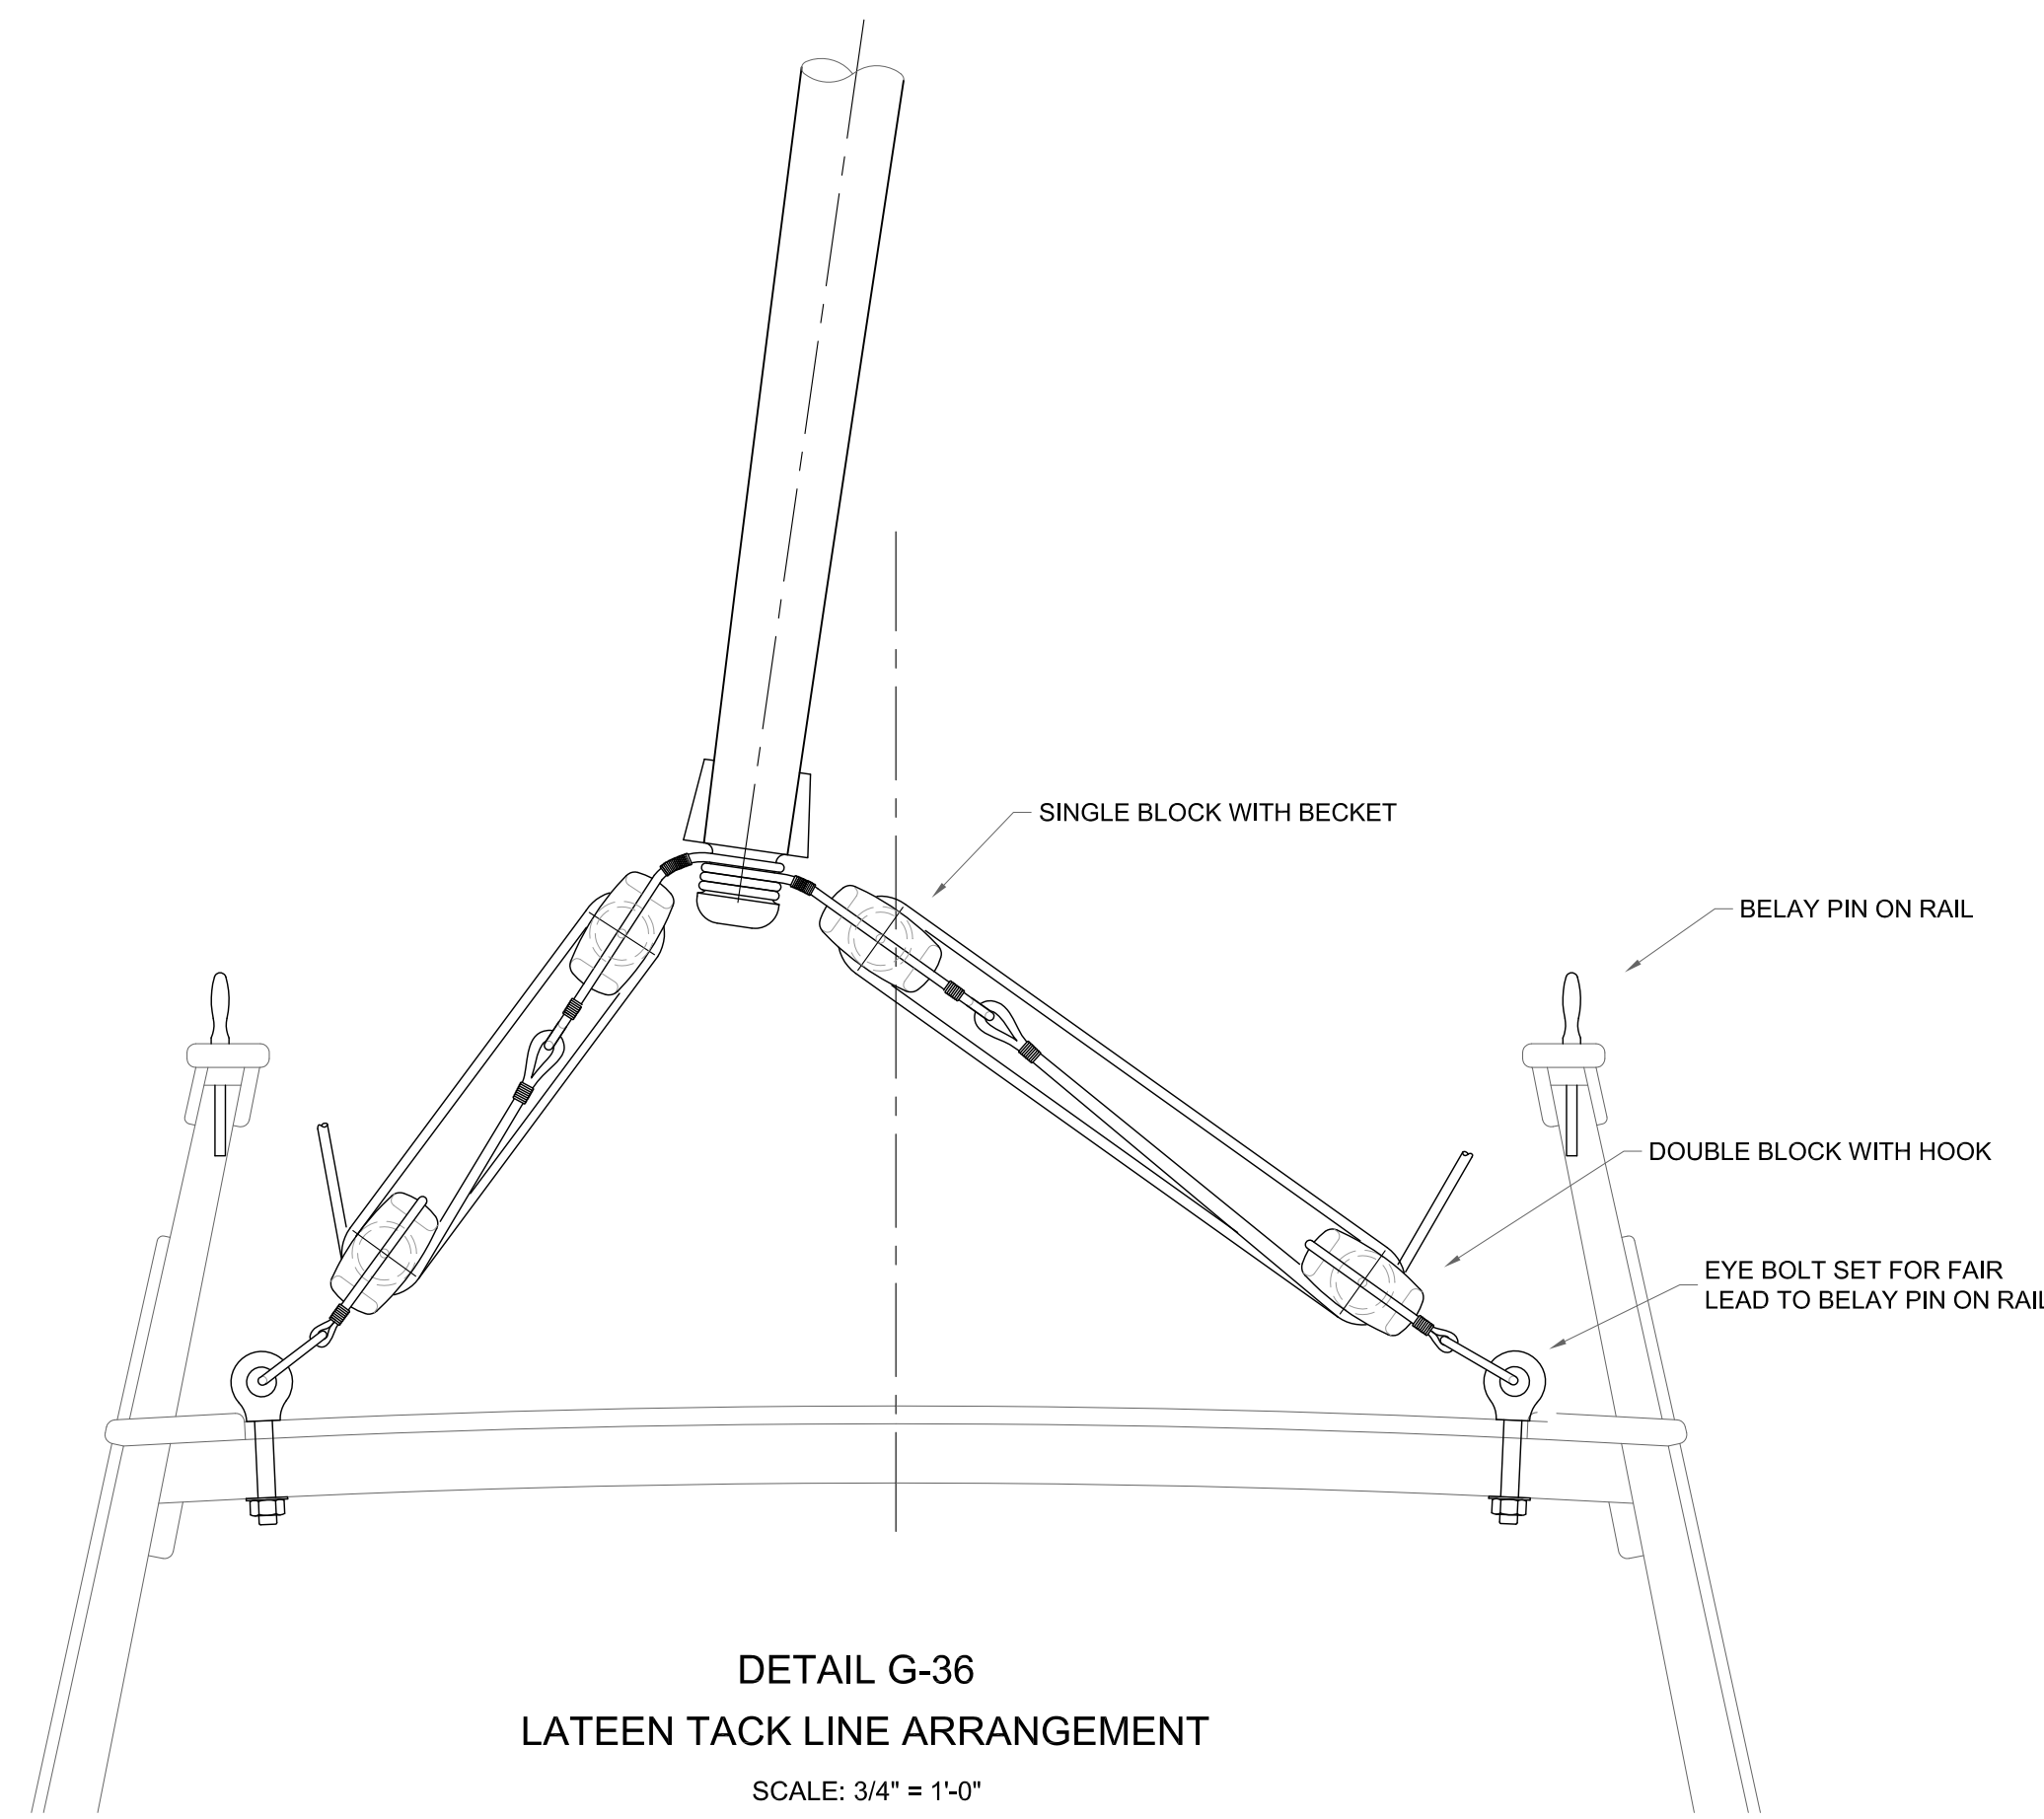


DETAIL G-36
LATEEN TACK LINE ARRANGEMENT
SCALE: 3/4" = 1'-0"

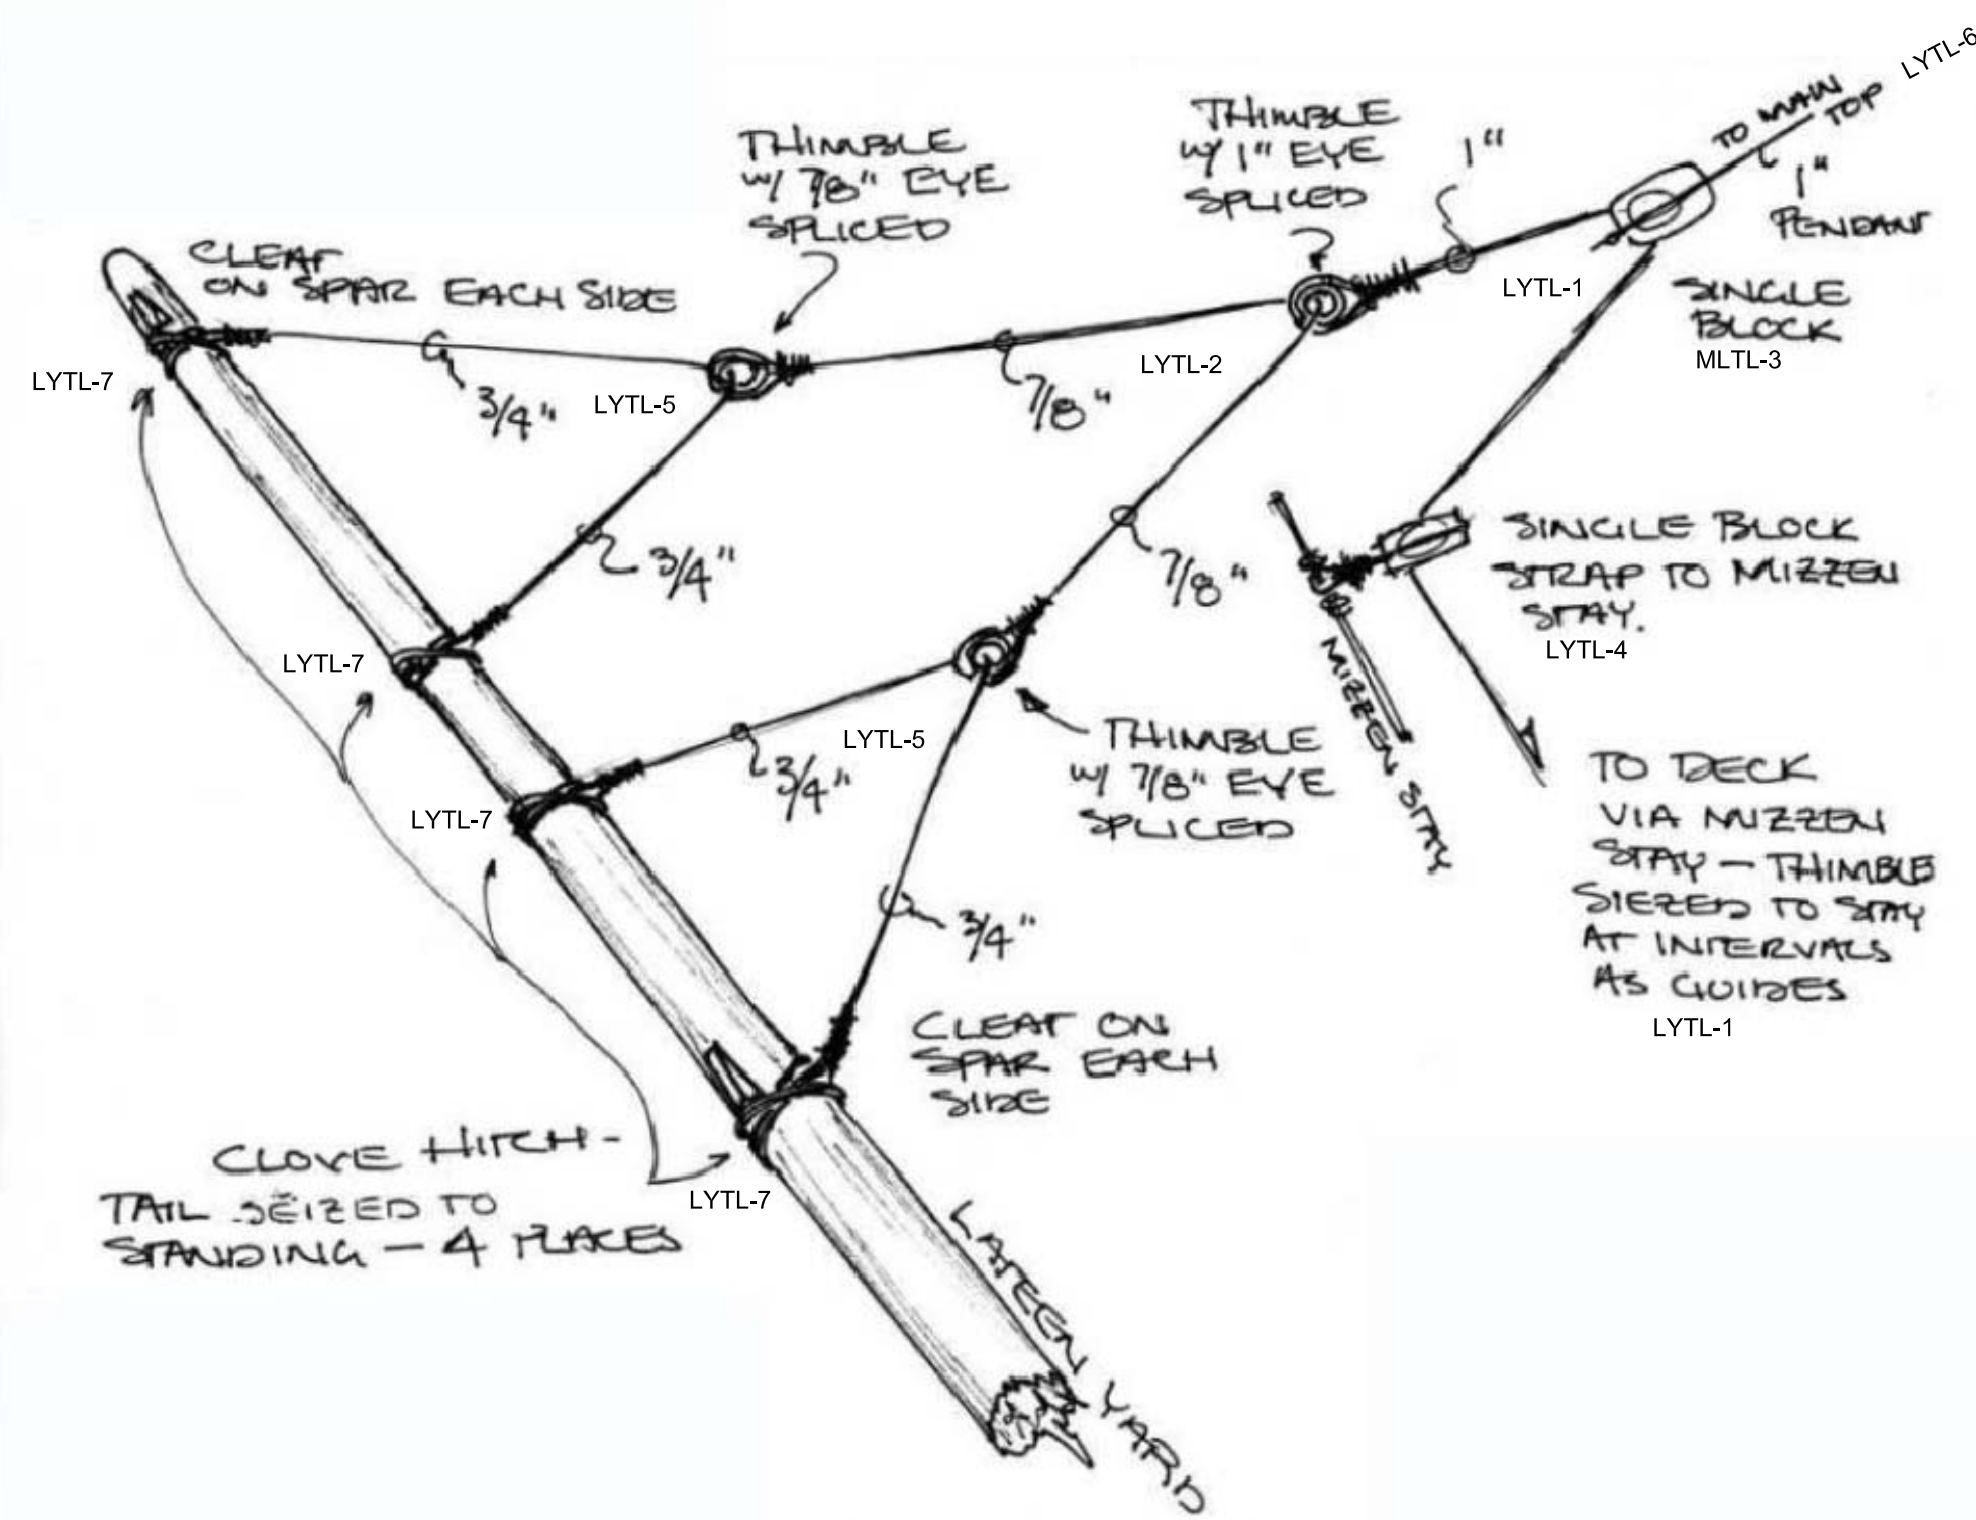


DETAIL E-36
LATEEN YARD CROWFOOT RIGGING - TOPPING LIFT
NOT TO SCALE

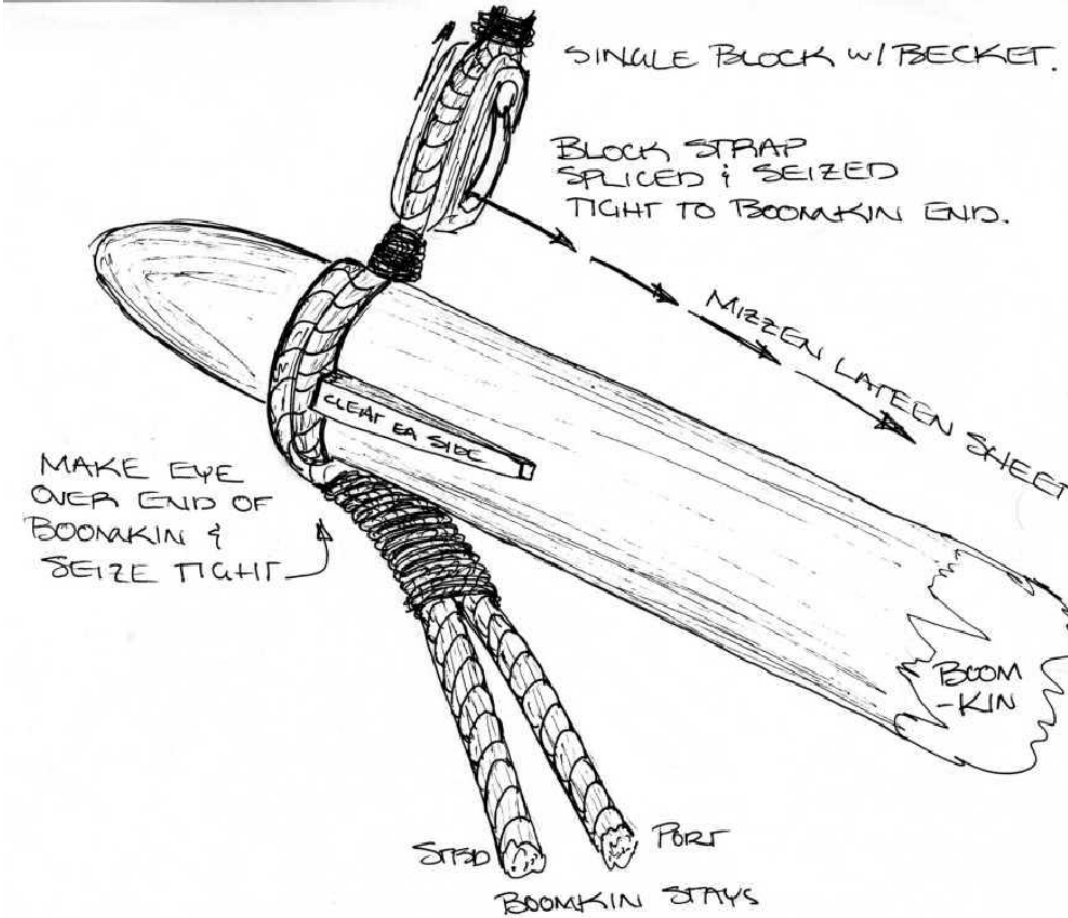


DETAIL D-35
BOOMKIN OUTBOARD END
NOT TO SCALE

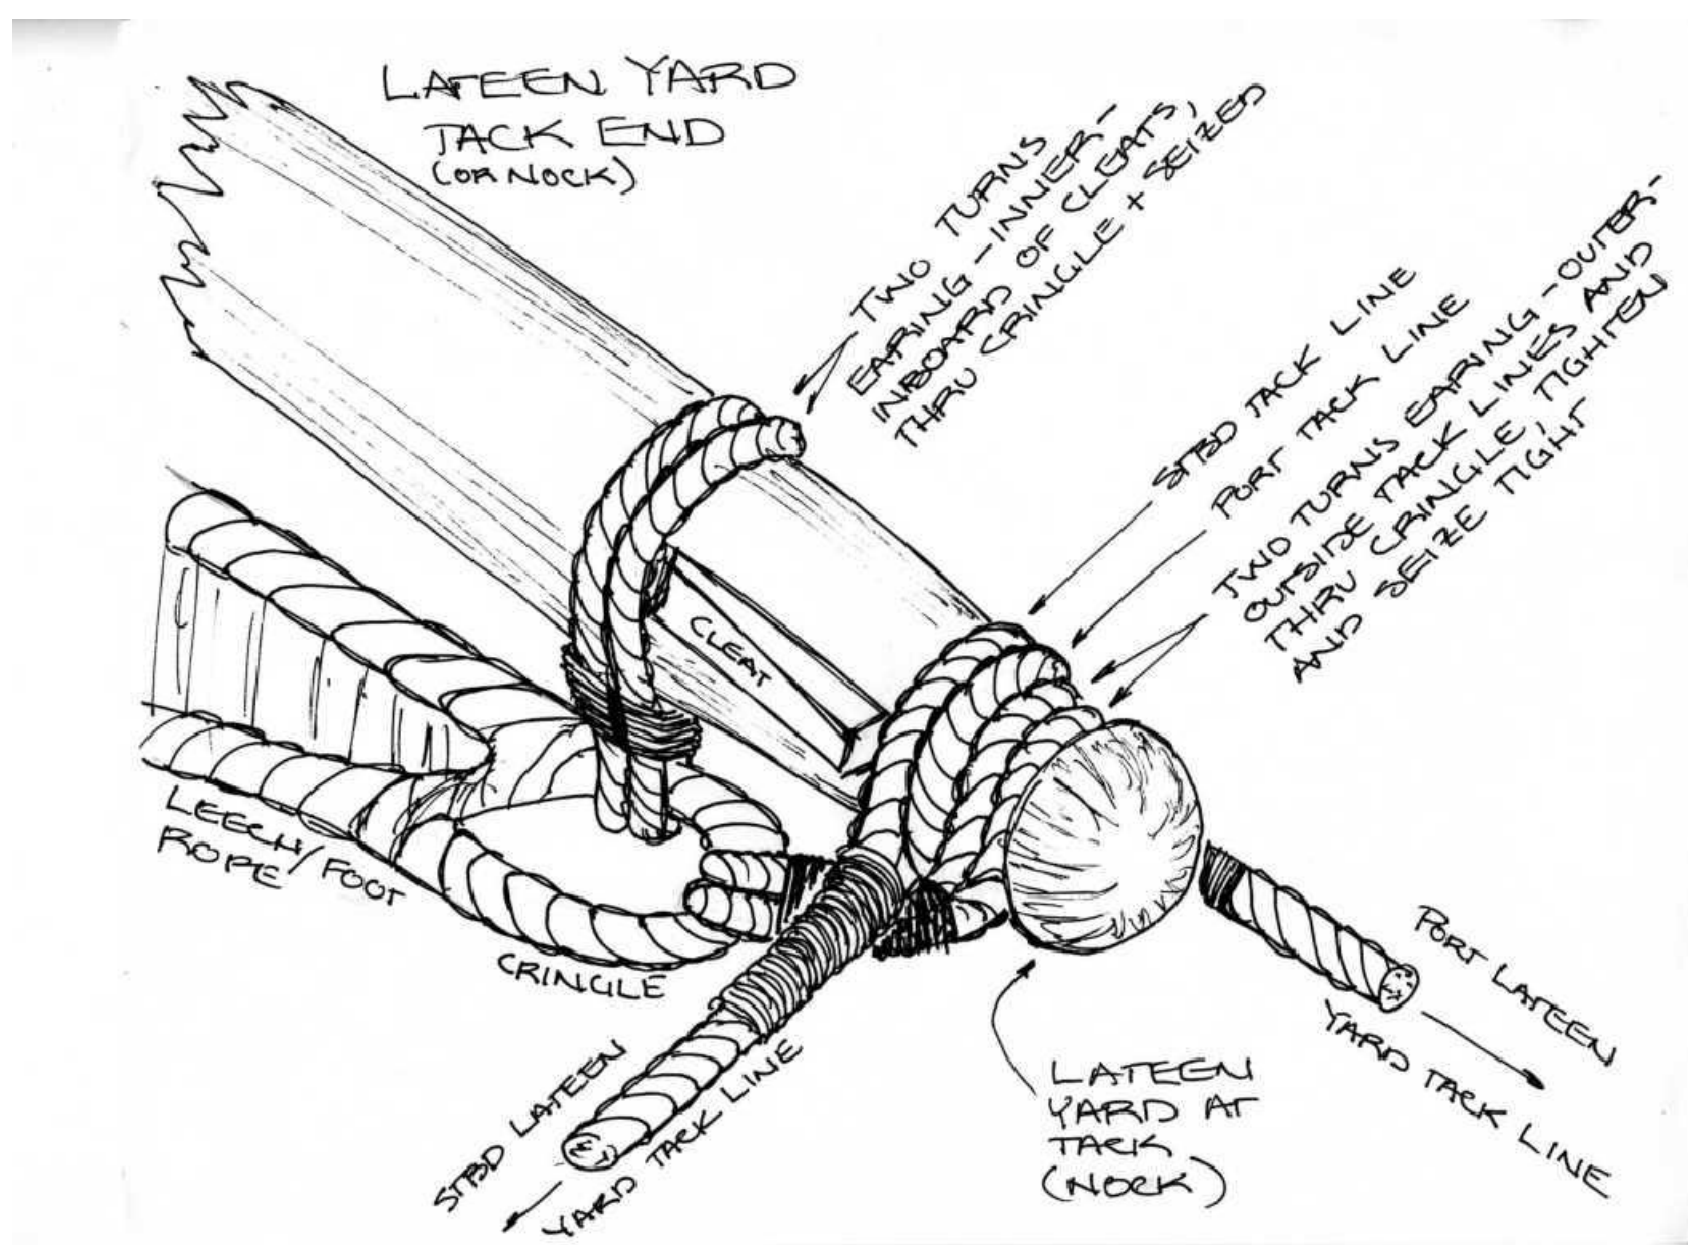

DETAIL G-33
LATEEN YARD TACK (NOCK) END ARRANGEMENT
NO SCALE

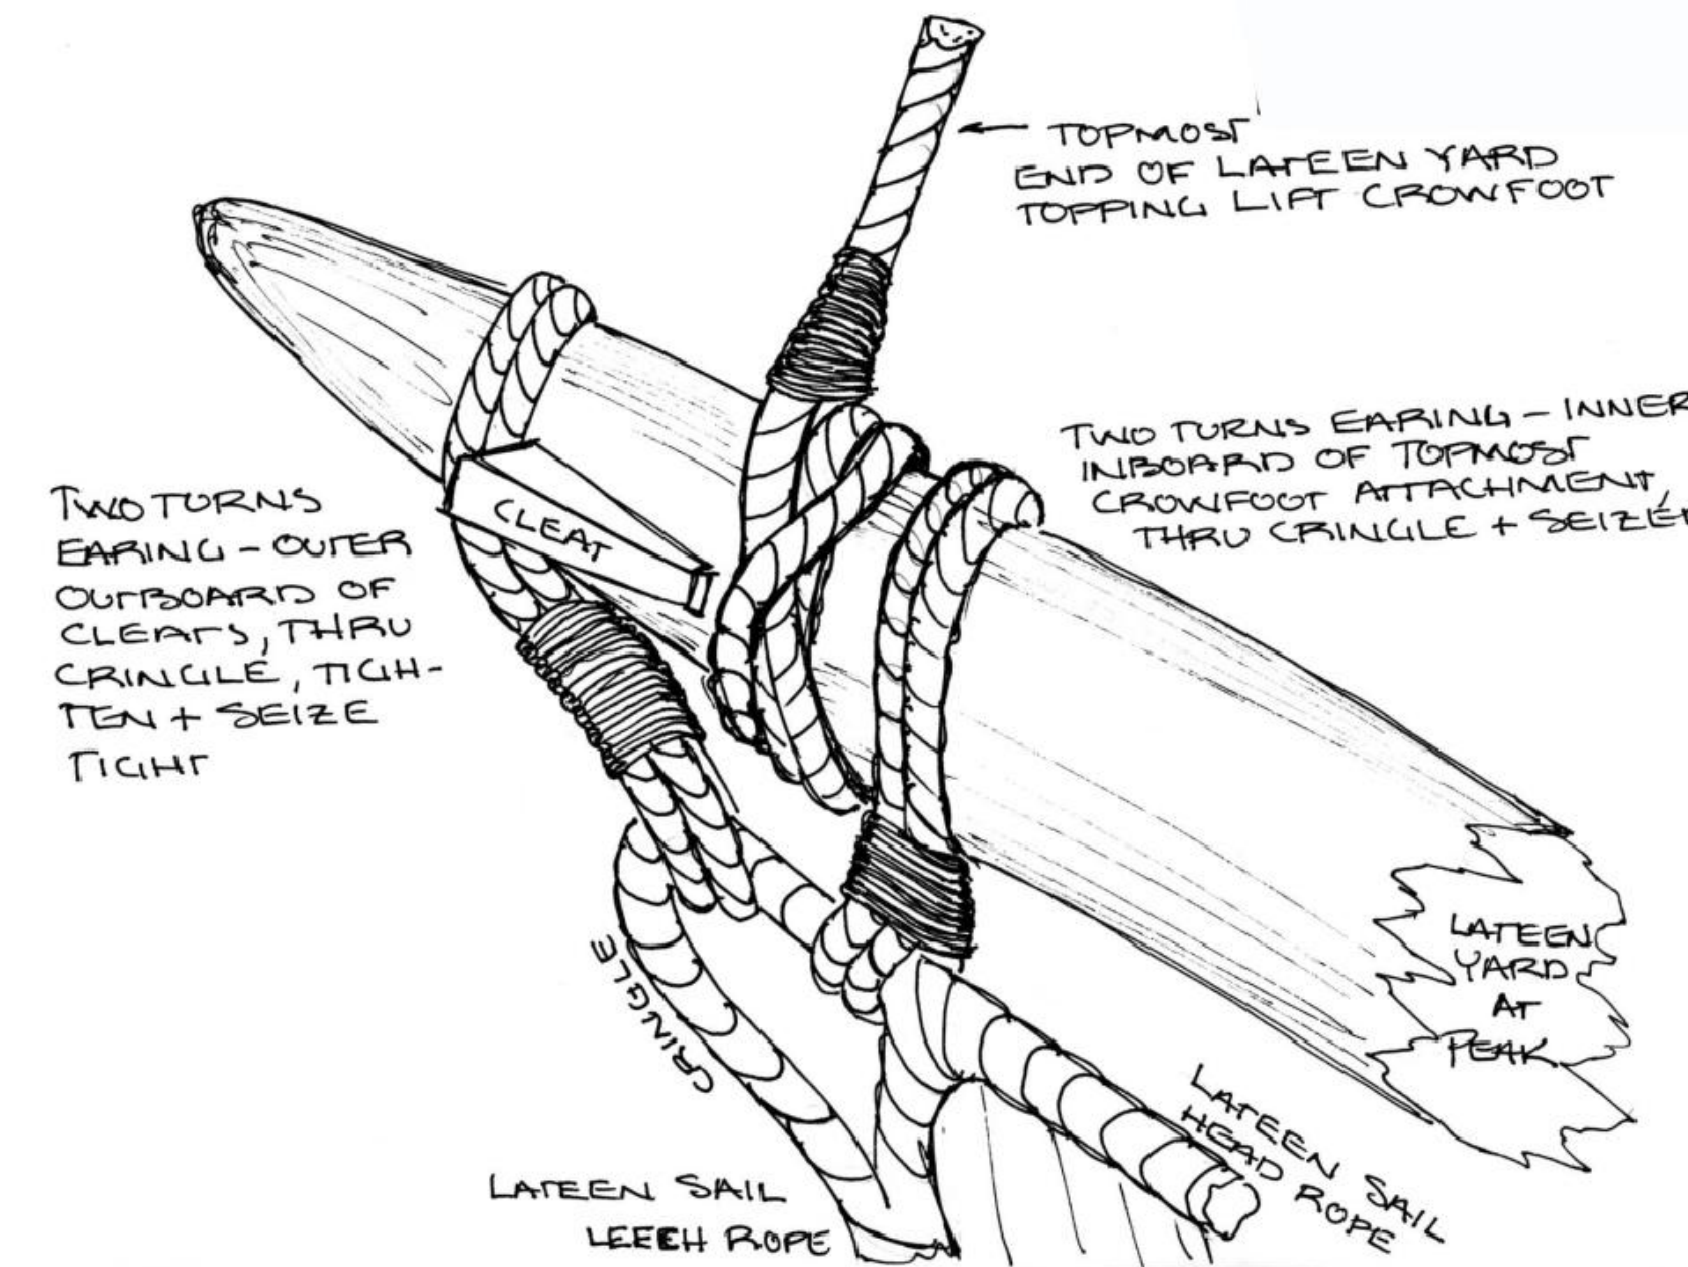

DETAIL E-34
LATEEN YARD PEAK END
NOT TO SCALE

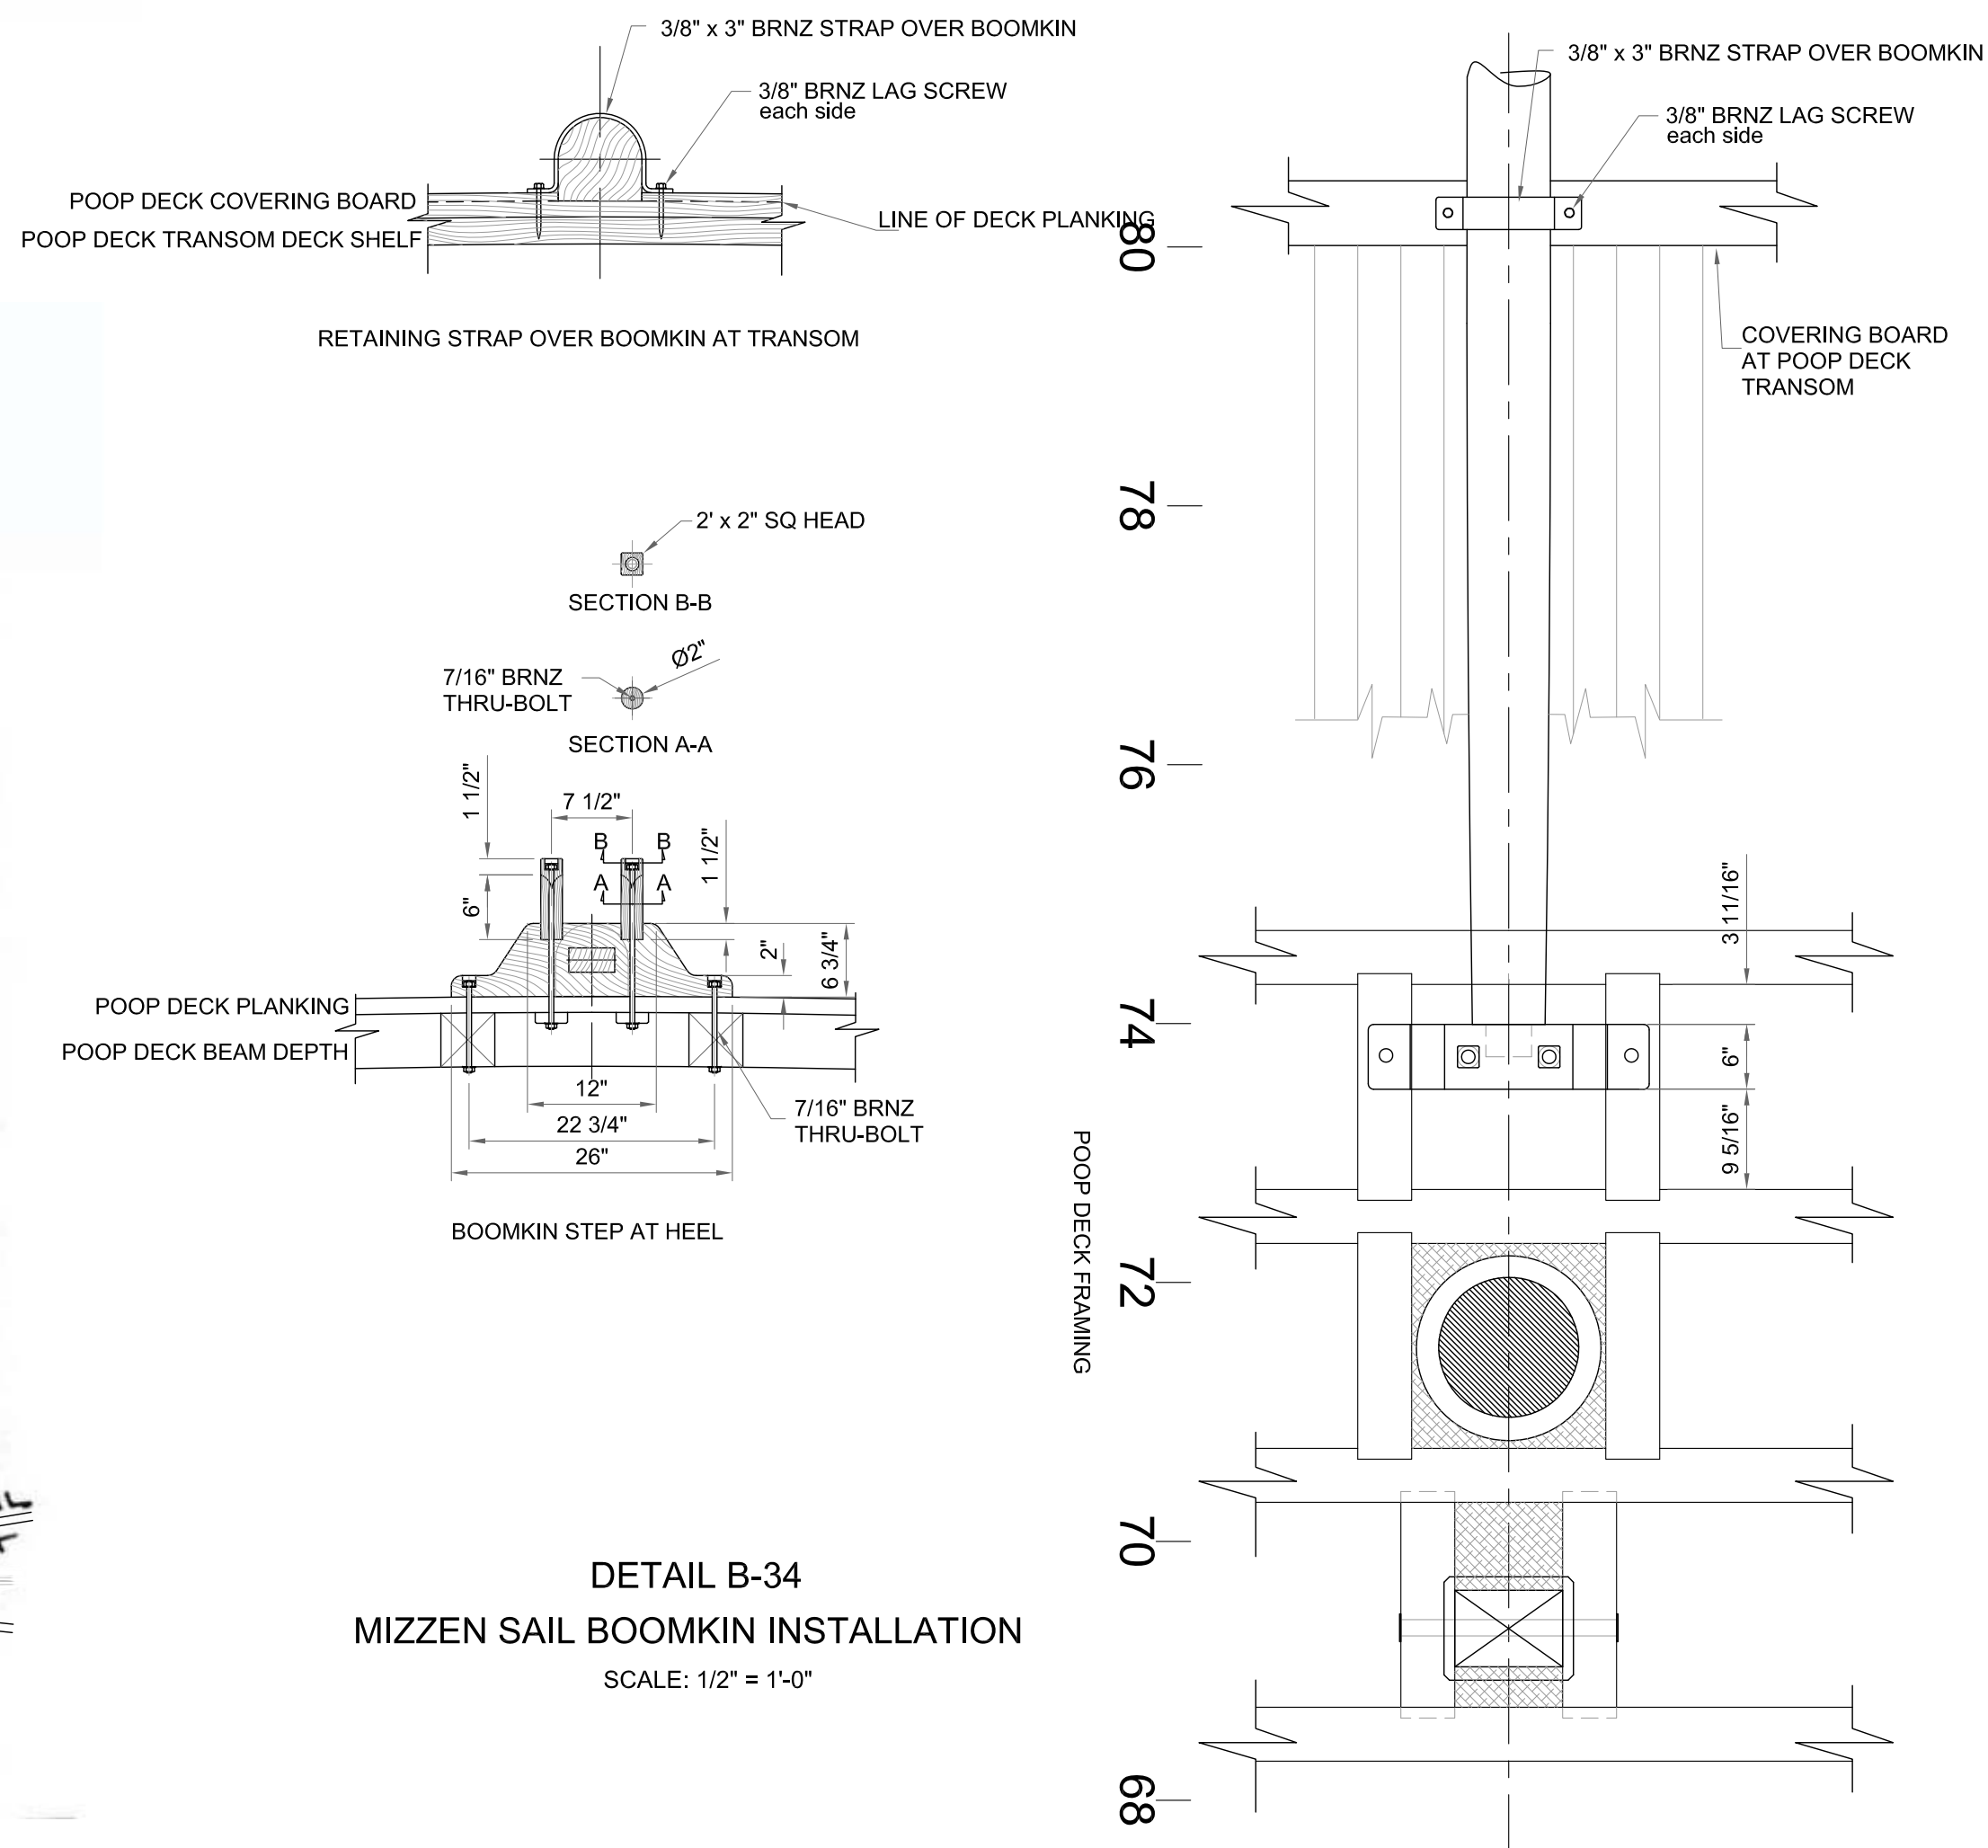

DETAIL B-34
MIZZEN SAIL BOOMKIN INSTALLATION
SCALE: 1/2" = 1'-0"

DETAIL A-35
LATEEN MIZZEN SAIL SHEET and BOOMKIN STAYS
NOT TO SCALE

PROJECT NO. 08-SS	PROJECT TITLE S/V SAN SALVADOR
DRAWING TITLE RUNNING RIGGING DETAILS - MIZZEN MAST	
SCALE as noted	UNITS INCH
DATE 28 AUG 2013	DRAWN BY DHS/PRK
SHEET 05-09	DWG NO. 09-04-103