




DETAIL: J-48
END OF BOWSPRIT ARRANGEMENT
NO SCALE

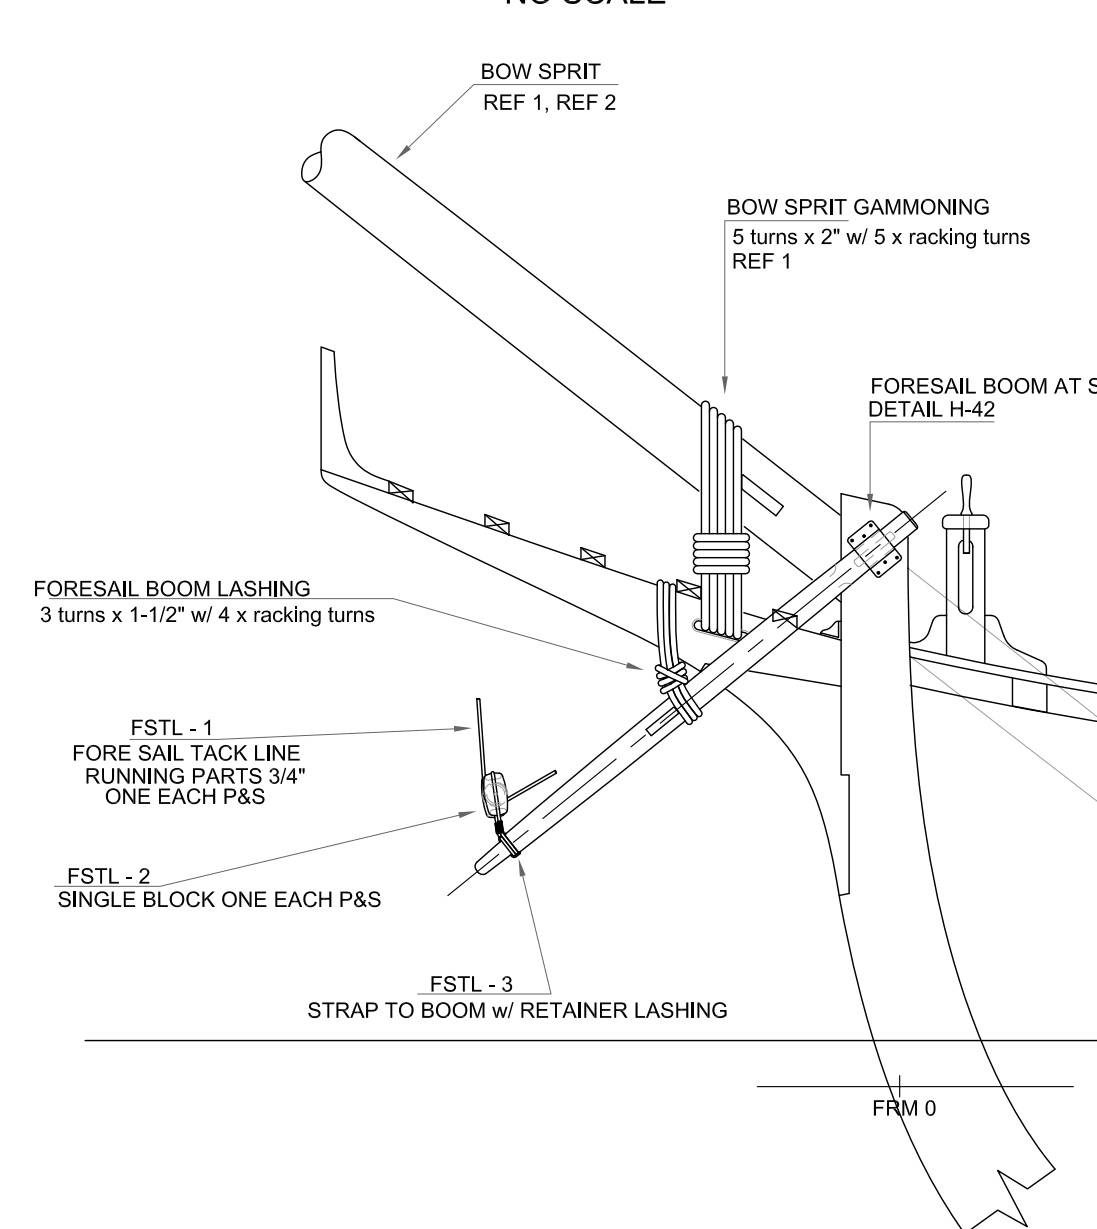


DETAIL: G-48
BOWSPRIT AND FORESAIL BOOM - PORT SIDE
SCALE: 1/4" = 1'-0"

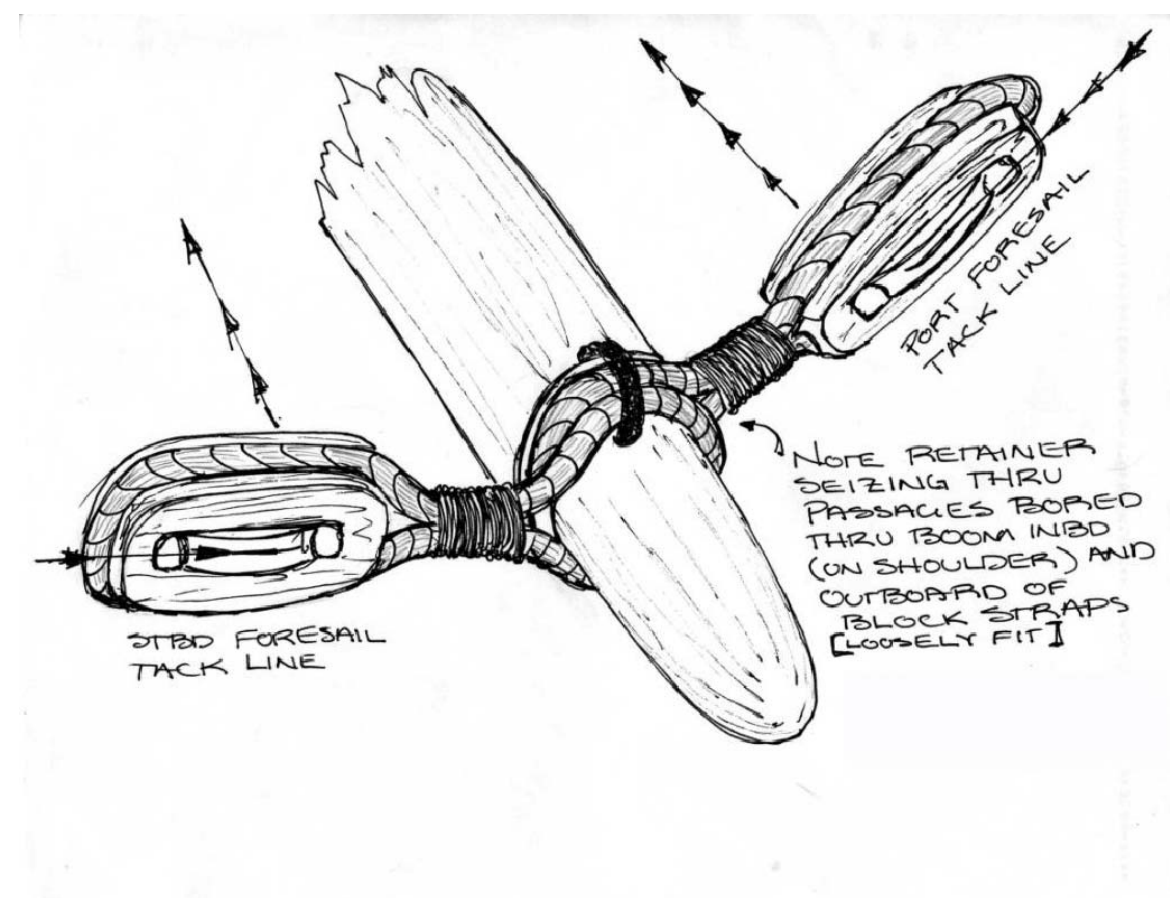


DETAIL: F-48
END OF FORESAIL BOOM ARRANGEMENT
NO SCALE

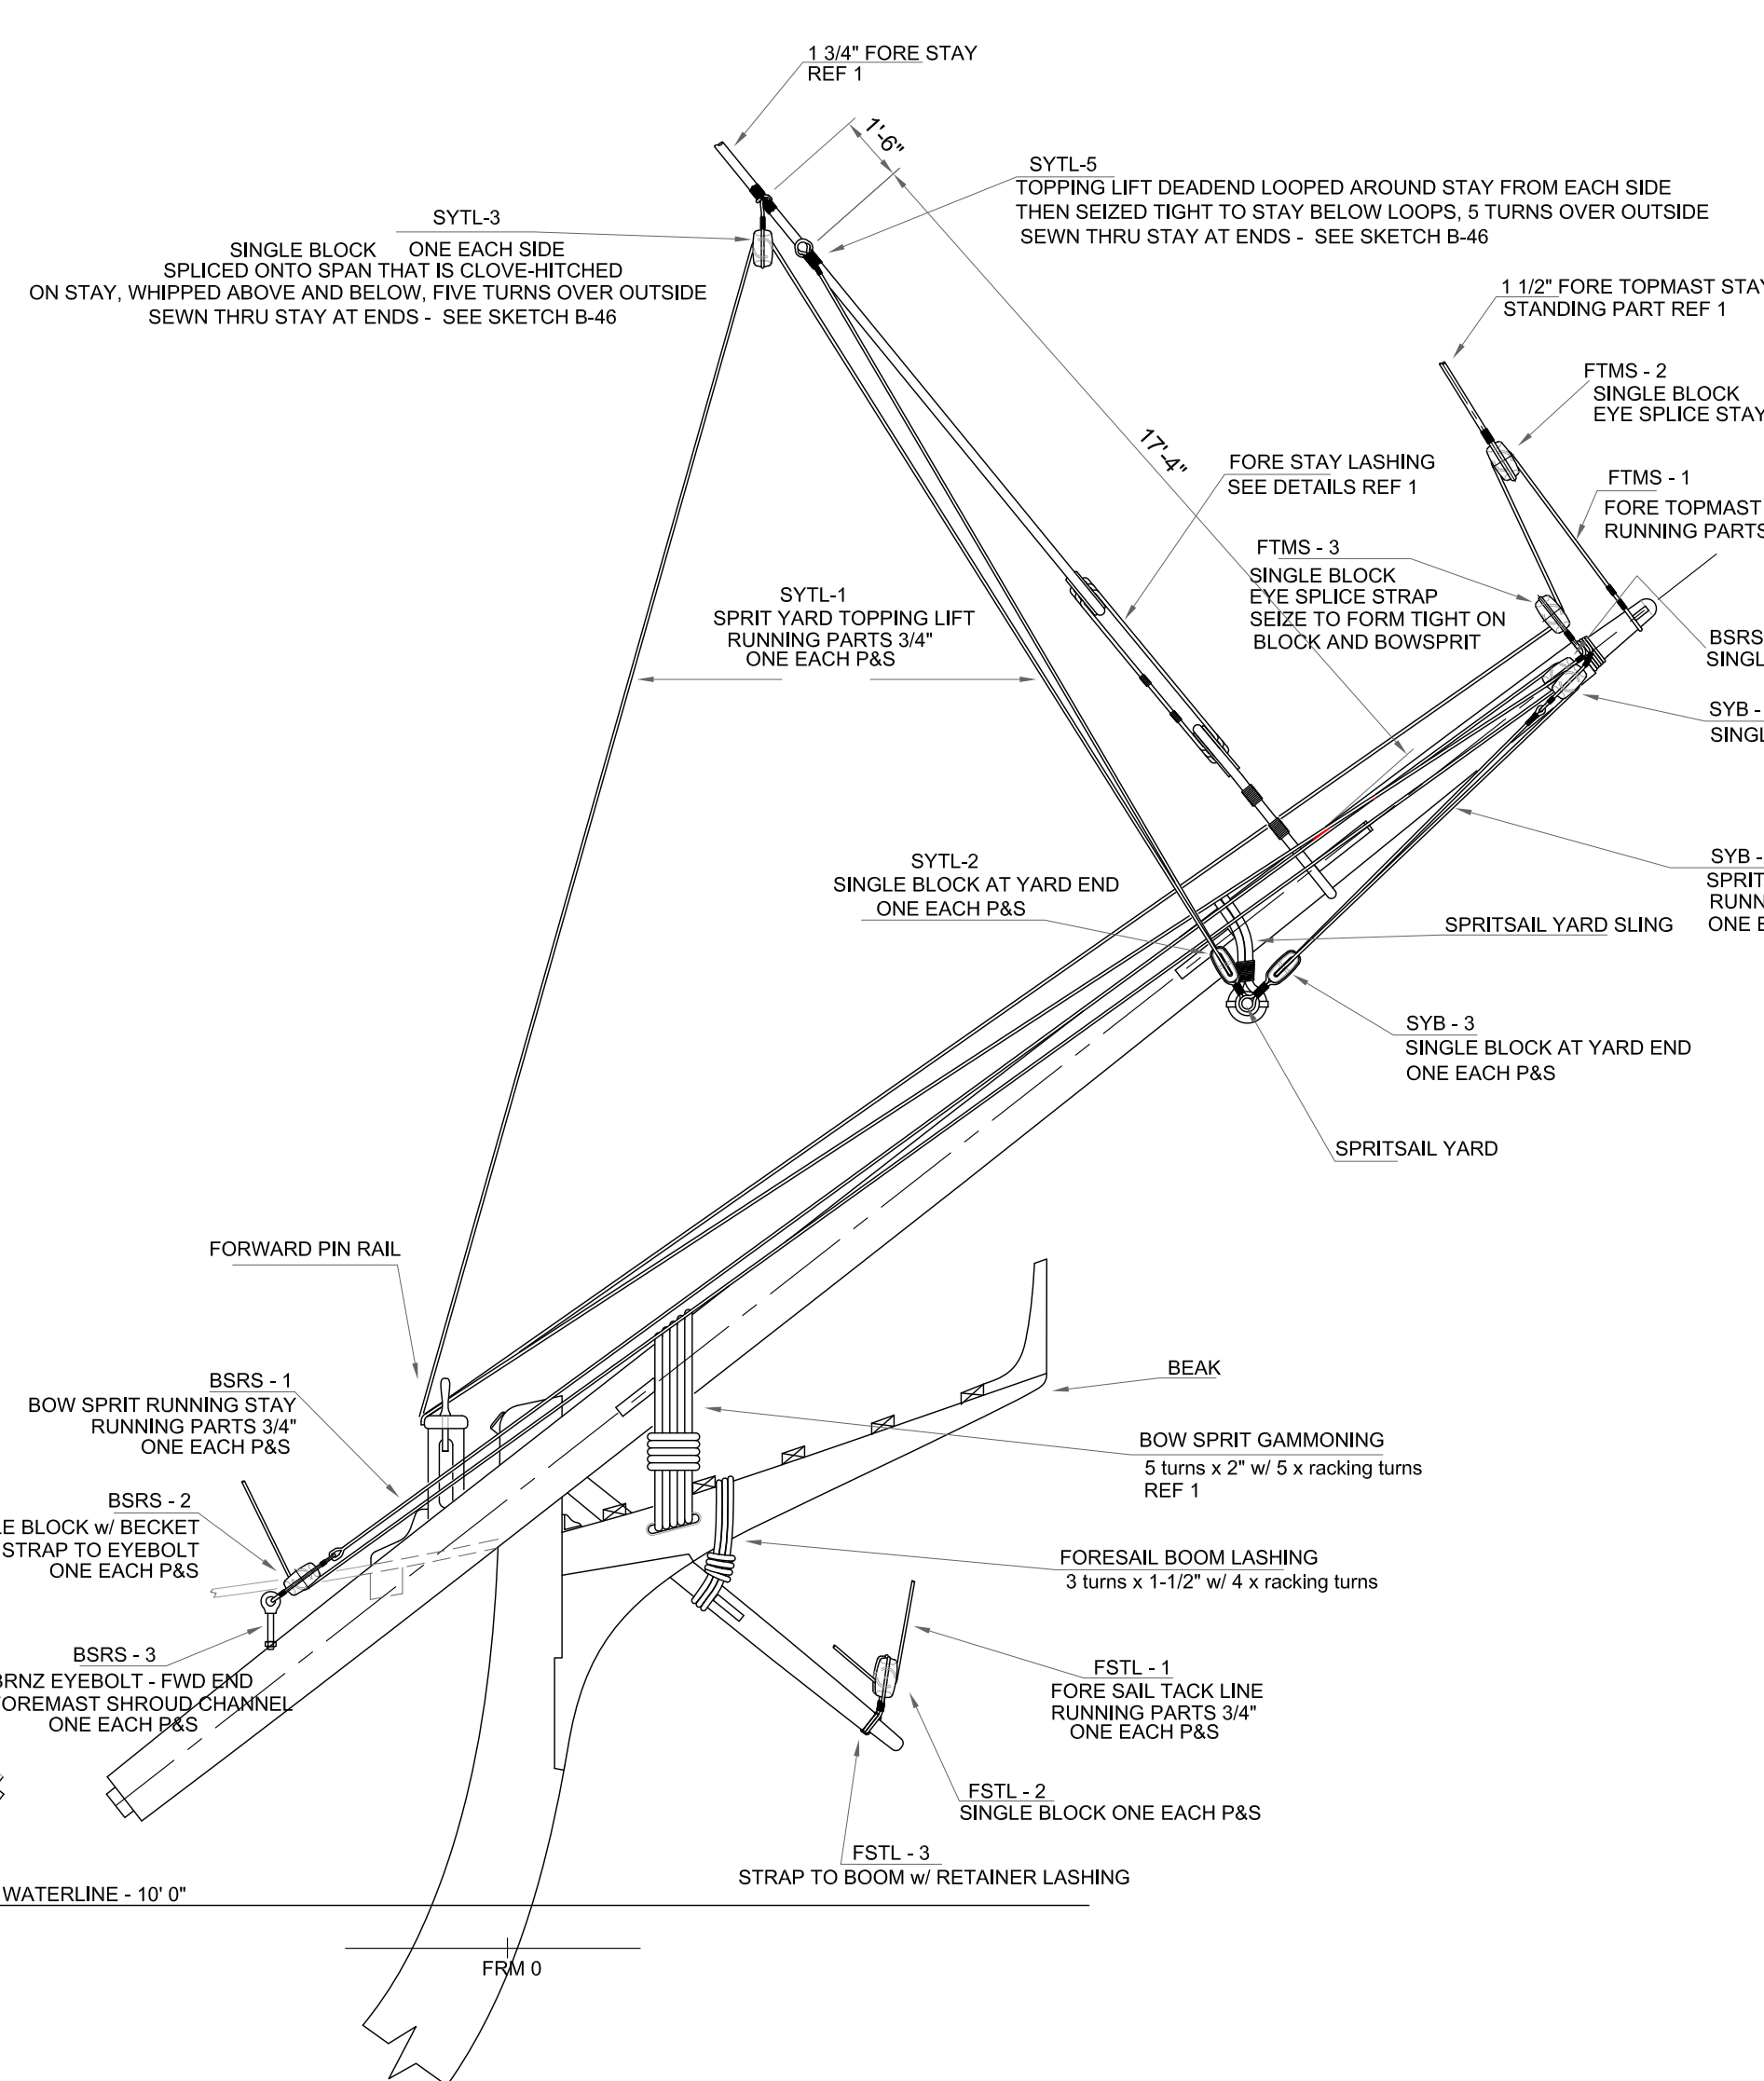


DETAIL: G-46
BOWSPRIT AND FORESAIL BOOM - STBD SIDE
SCALE: 1/4" = 1'-0"

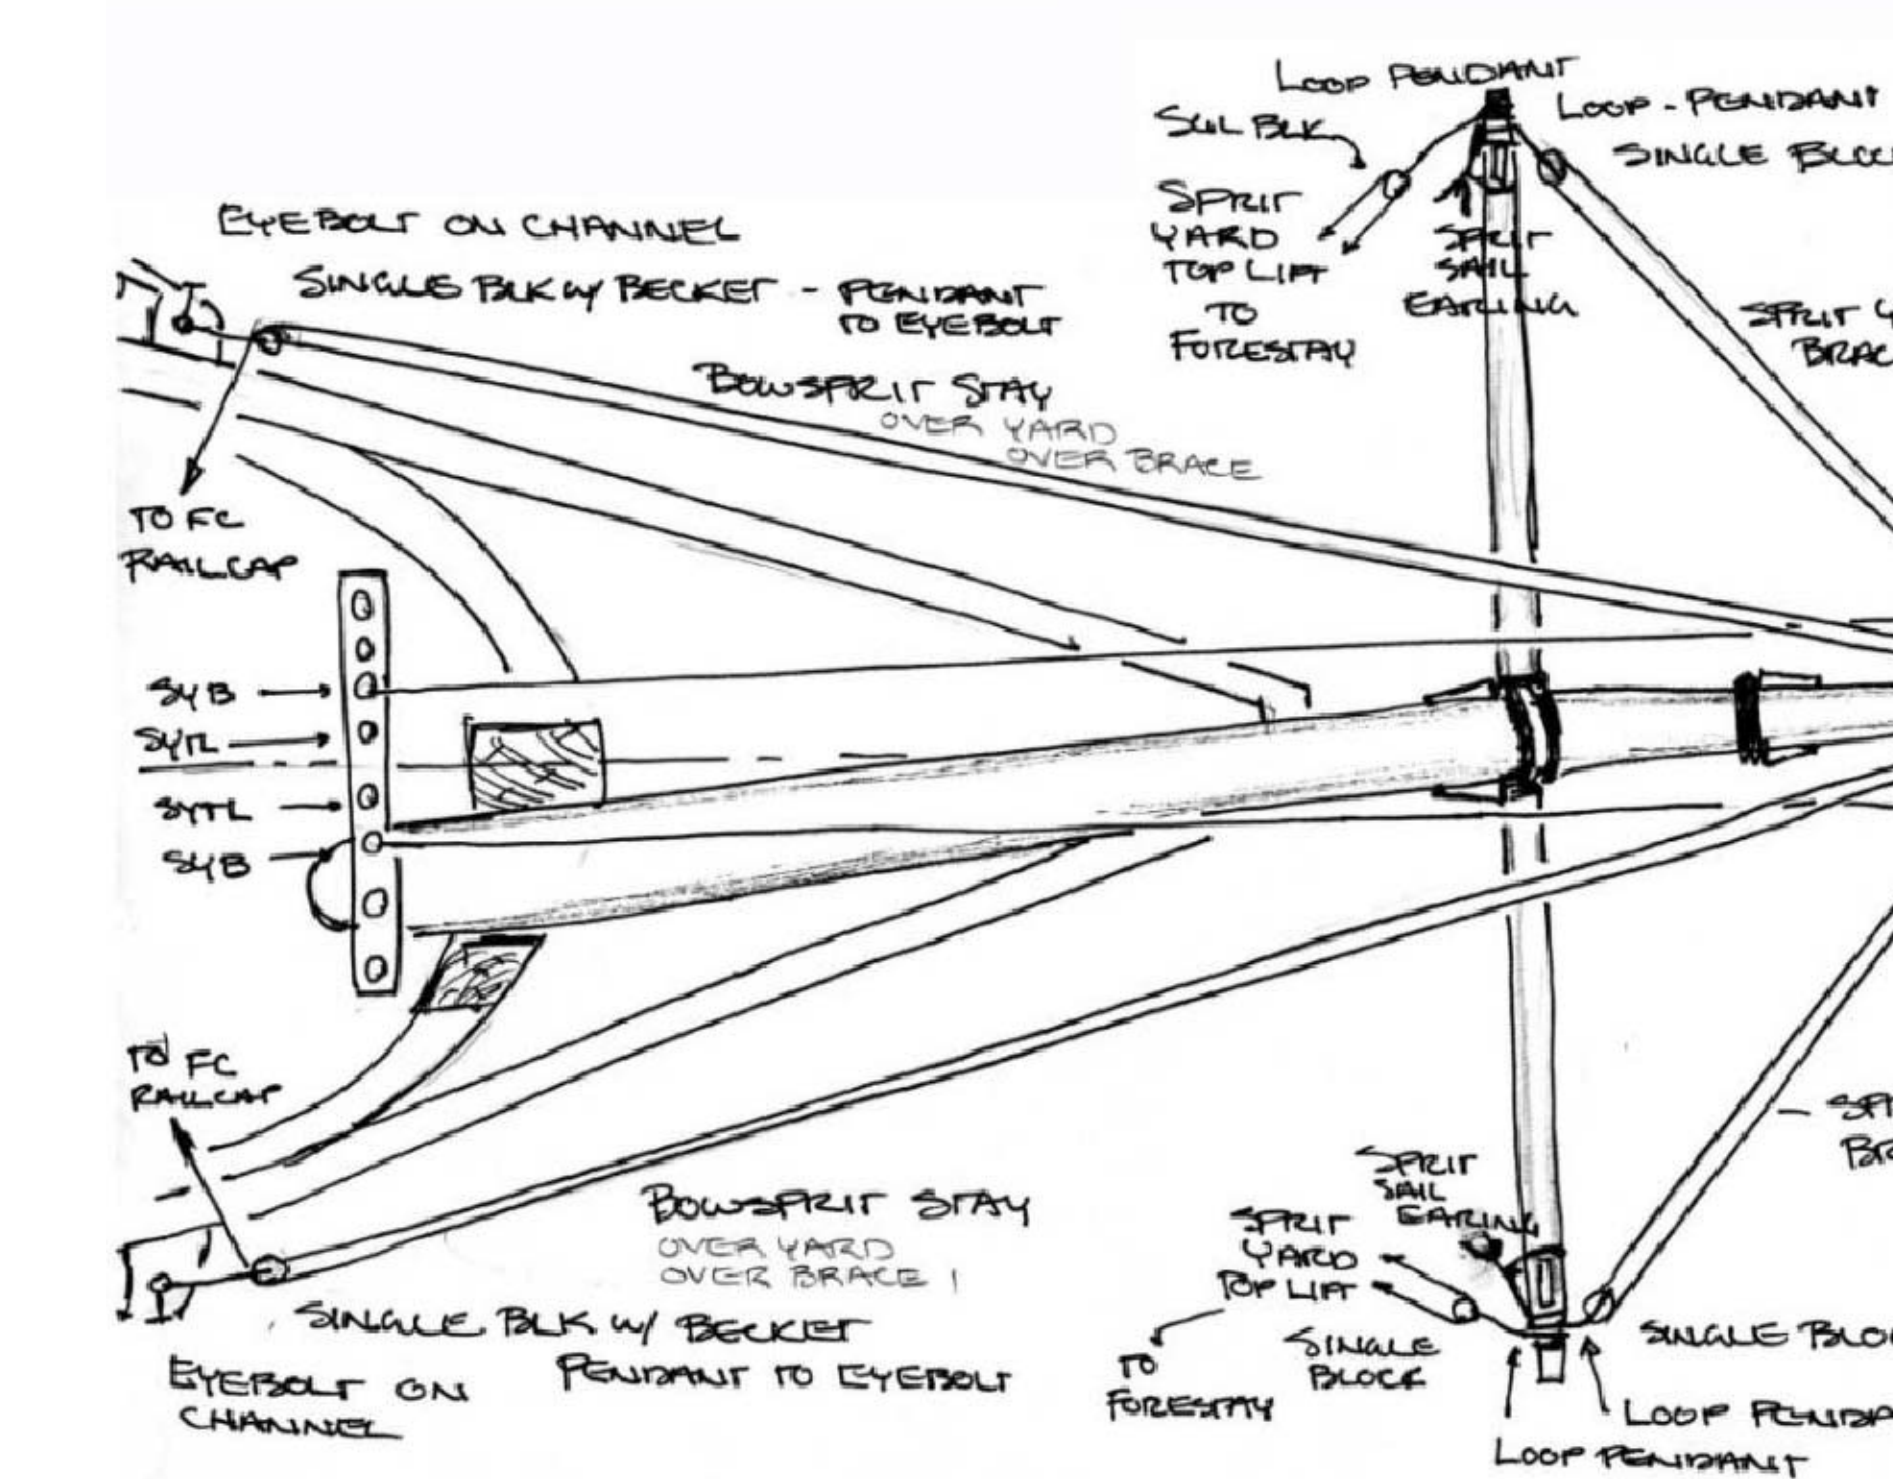


DETAIL: E-46
BOWSPRIT AND SPRITSAIL YARD PLAN ARRANGEMENT SKETCH
NO SCALE

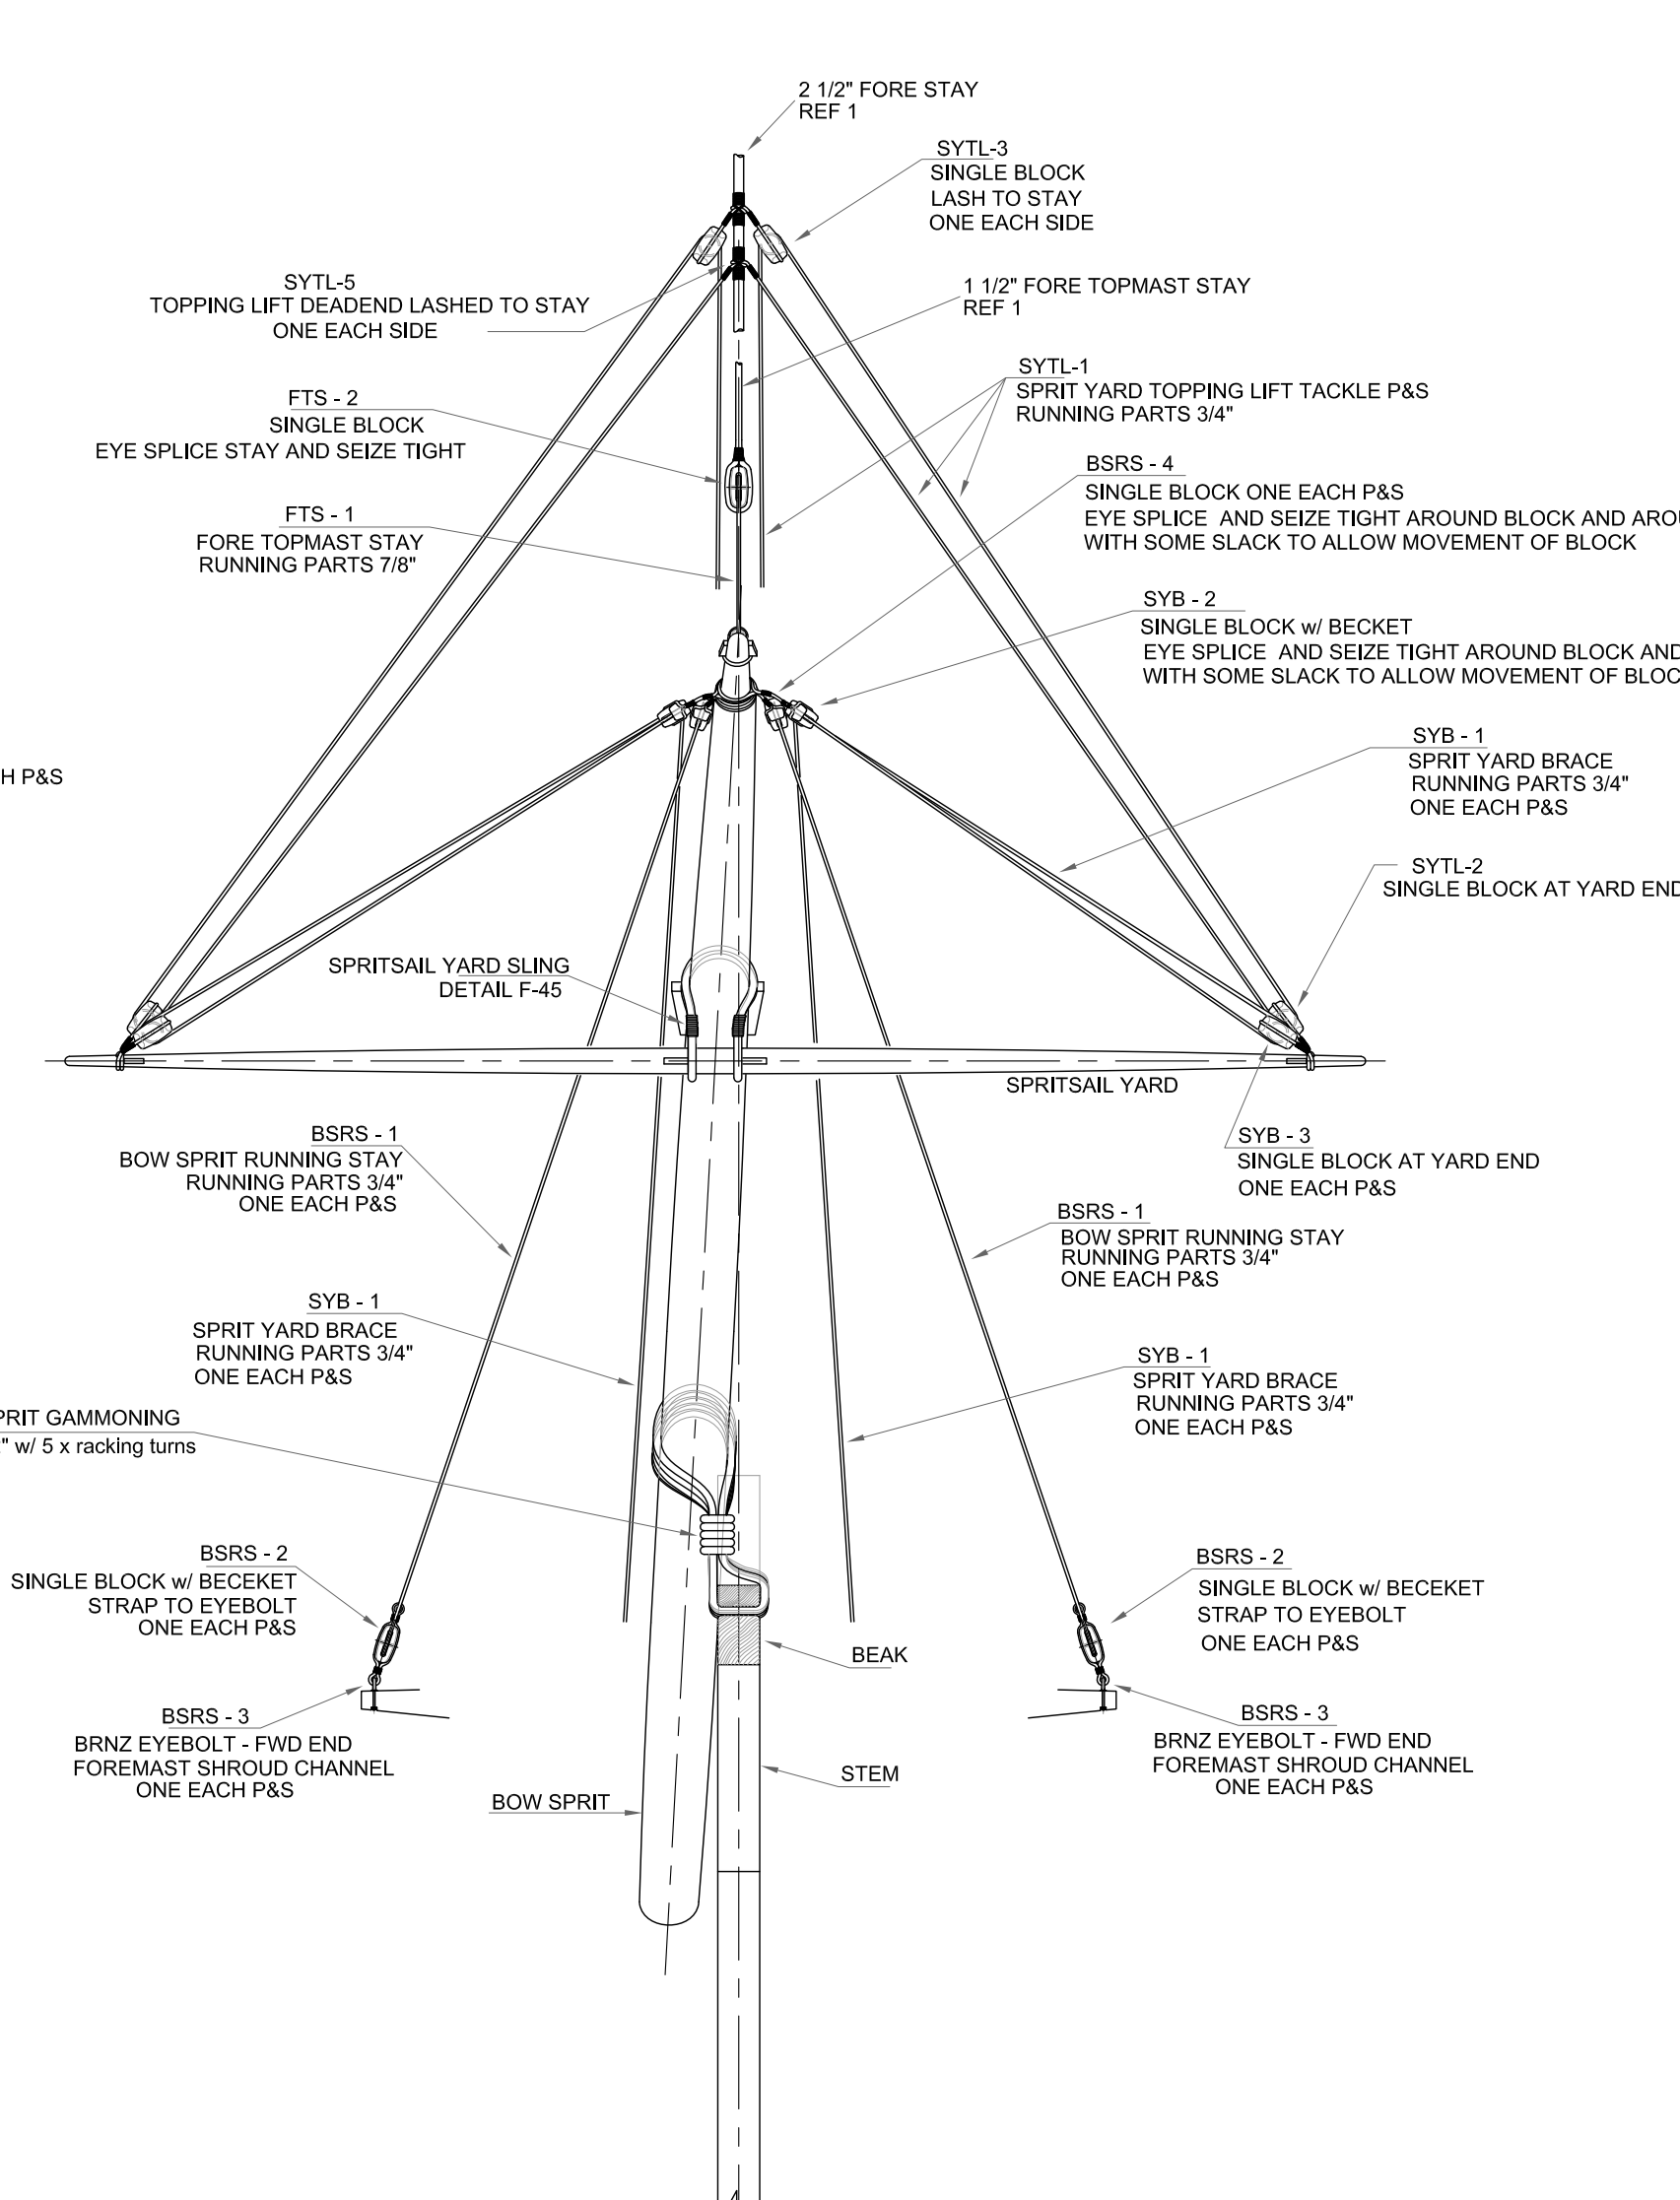


DETAIL: G-44
BOWSPRIT LOOKING AFT FROM AHEAD
SCALE: 1/4" = 1'-0"

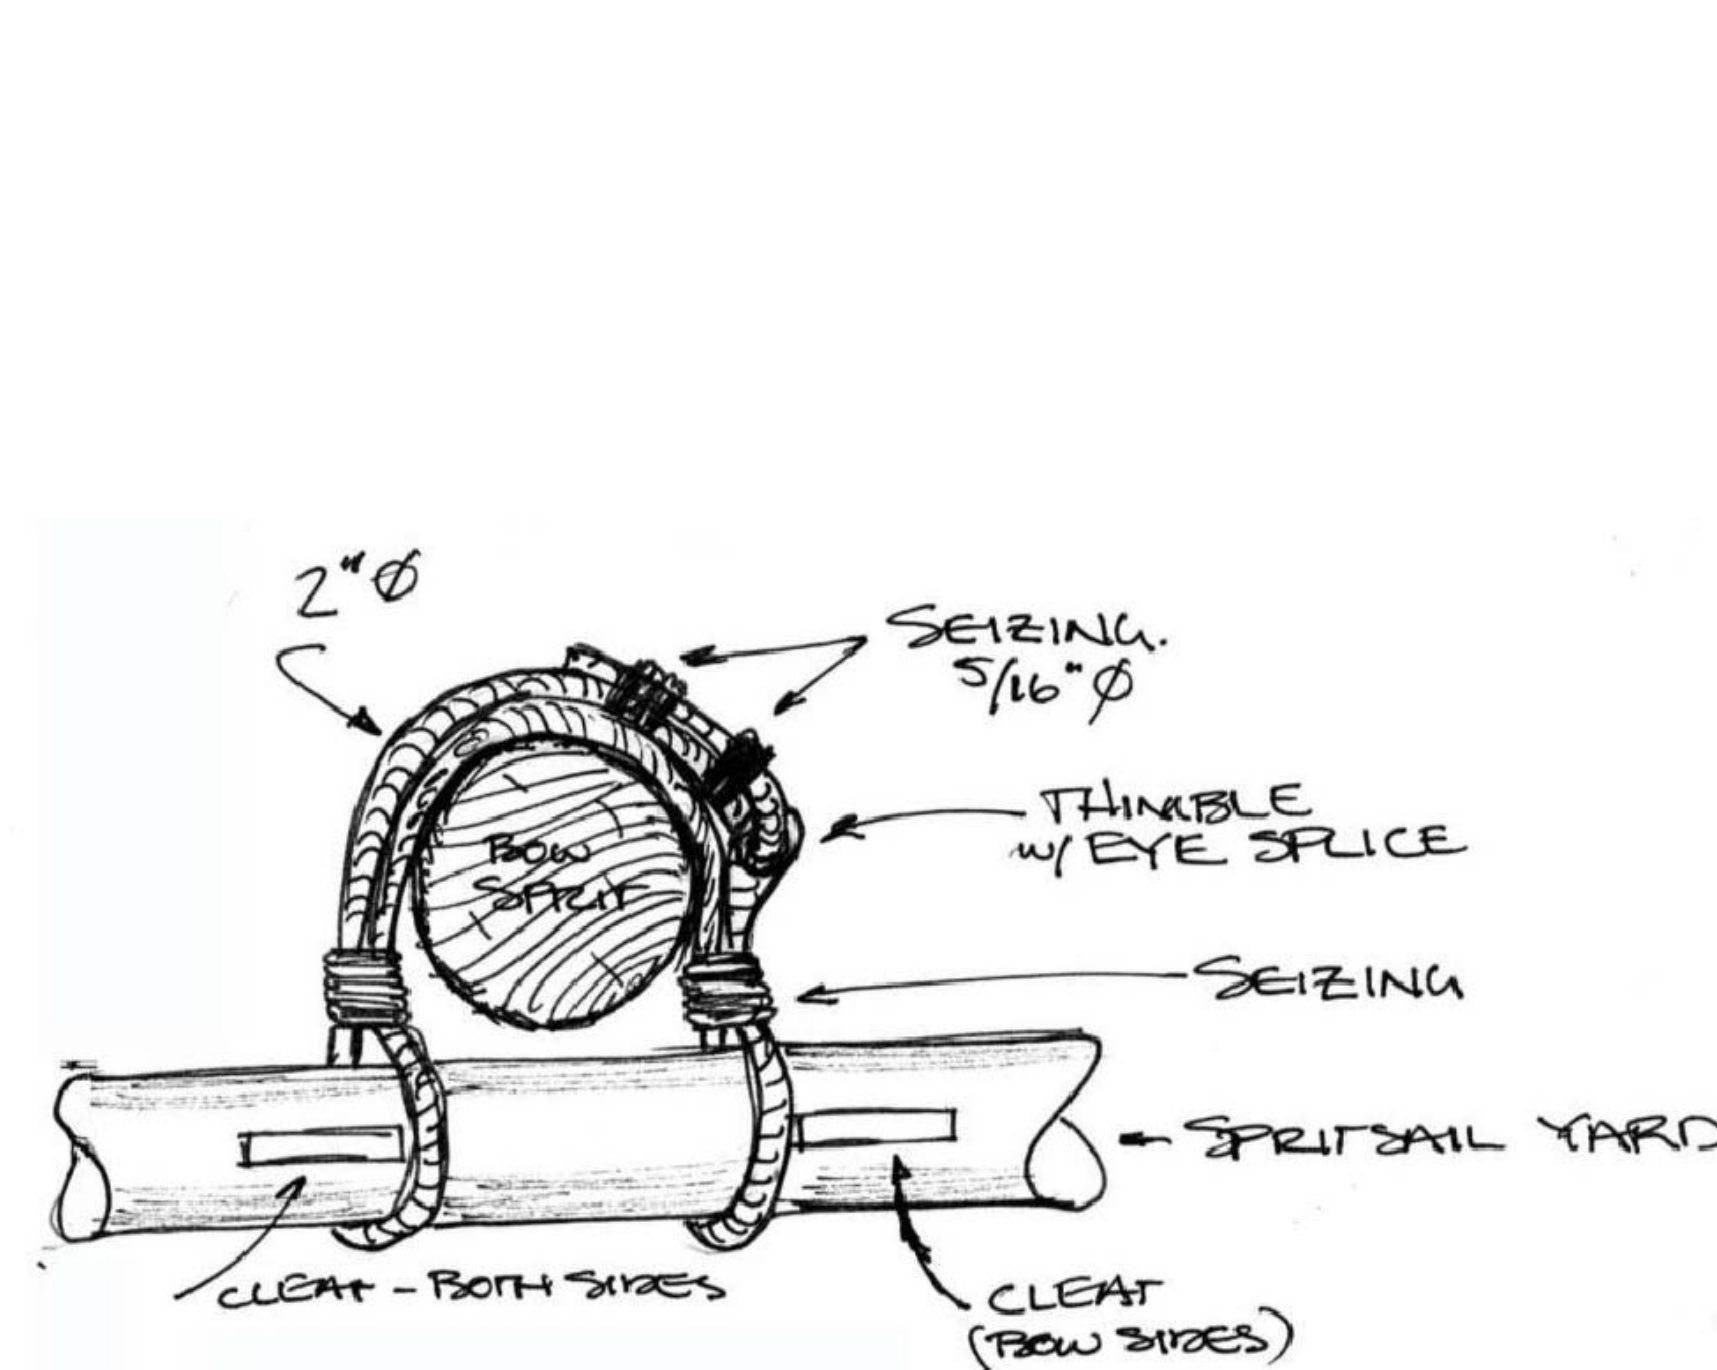


DETAIL: E-44
SPRITSAIL YARD SLING ON BOWSPRIT
NO SCALE

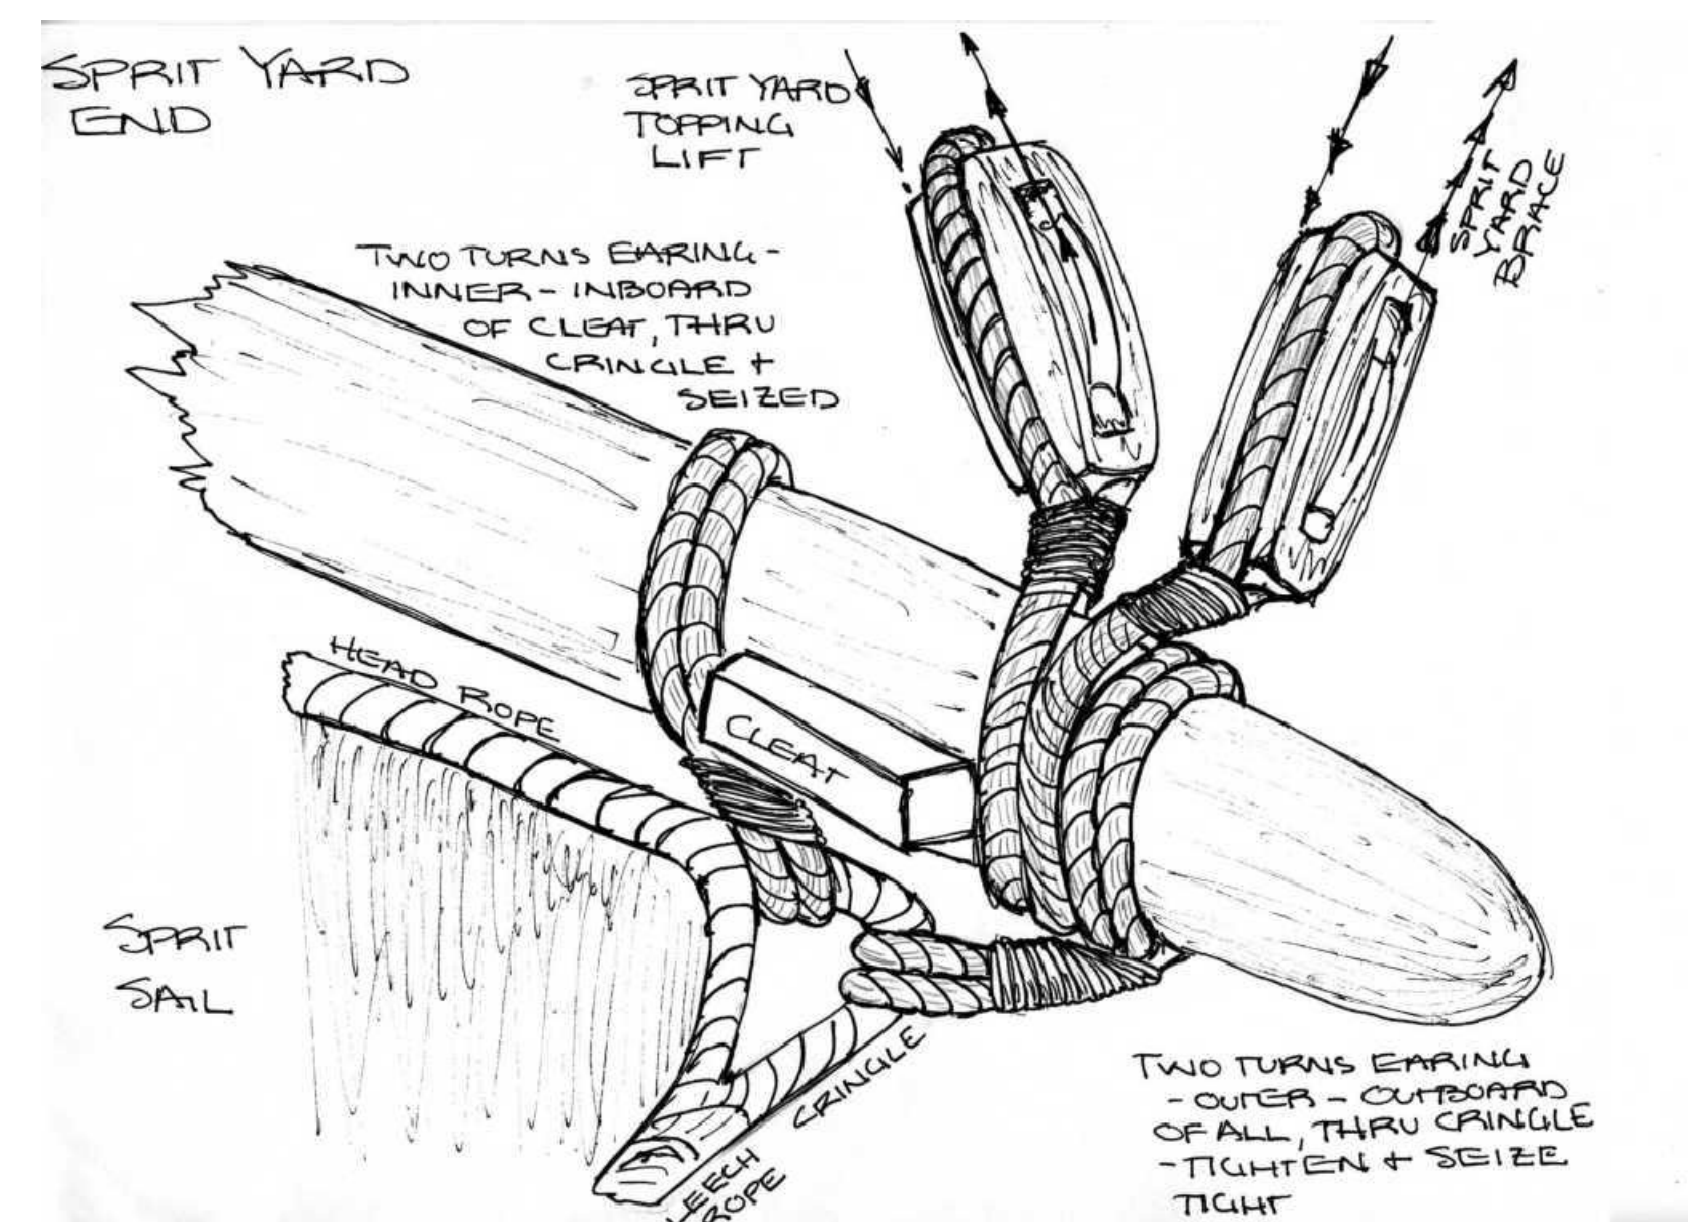


DETAIL: B-44
SPRITSAIL YARD OUTBOARD ENDS ARRANGEMENT
NO SCALE

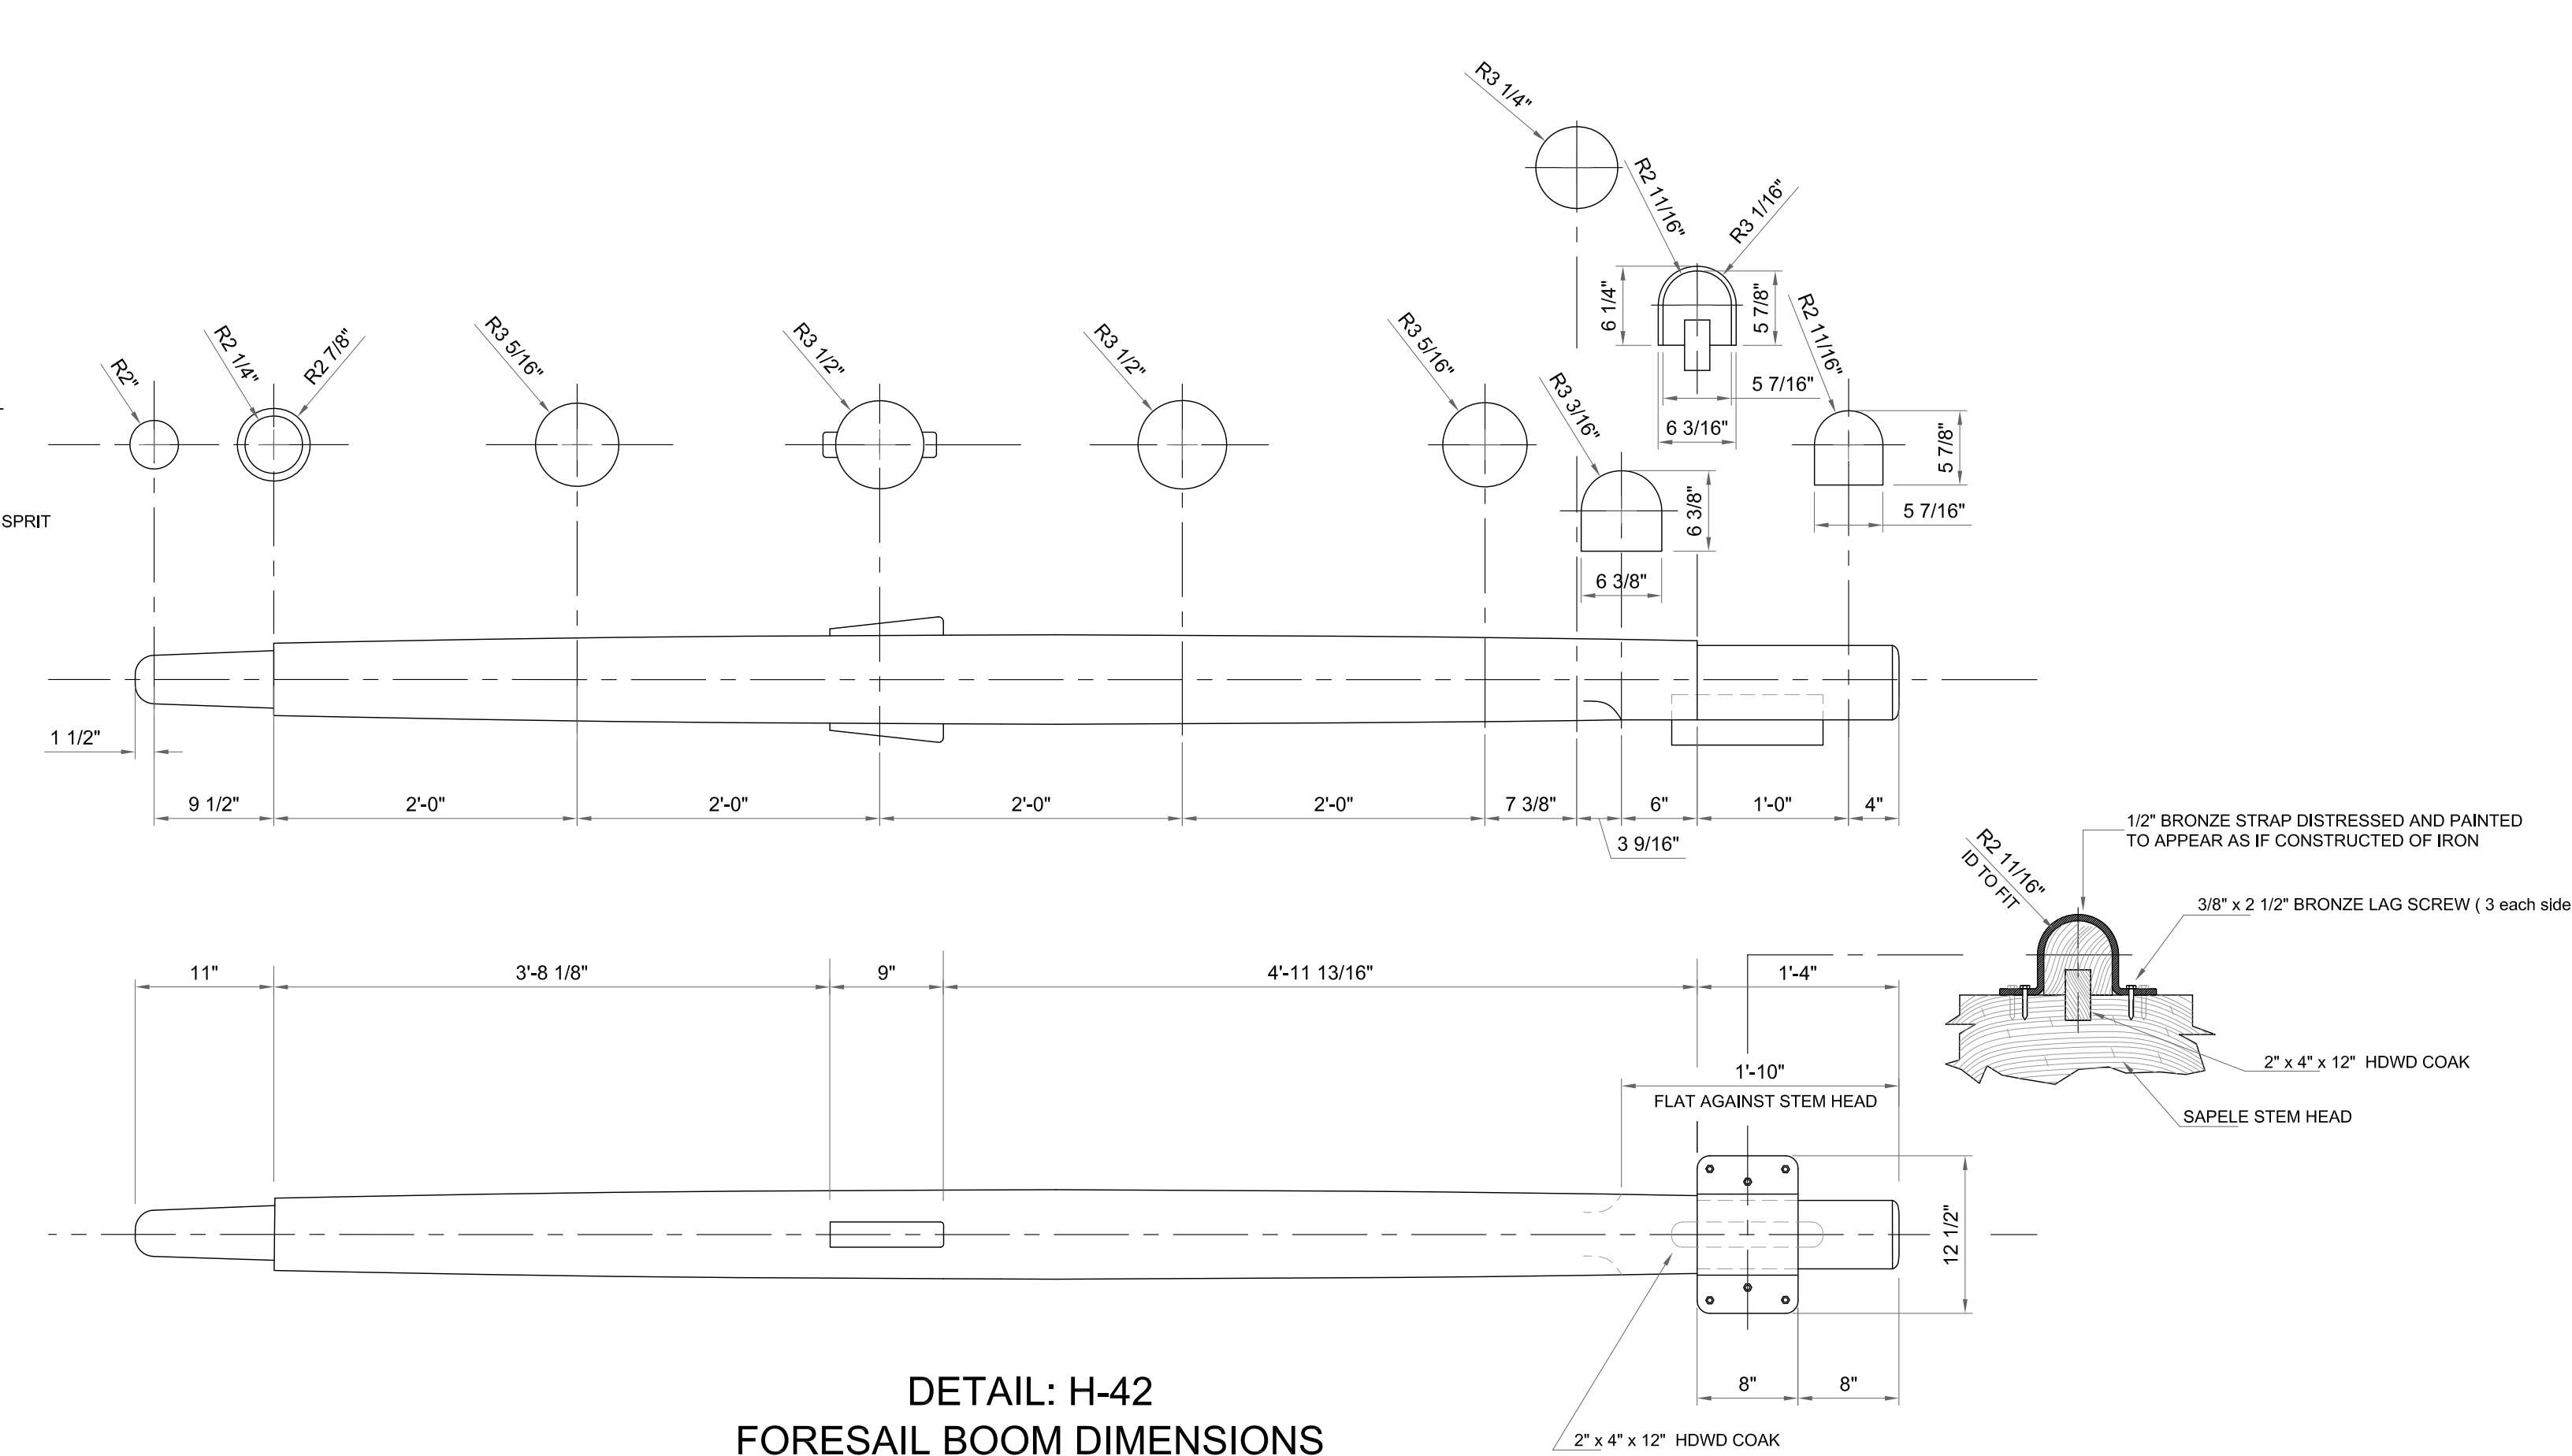


DETAIL: H-42
FORESAIL BOOM DIMENSIONS
SOLID D. FIR
SCALE: 1" = 1'-0"

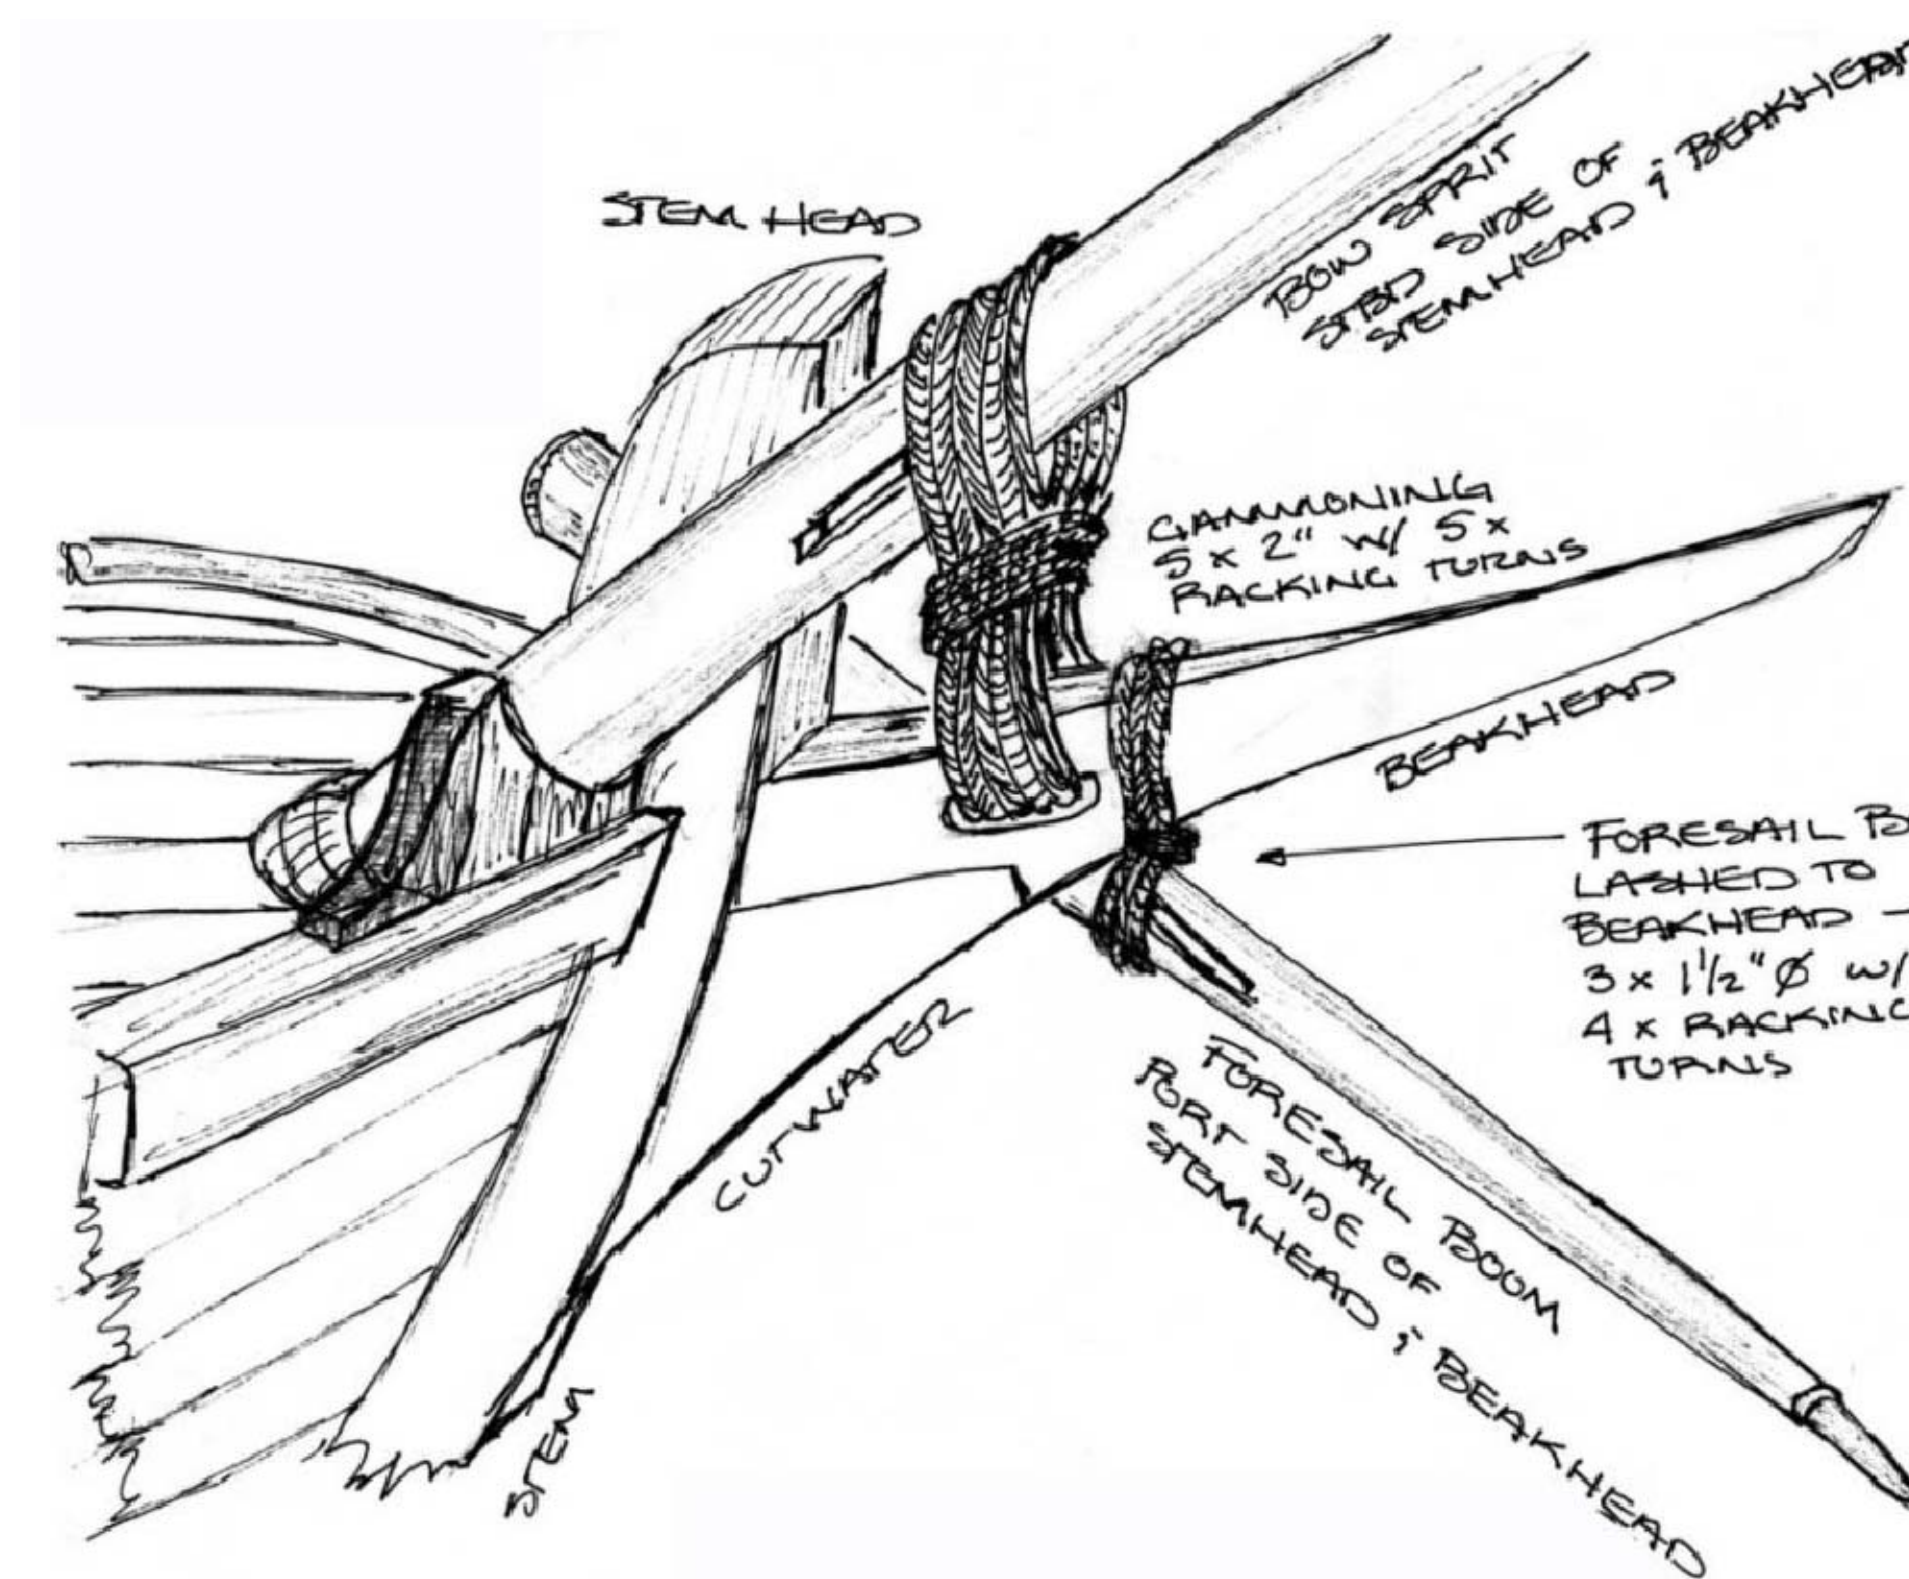


DETAIL: F-42
BOWSPRIT AND FORESAIL BOOM - STBD SIDE
NO SCALE

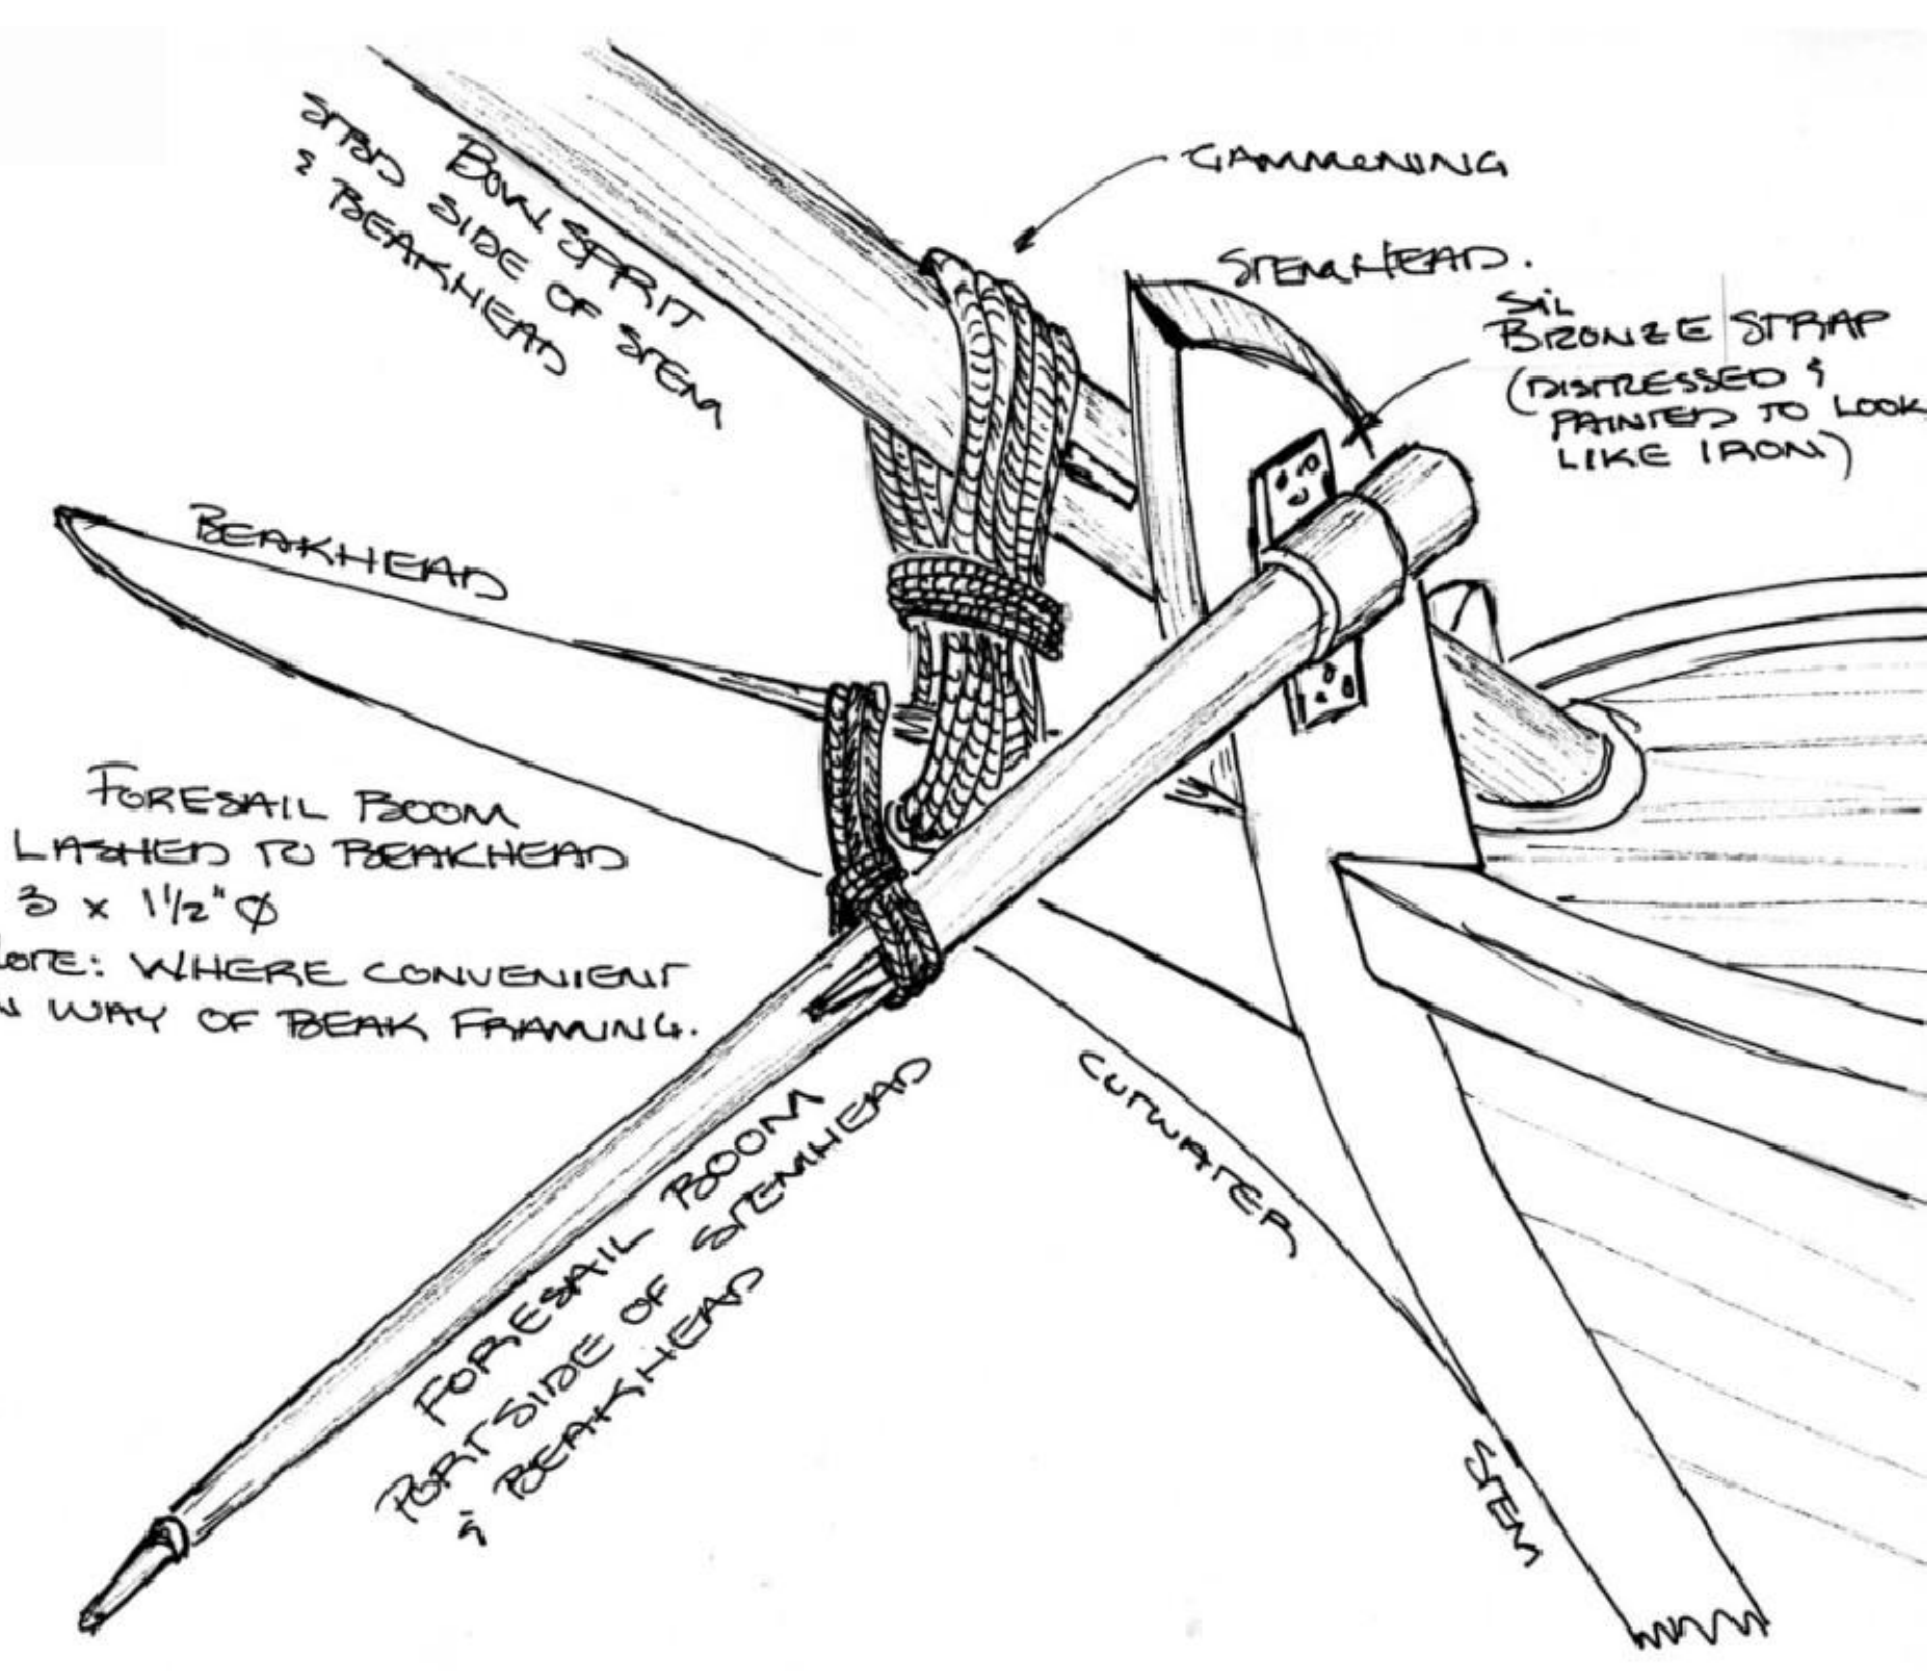

DETAIL: B-42
BOWSPRIT AND FORESAIL BOOM - PORT SIDE
NO SCALE

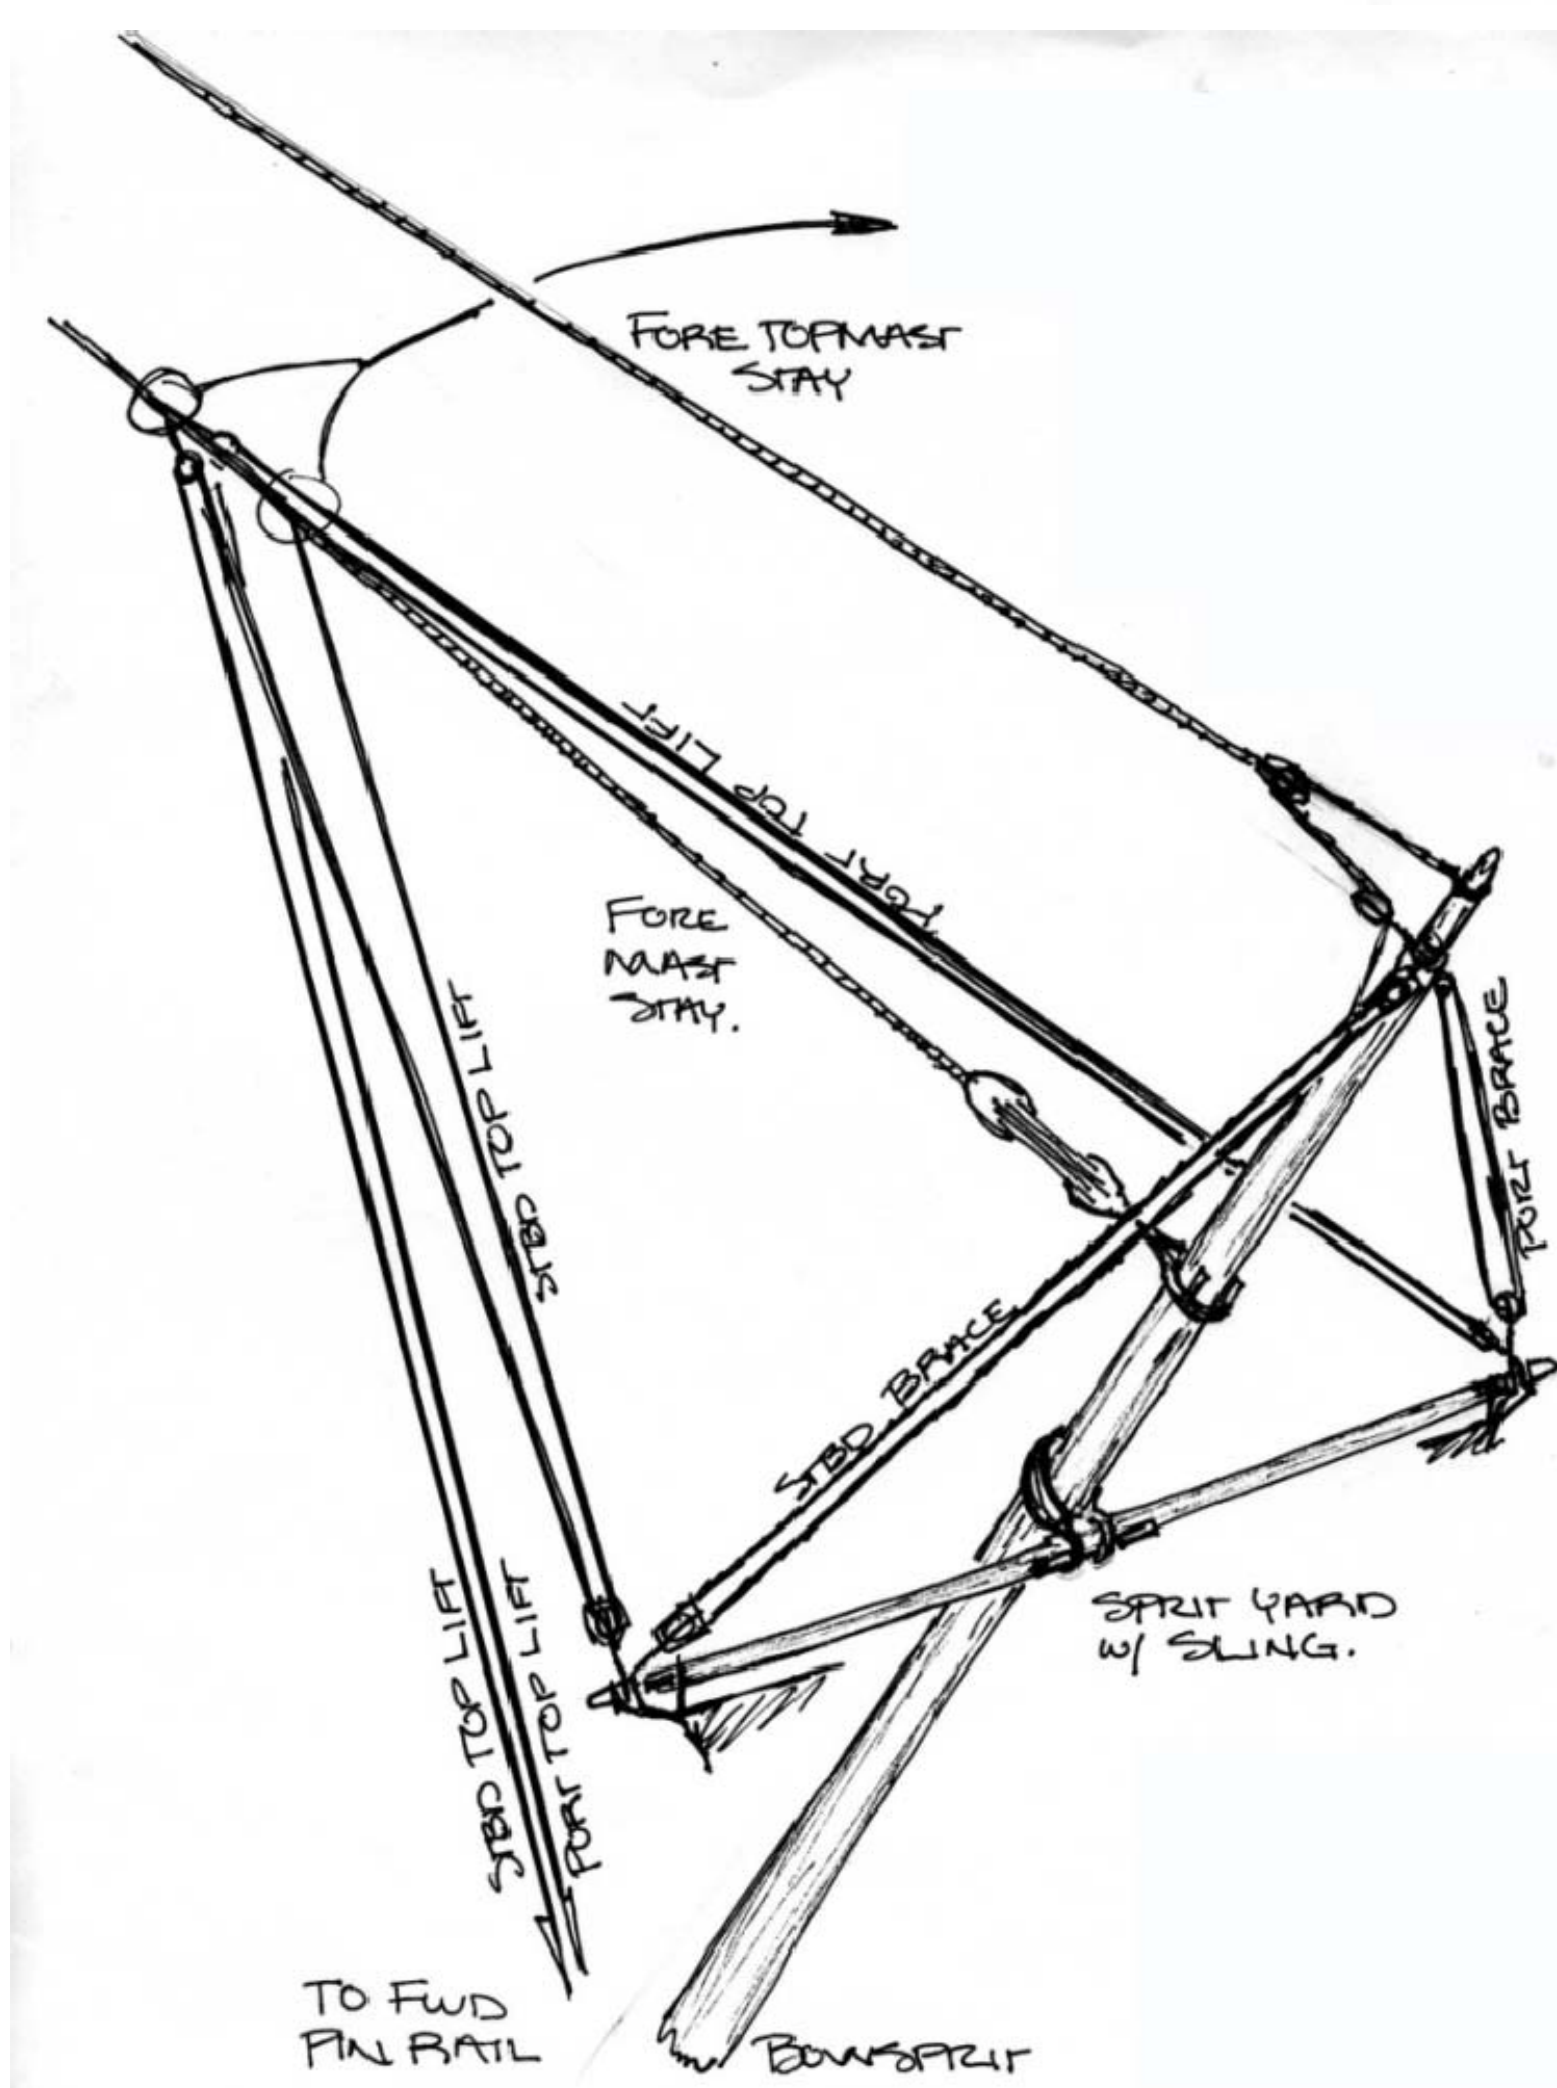

DETAIL: B-47
SPRITSAIL YARD LIFT AND BRACE ARRANGEMENT SKETCH
NO SCALE

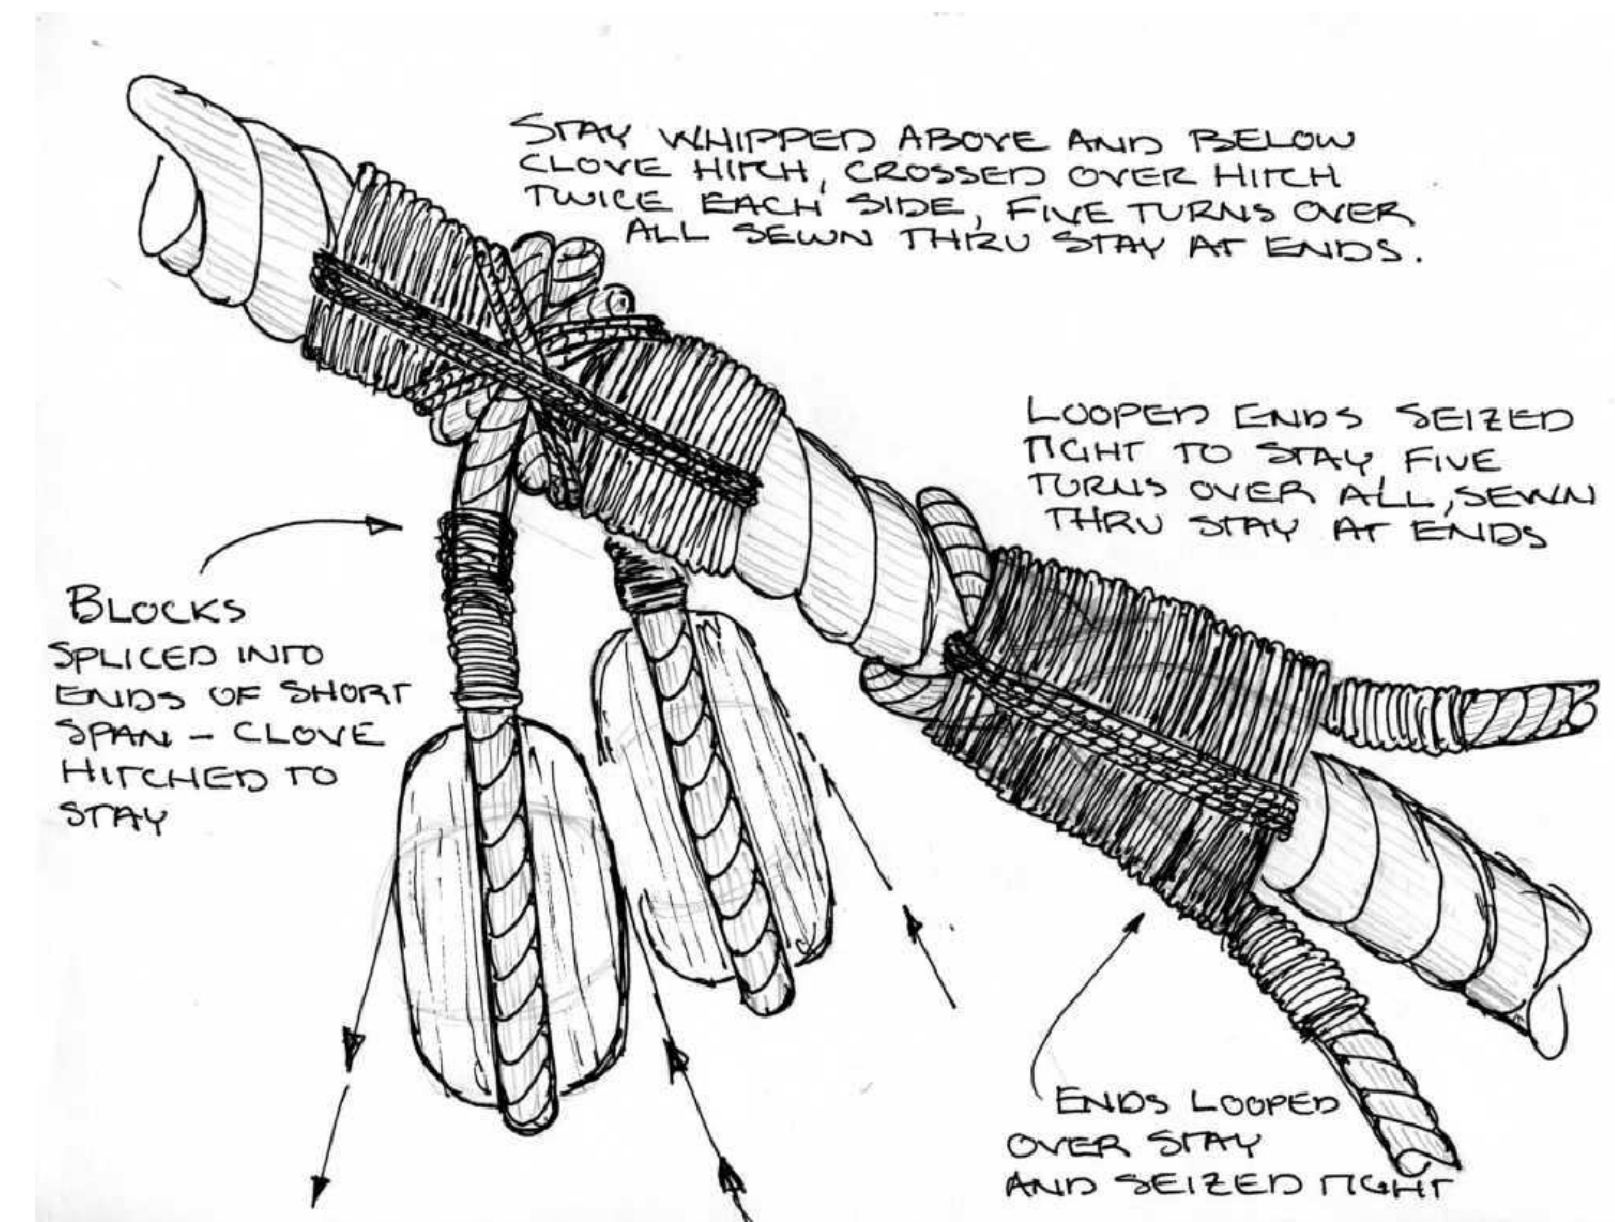

DETAIL: B-46
SPRITSAIL YARD TOPPING LIFT ATTACHMENT AT FORESTAY
NO SCALE

REFERENCES			PROJECT NO. 08-SS										PROJECT TITLE S/V SAN SALVADOR									
NO	TITLE		DRAWING NO.		DRAWING TITLE																	
1	STANDING RIGGING PLAN		09-04-201		RUNNING RIGGING DETAILS - BOWSPRIT																	
2	SPAR PLAN		09-04-101																			
3	MAST STEPS AND MAST PARTNERS		09-04-107																			
			SCALE	UNITS	PERIODICITY	DRAWN	CHECKED	DATE	DWG NO.													
			as noted	inches	8 AUG 2013	DHS	06-08	09-04-103														