


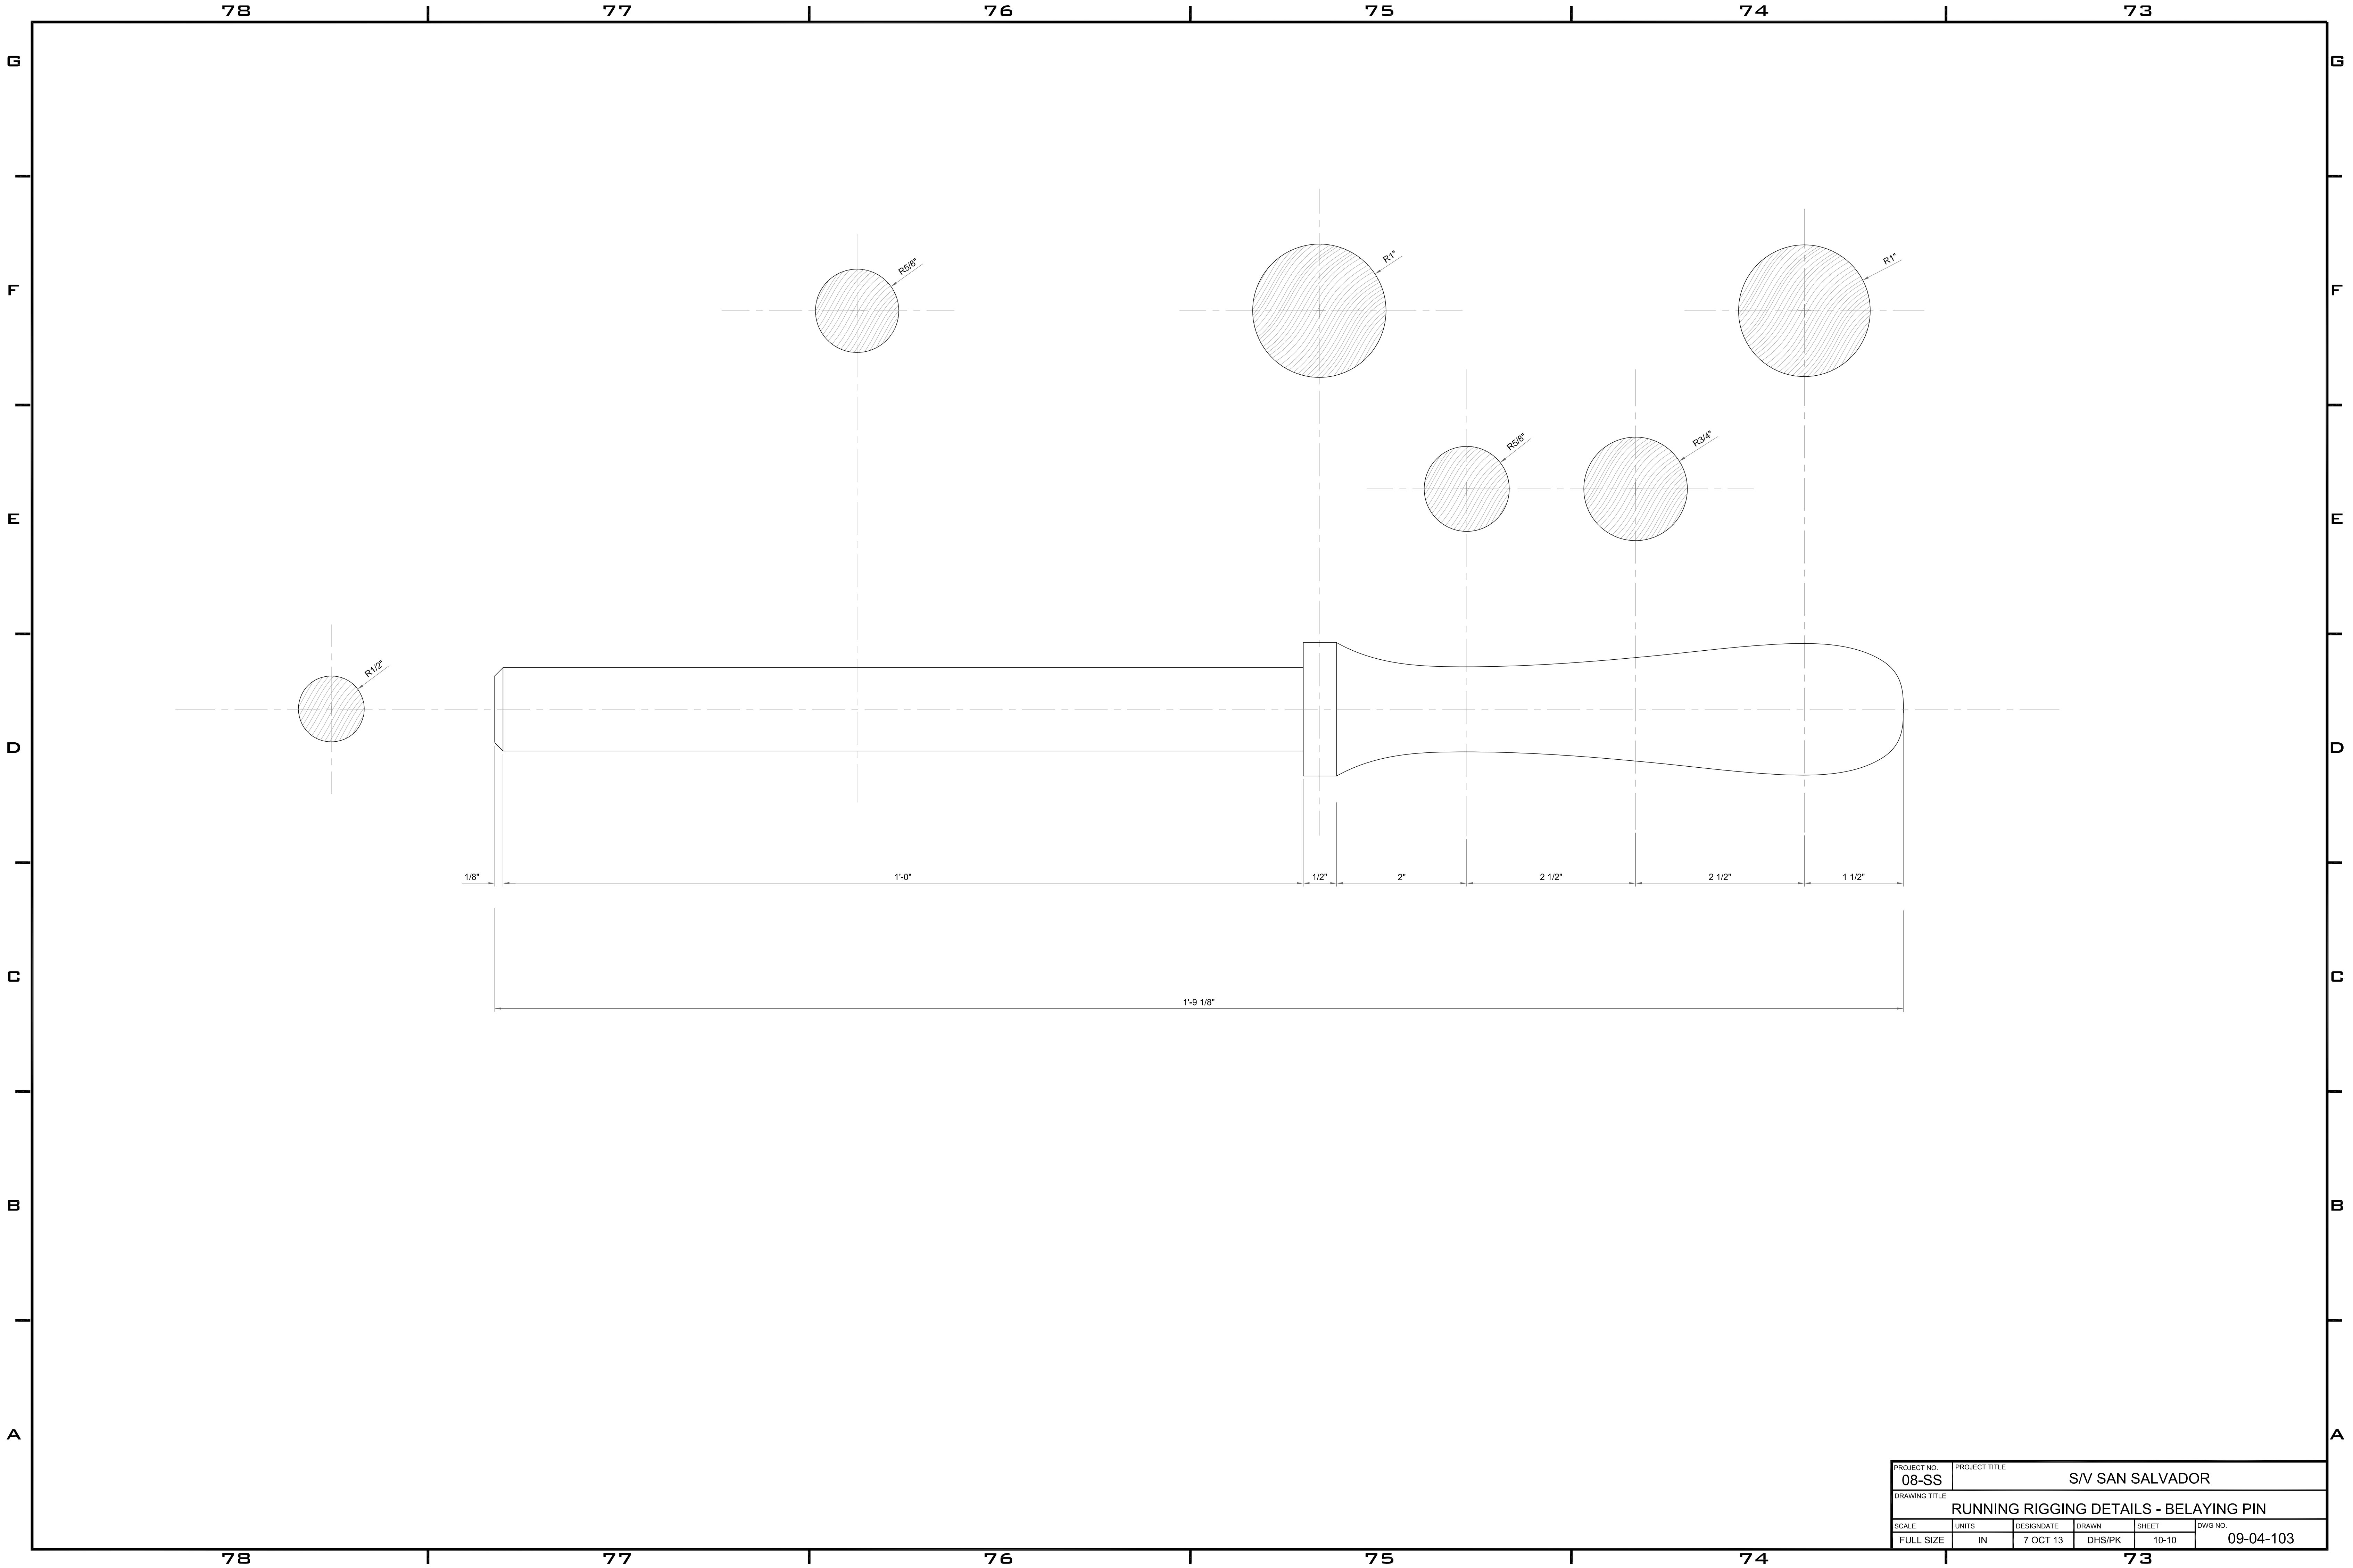

PROJECT NO. 08-SS	PROJECT TITLE S/V SAN SALVADOR				
DRAWING TITLE	RUNNING RIGGING DETAILS - BELAYING PIN				
SCALE	UNITS	DESIGN DATE	DRAWN	SHEET	DWG NO.
FULL SIZE	IN	7 OCT 13	DHS/IPK	10-10	09-04-103