




Weinbrenner Shoe_1938 Addition Blueprints M02-1-1 – Located in Black Cabinet, Drawer 4

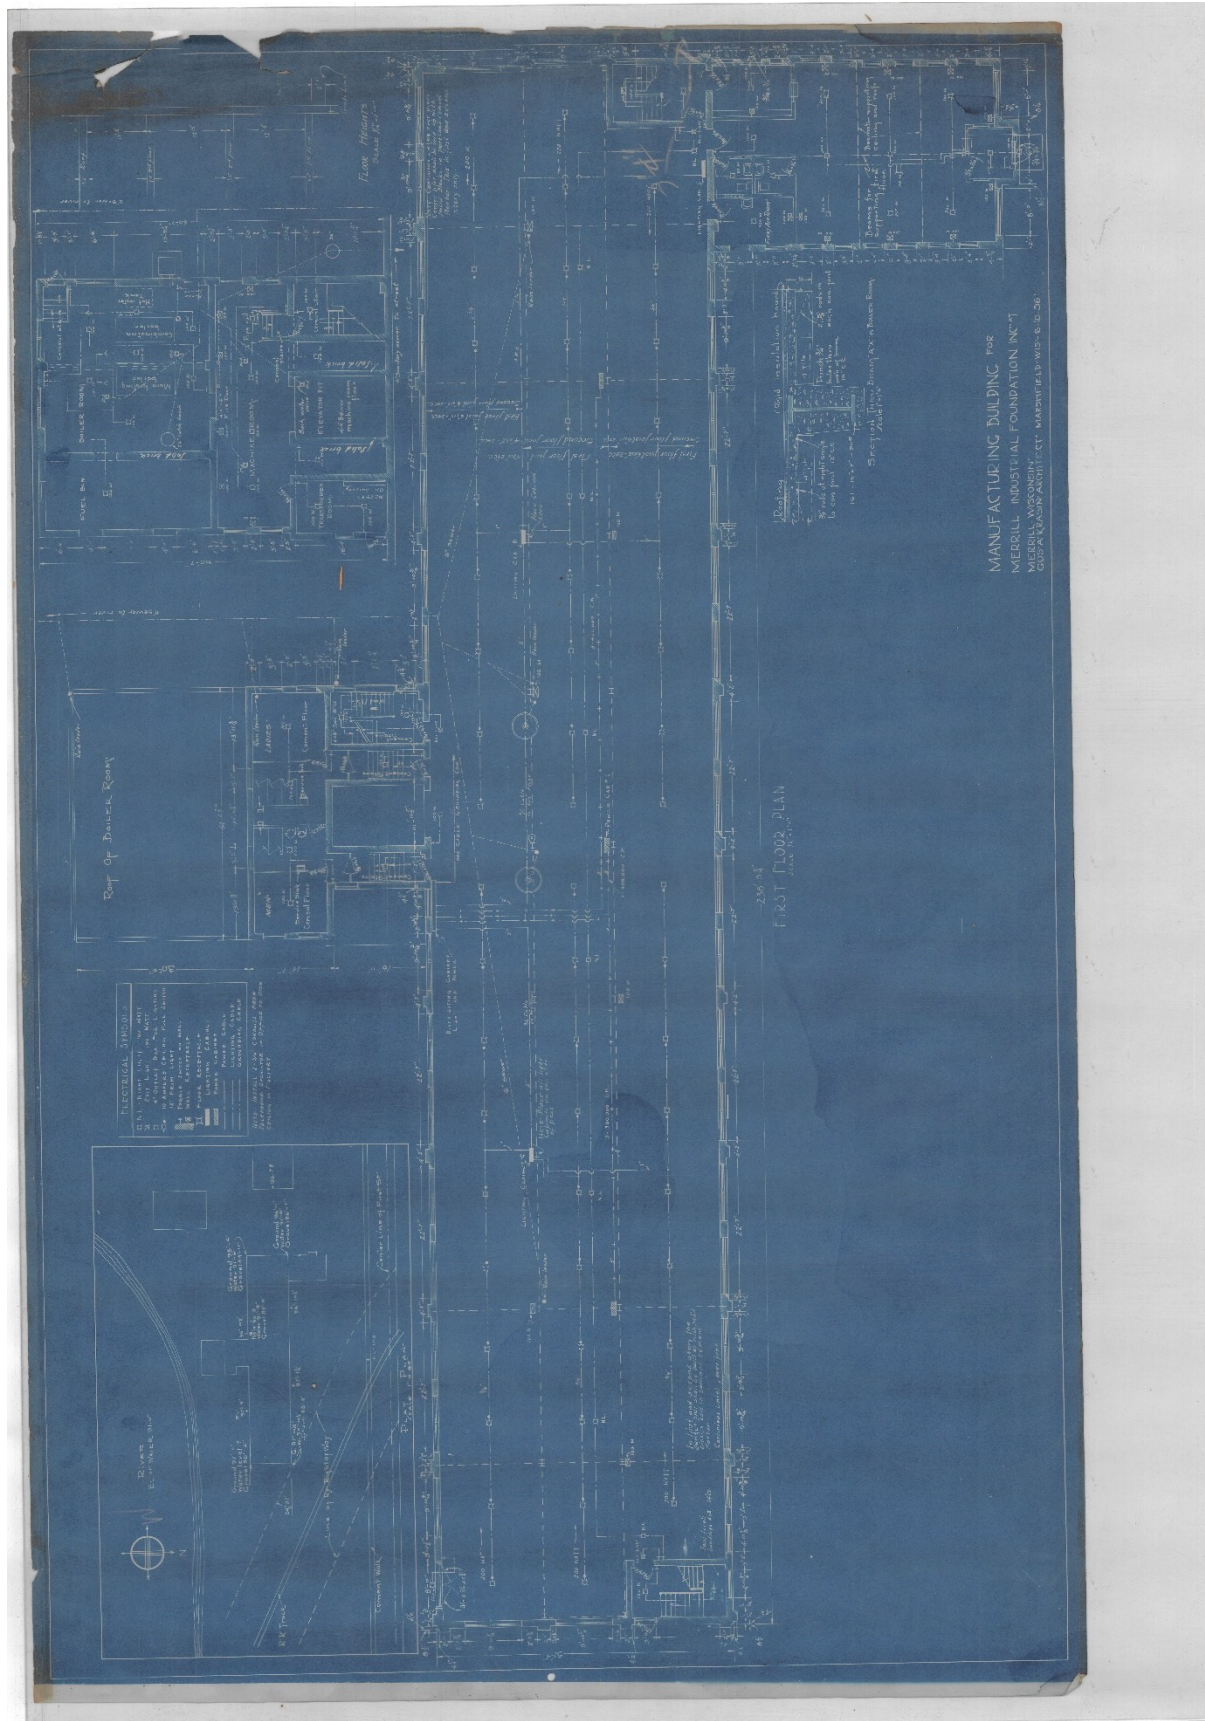




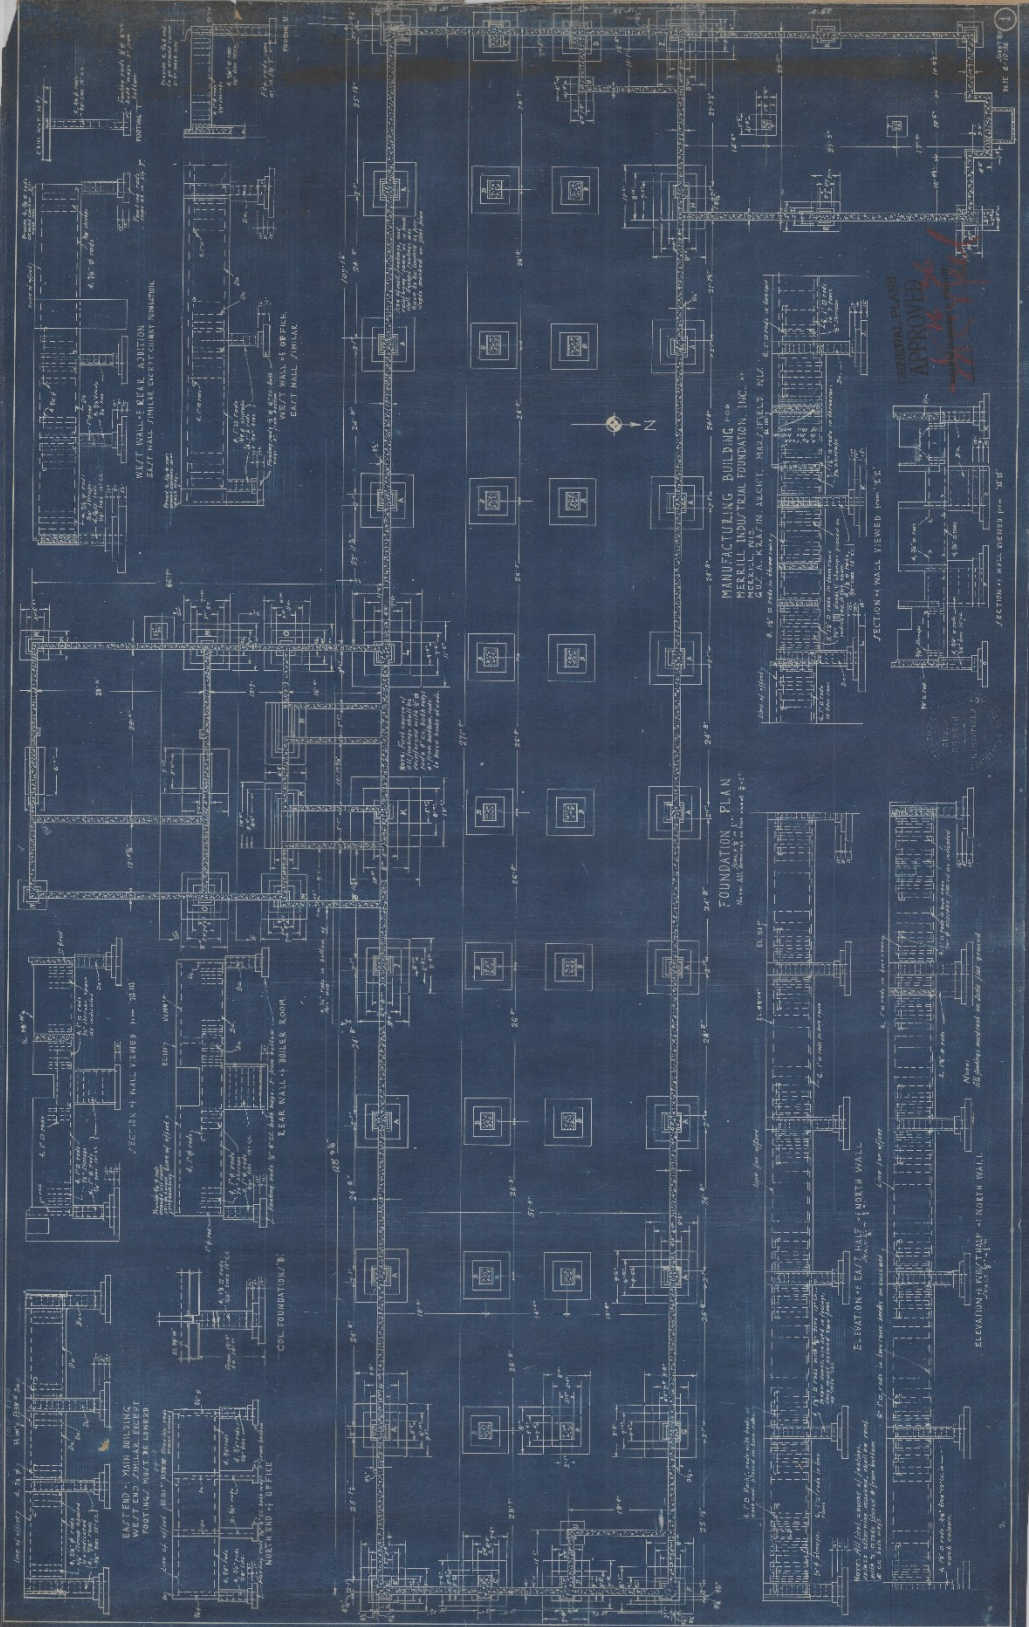


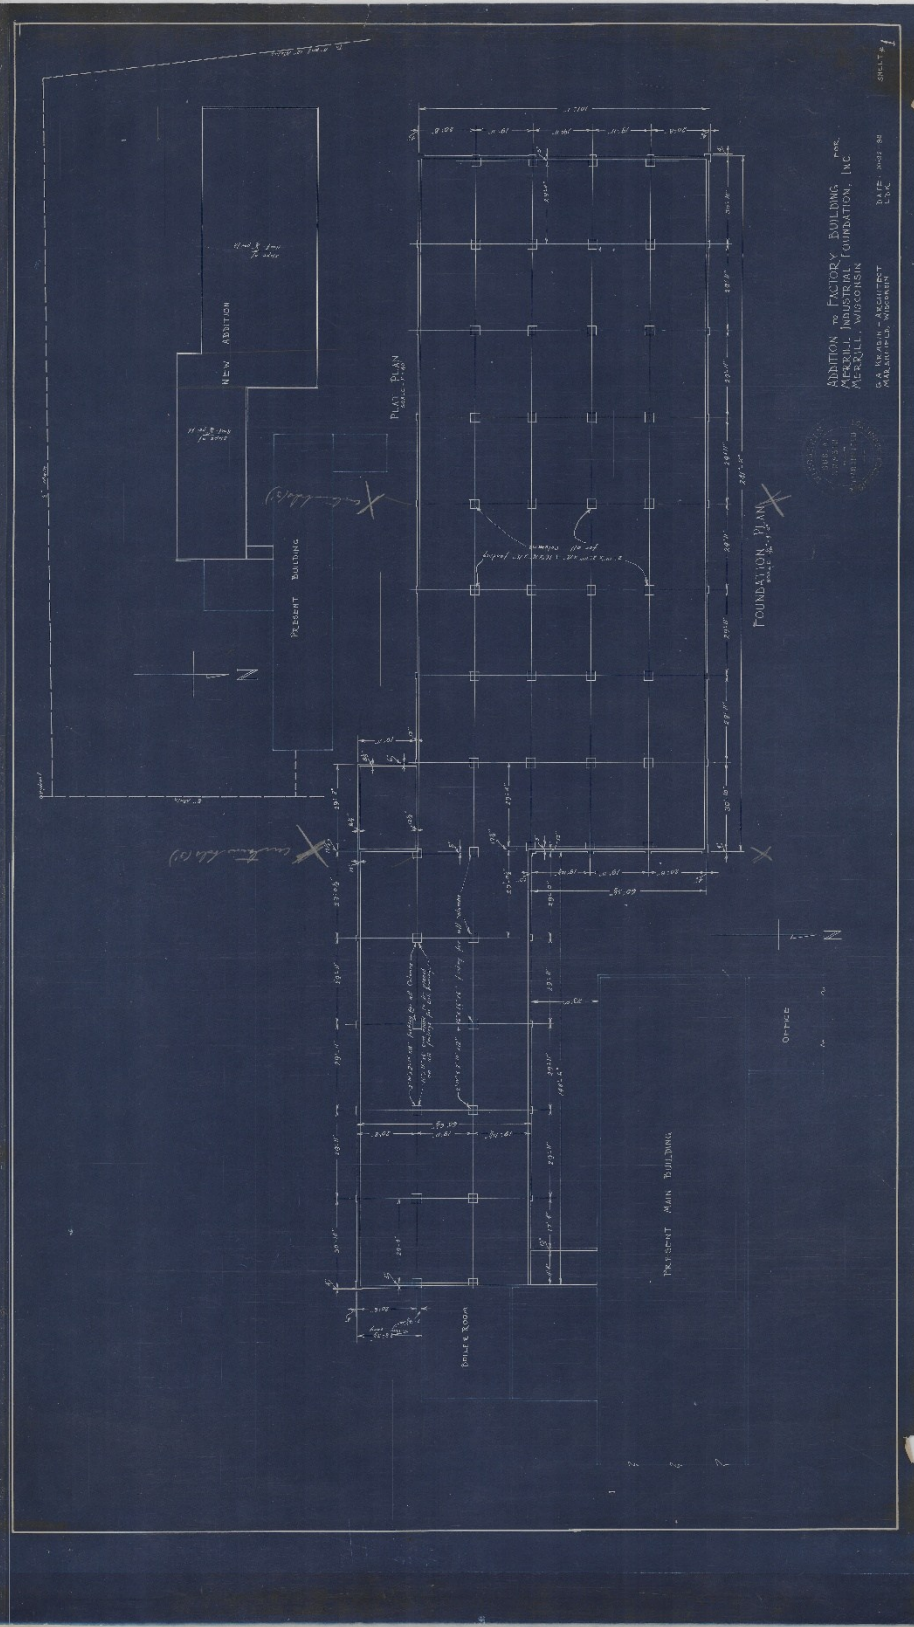

ADDITION TO FACTORY BUILDING
MERRILL INDUSTRIAL FOUNDATION, INC.
MERRILL, WISCONSIN
DATE: 1944
L.S.C.







SCALE: 1/4" = 1'-0"

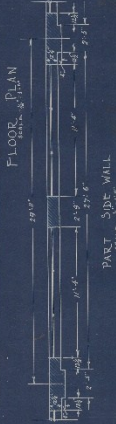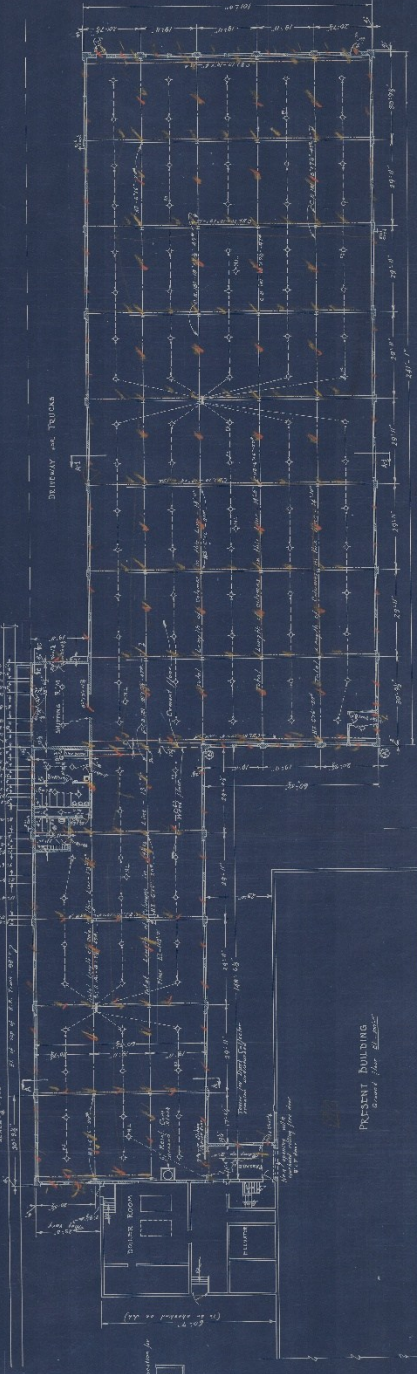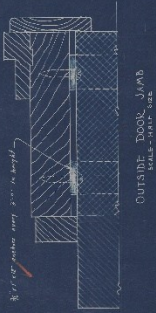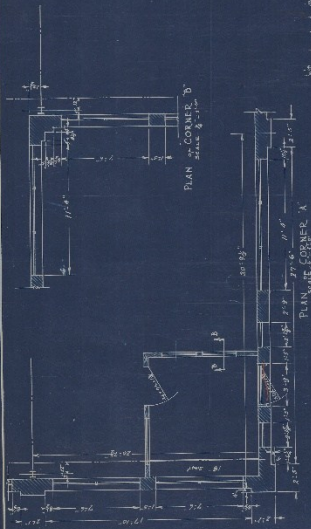

FLOOR PLAN

ADDITION TO FACTORY BUILDING FOR
MERRILL INDUSTRIAL FOUNDATION, INC.
MERRILL, WISCONSIN
DATE: 12-12-39

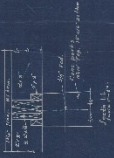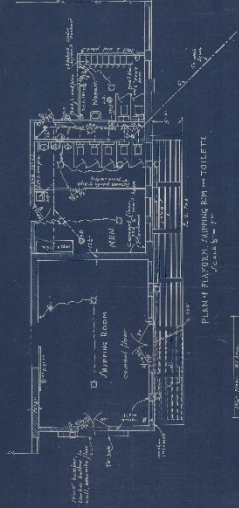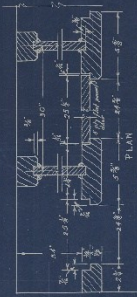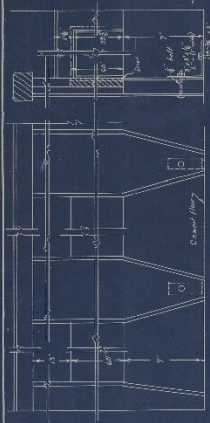

REAR ELEVATION




WEST END ELEVATION





FRONT ELEVATION


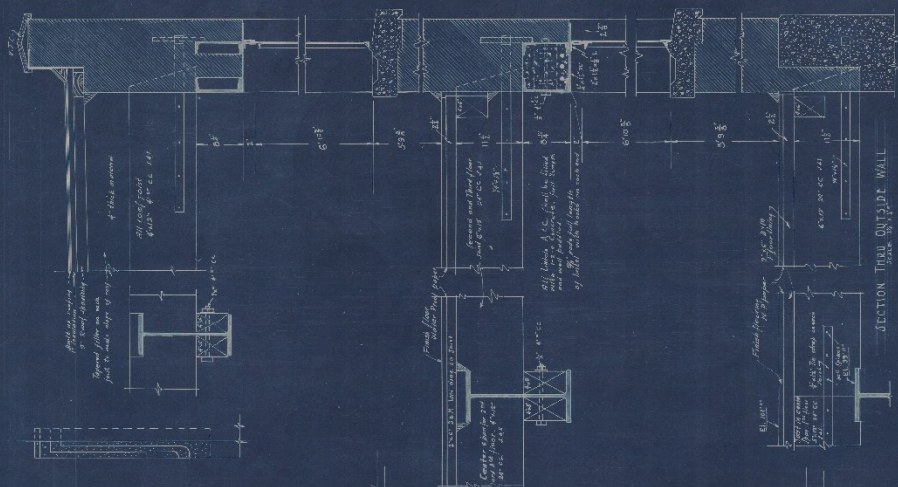

MANUFACTURING BUILDING, FOR
MERRILL INDUSTRIAL FOUNDATION INC.
MERRILL, WISCONSIN

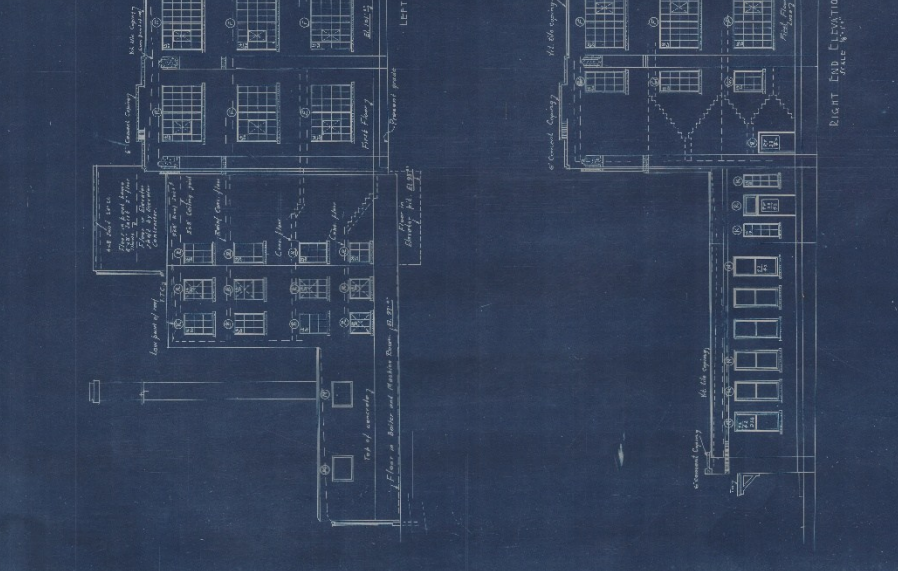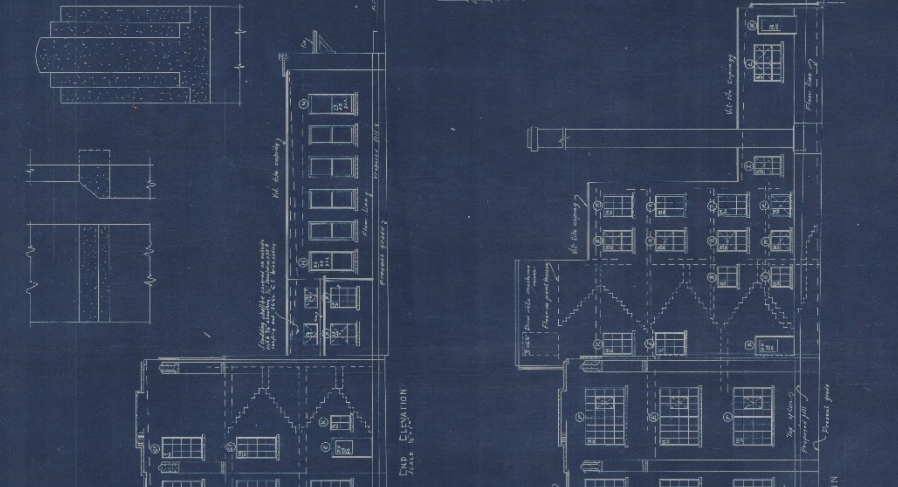

MANUFACTURING BUILDING, FOR
MERRILL INDUSTRIAL FOUNDATION INC.
MERRILL, WISCONSIN

