


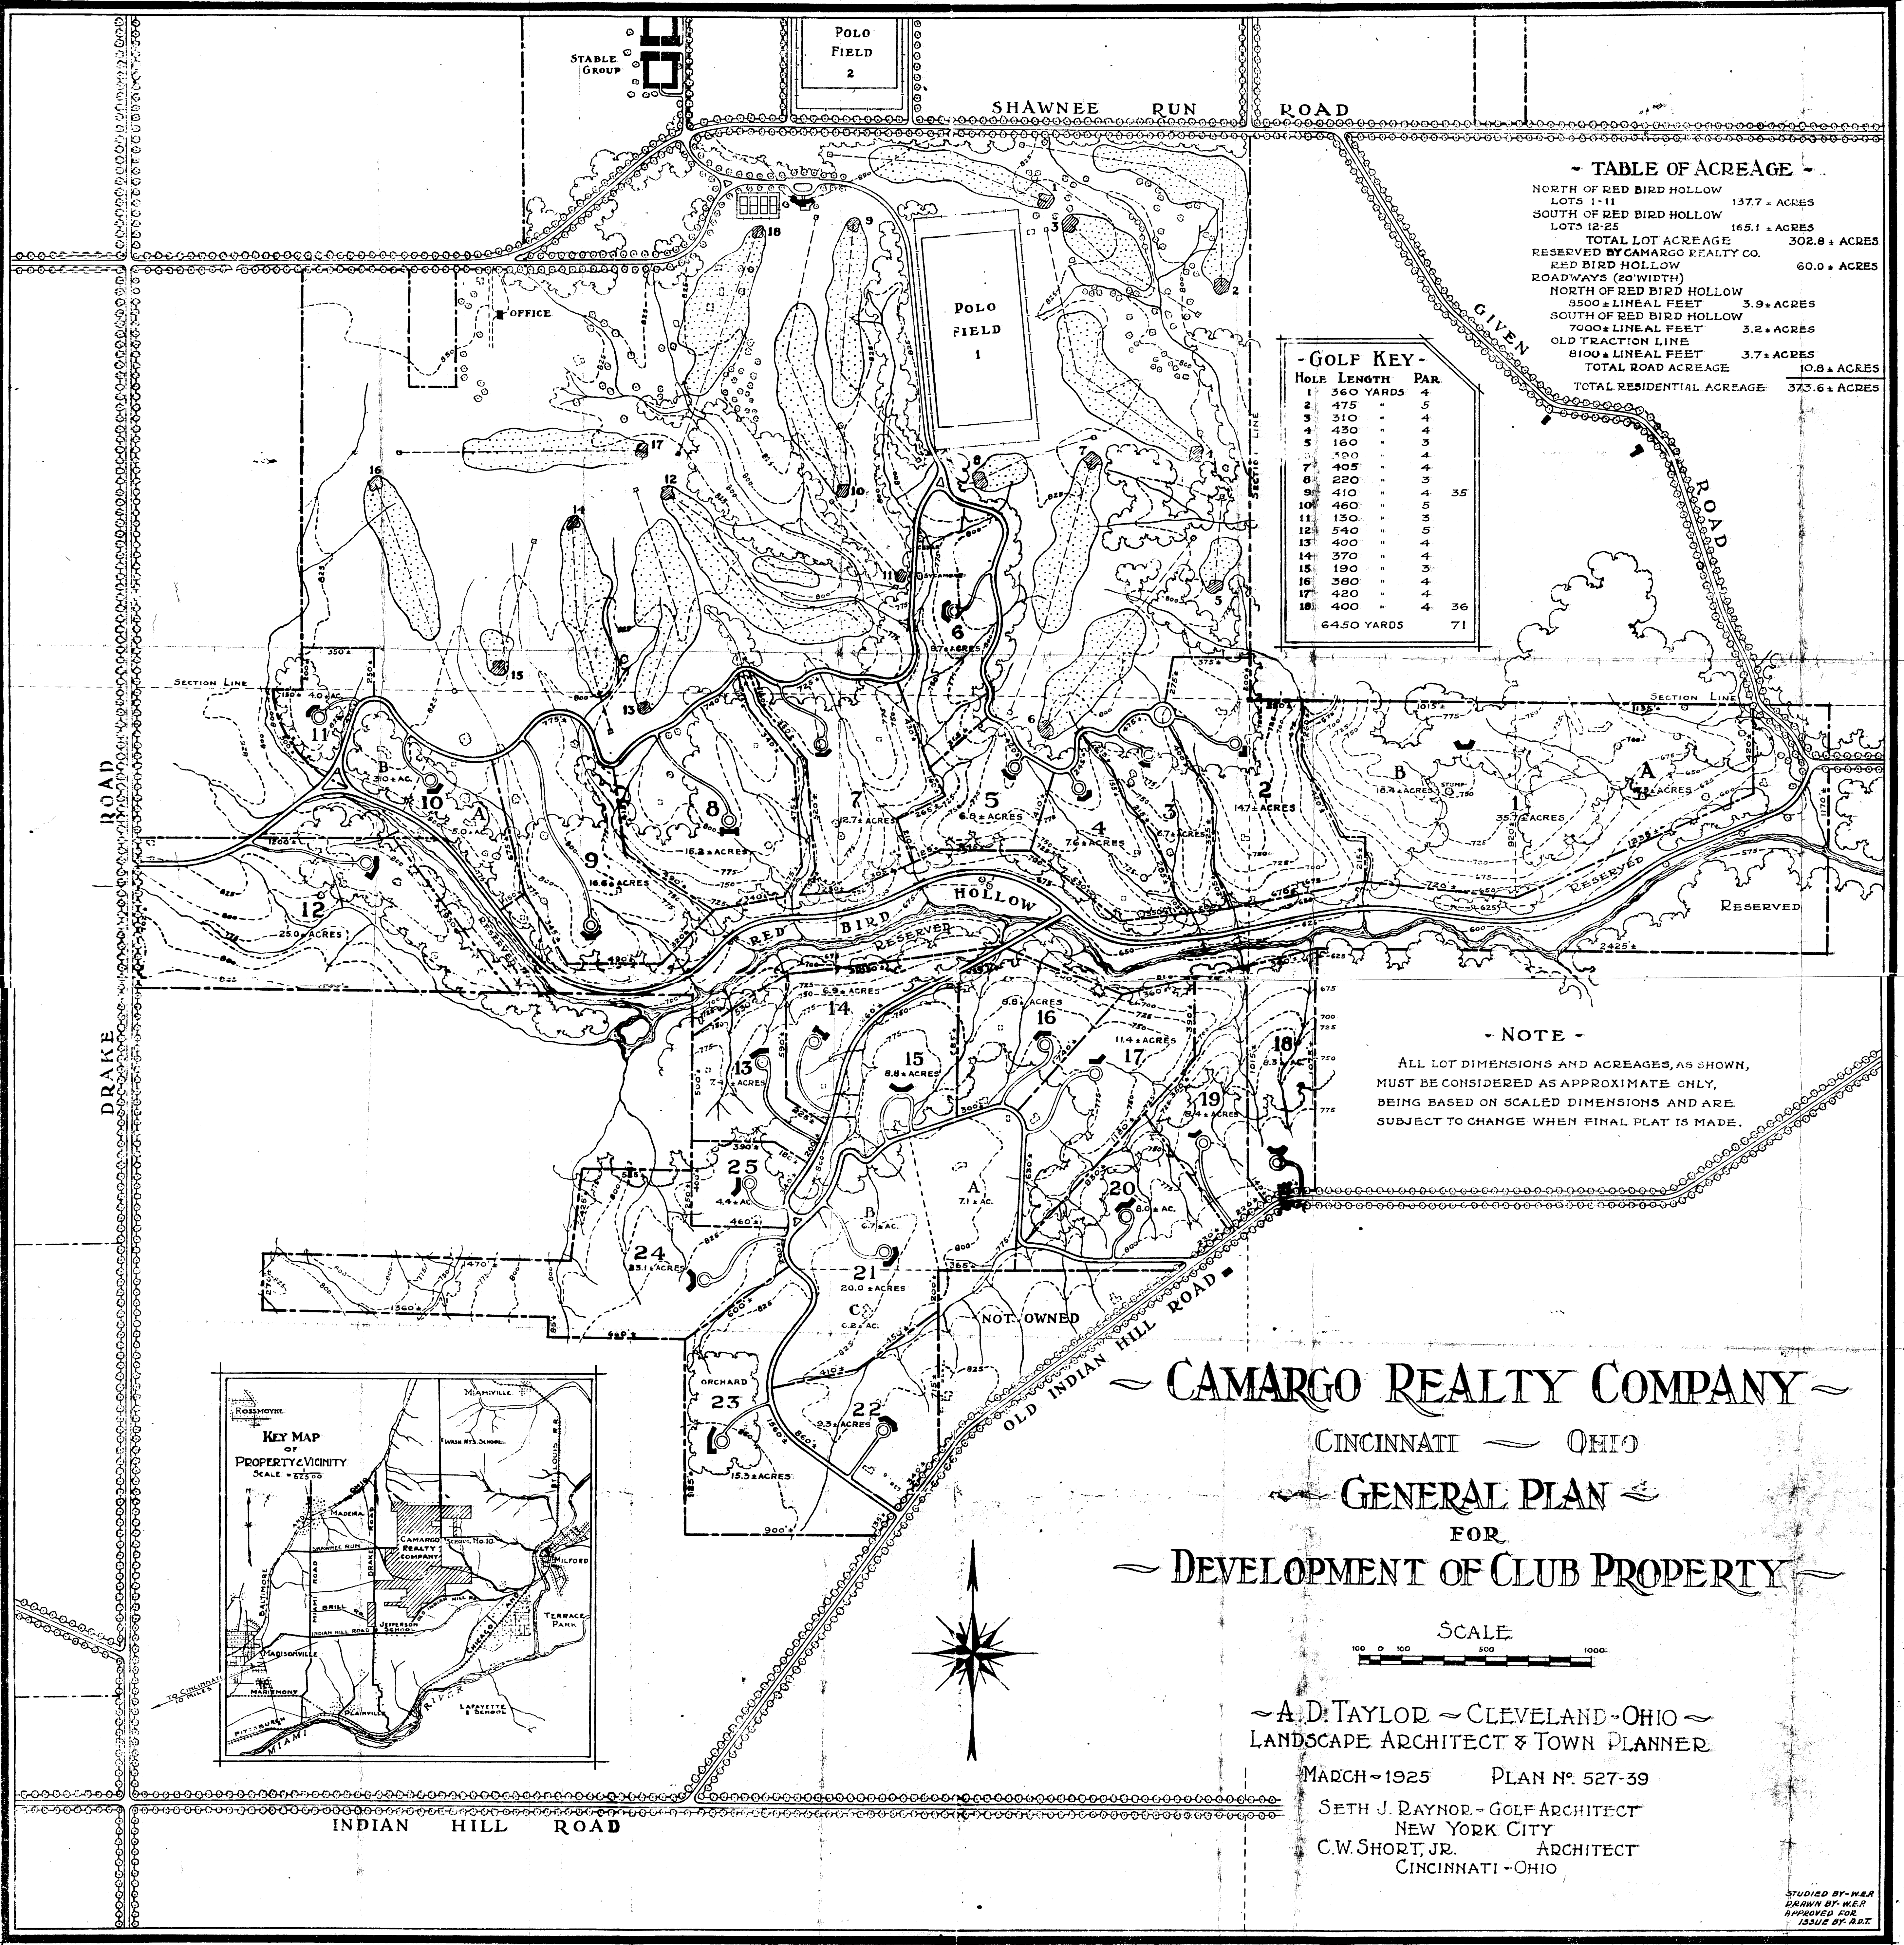


- TABLE OF ACREAGE -

NORTH OF RED BIRD HOLLOW	137.7 ± ACRES
LOTS 1-11	
SOUTH OF RED BIRD HOLLOW	165.1 ± ACRES
LOTS 12-25	
TOTAL LOT ACREAGE	302.8 ± ACRES
RESERVED BY CAMARGO REALTY CO.	
RED BIRD HOLLOW	60.0 ± ACRES
ROADWAYS (20' WIDTH)	
NORTH OF RED BIRD HOLLOW	3.9 ± ACRES
8500 ± LINEAL FEET	
SOUTH OF RED BIRD HOLLOW	3.2 ± ACRES
7000 ± LINEAL FEET	
OLD TRACTION LINE	
8100 ± LINEAL FEET	3.7 ± ACRES
TOTAL ROAD ACREAGE	10.8 ± ACRES
TOTAL RESIDENTIAL ACREAGE	373.6 ± ACRES



- GOLF KEY -

HOLE	LENGTH	PAR
1	360 YARDS	4
2	475 "	5
3	310 "	4
4	430 "	4
5	160 "	3
6	320 "	4
7	405 "	4
8	220 "	3
9	410 "	4
10	460 "	5
11	130 "	3
12	540 "	5
13	400 "	4
14	370 "	4
15	190 "	3
16	380 "	4
17	420 "	4
18	400 "	4
6450 YARDS		71

- NOTE -
ALL LOT DIMENSIONS AND ACREAGES, AS SHOWN, MUST BE CONSIDERED AS APPROXIMATE ONLY, BEING BASED ON SCALED DIMENSIONS AND ARE SUBJECT TO CHANGE WHEN FINAL PLAT IS MADE.

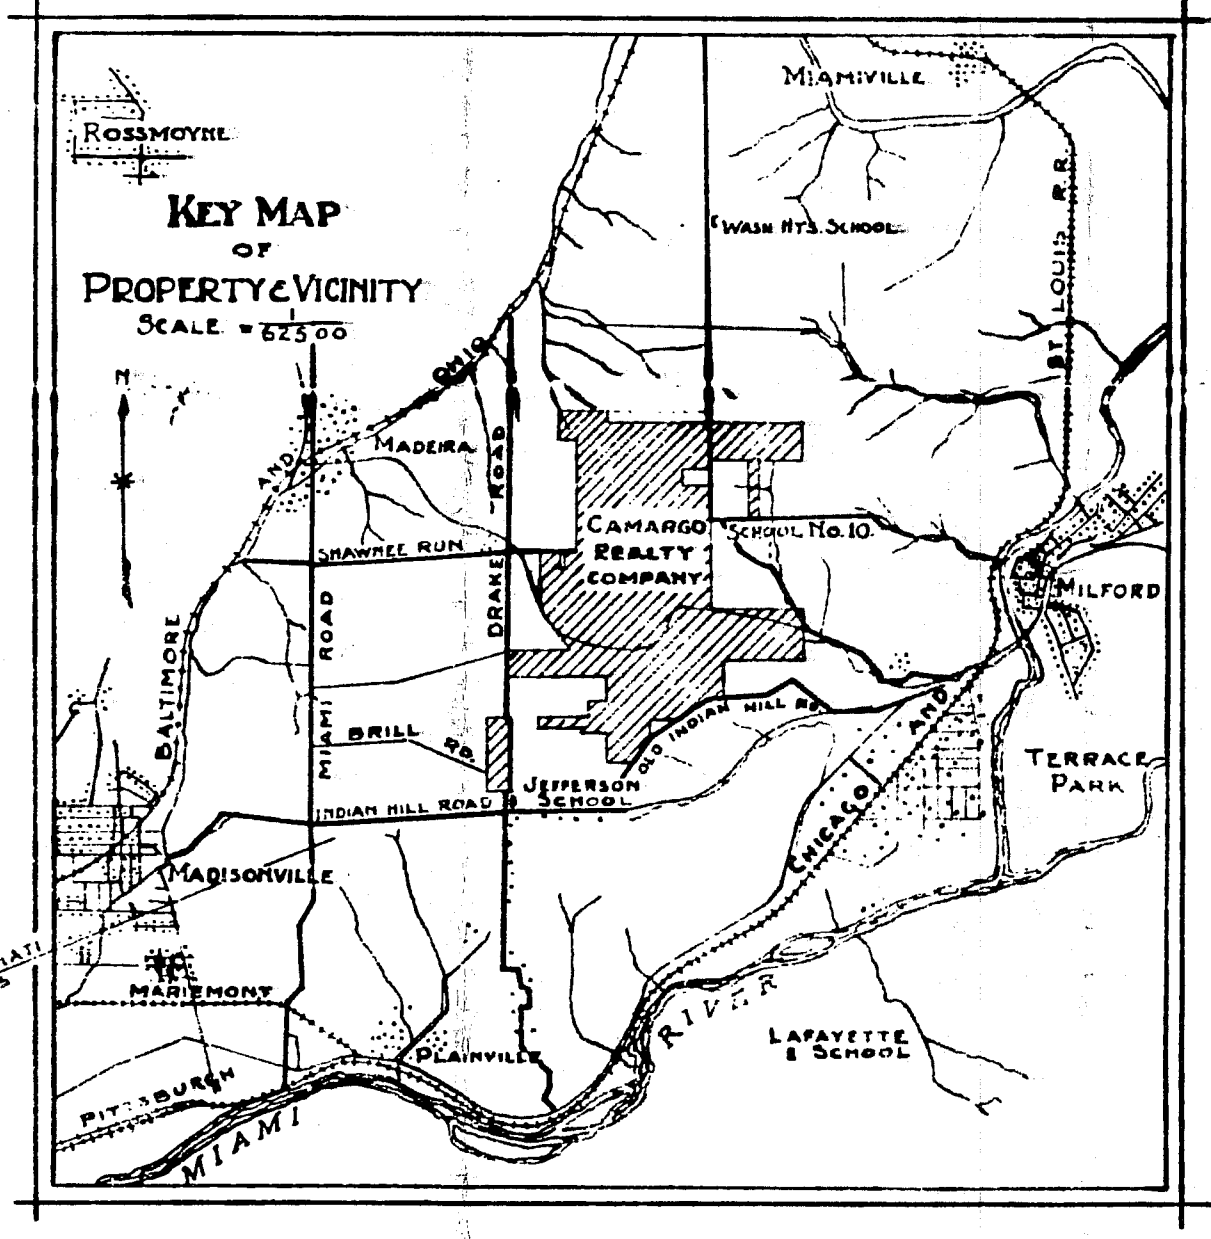

- CAMARGO REALTY COMPANY -
CINCINNATI - OHIO
- GENERAL PLAN -
FOR
- DEVELOPMENT OF CLUB PROPERTY -

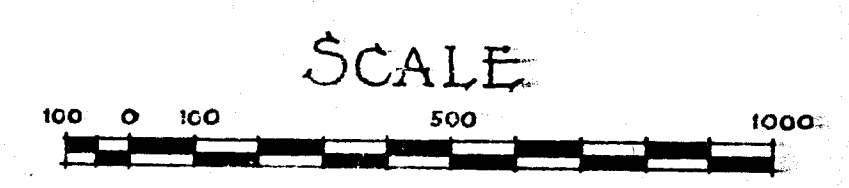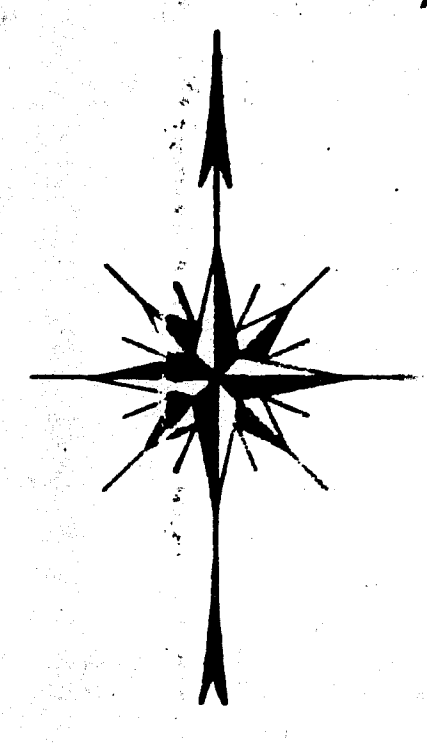

- A. D. TAYLOR - CLEVELAND - OHIO -
LANDSCAPE ARCHITECT & TOWN PLANNER
MARCH - 1925 PLAN NO. 527-39
SETH J. RAYNOR - GOLF ARCHITECT
NEW YORK CITY
C.W. SHORT, JR. ARCHITECT
CINCINNATI - OHIO

STUDIED BY - W.E.R.
DRAWN BY - W.E.R.
APPROVED FOR
ISSUE BY - A.R.T.